

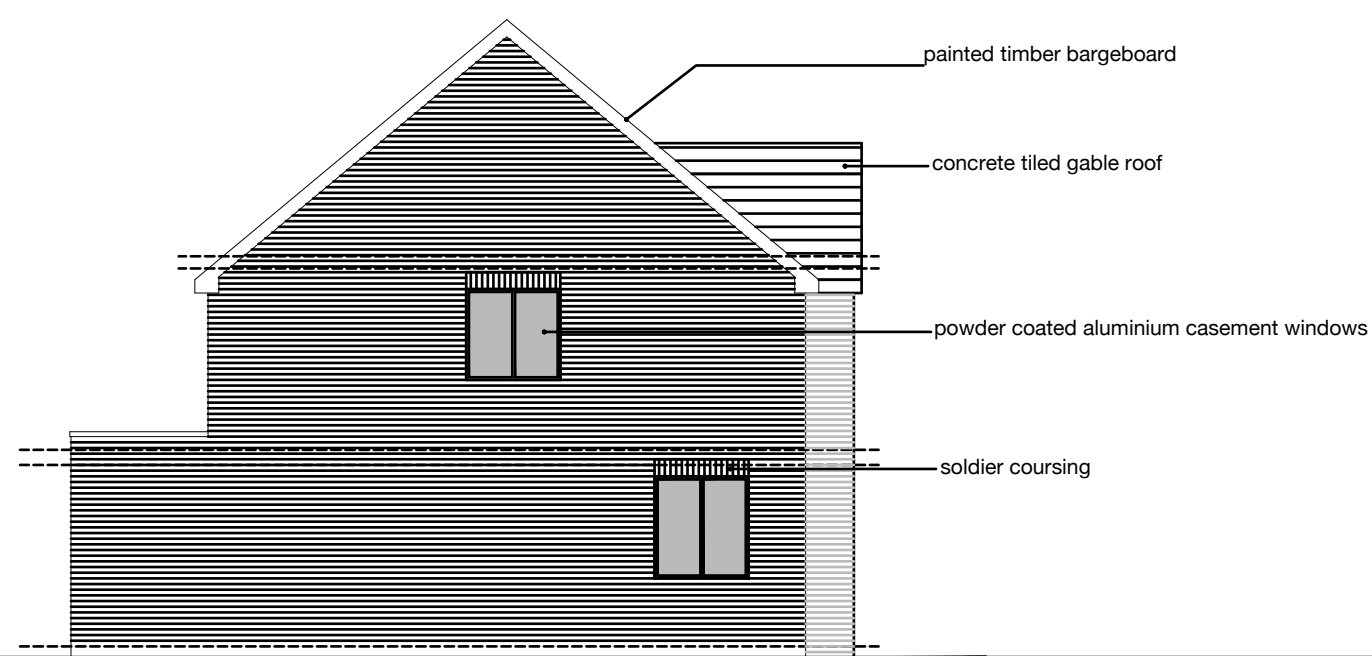
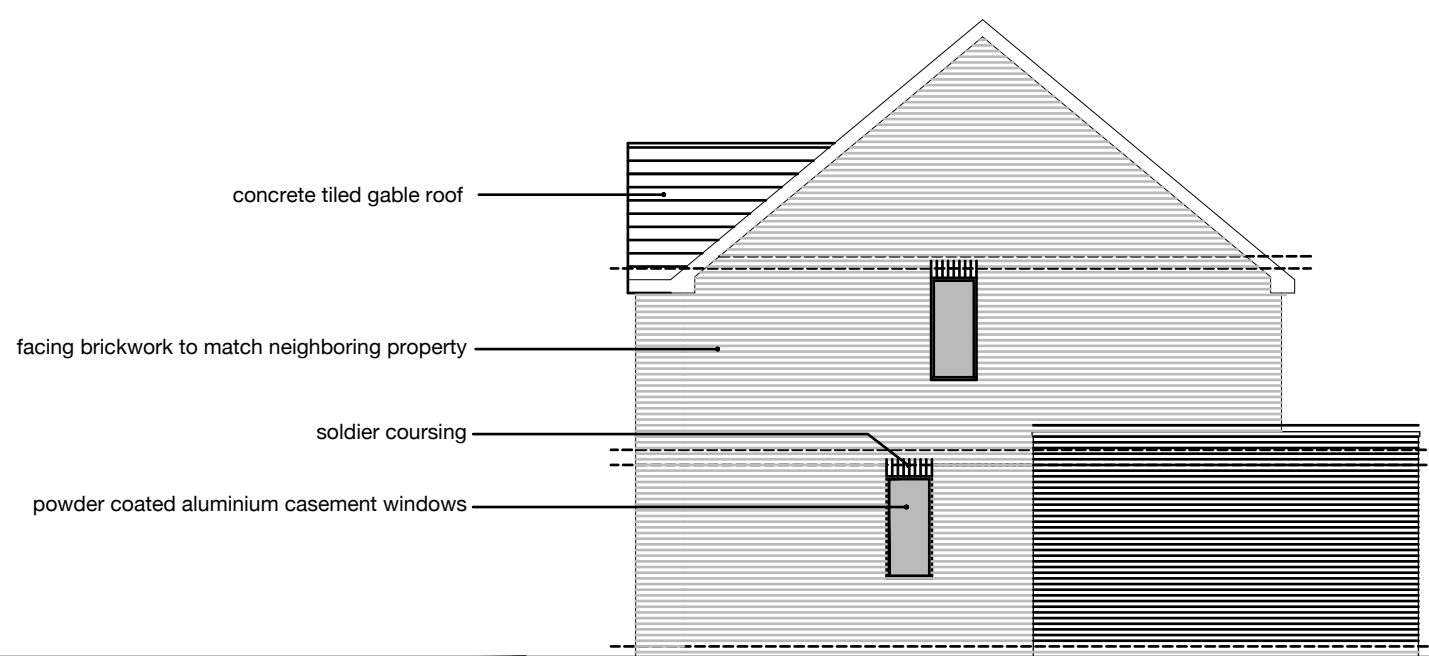
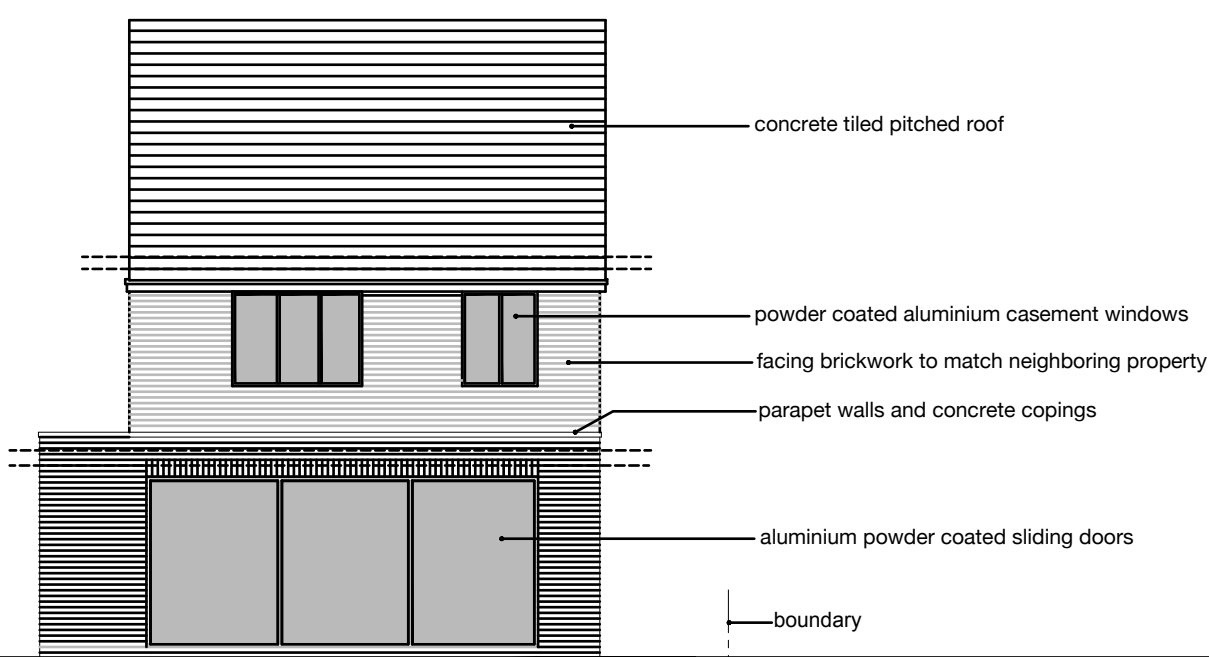
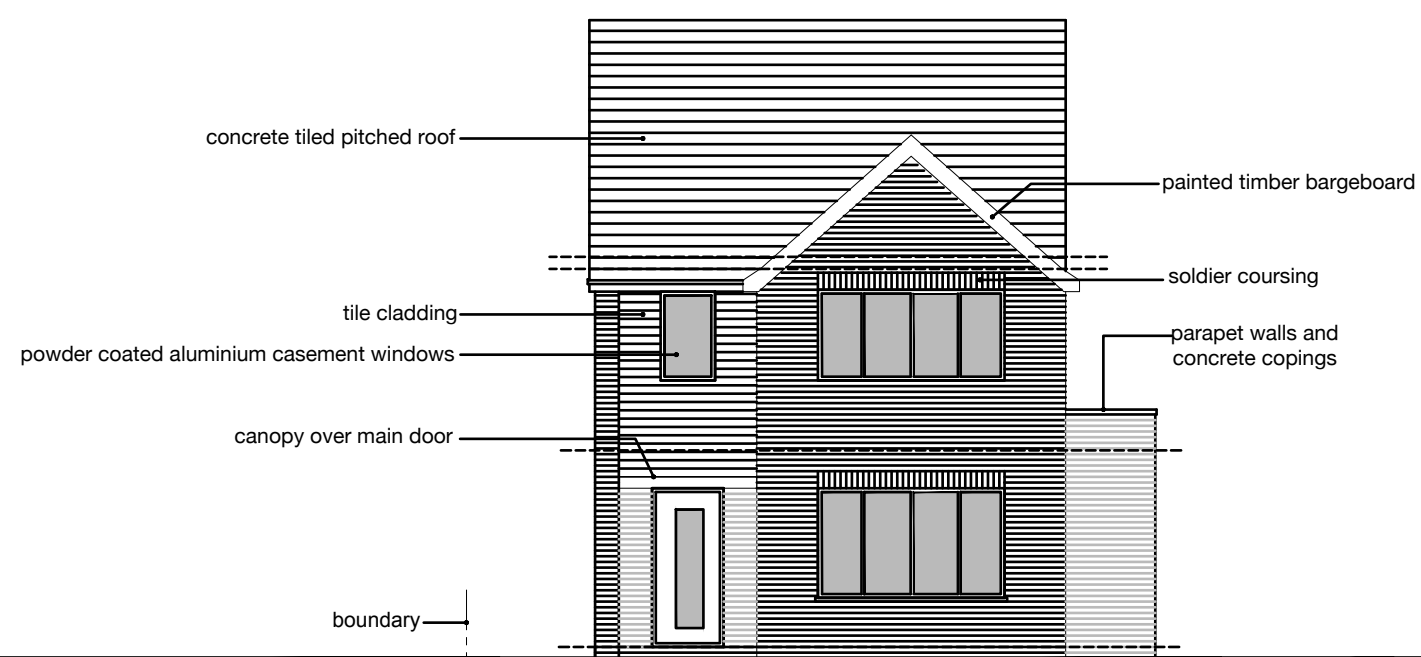
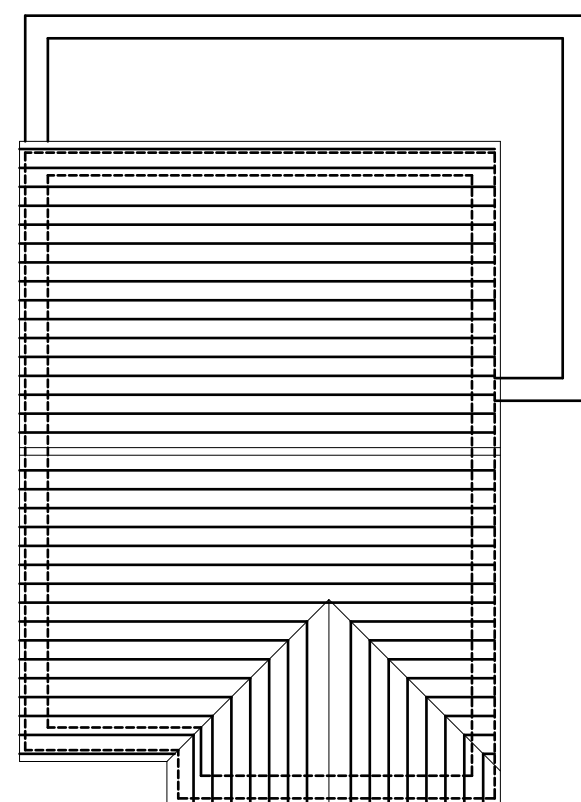
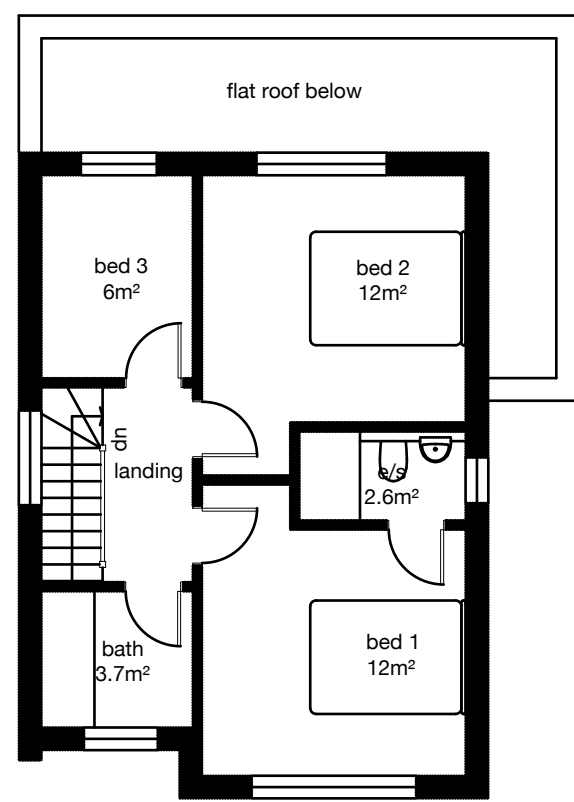


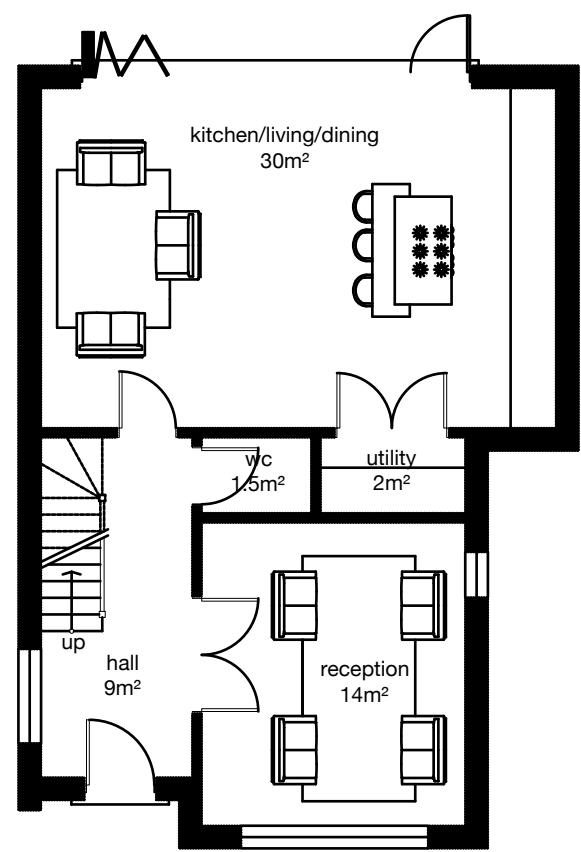

A | 17.11.20 | KSP | Site entrance added and windows amended

Revision

drawing notes		© Akaal Architecture Ltd 2020	
All rights described in chapter IV of the Copyright Designs & Patents Act 1988 have been generally asserted. This Drawing must not be scaled; only figured dimensions should be used. If there are any discrepancies, or contradictions between this and other information, it should be brought to the Architect's attention.			
client: Mr N Gill		project: Land at rear of 63 Daleham Drive, Uxbridge UB8	
drawing title: PROPOSED PLANS + ELEVATIONS			
date: Aug. 2020	scale: 1:100 @A1 1:200 @A3	project no.: AA.2019.016	drawing no.: 03.01
			A

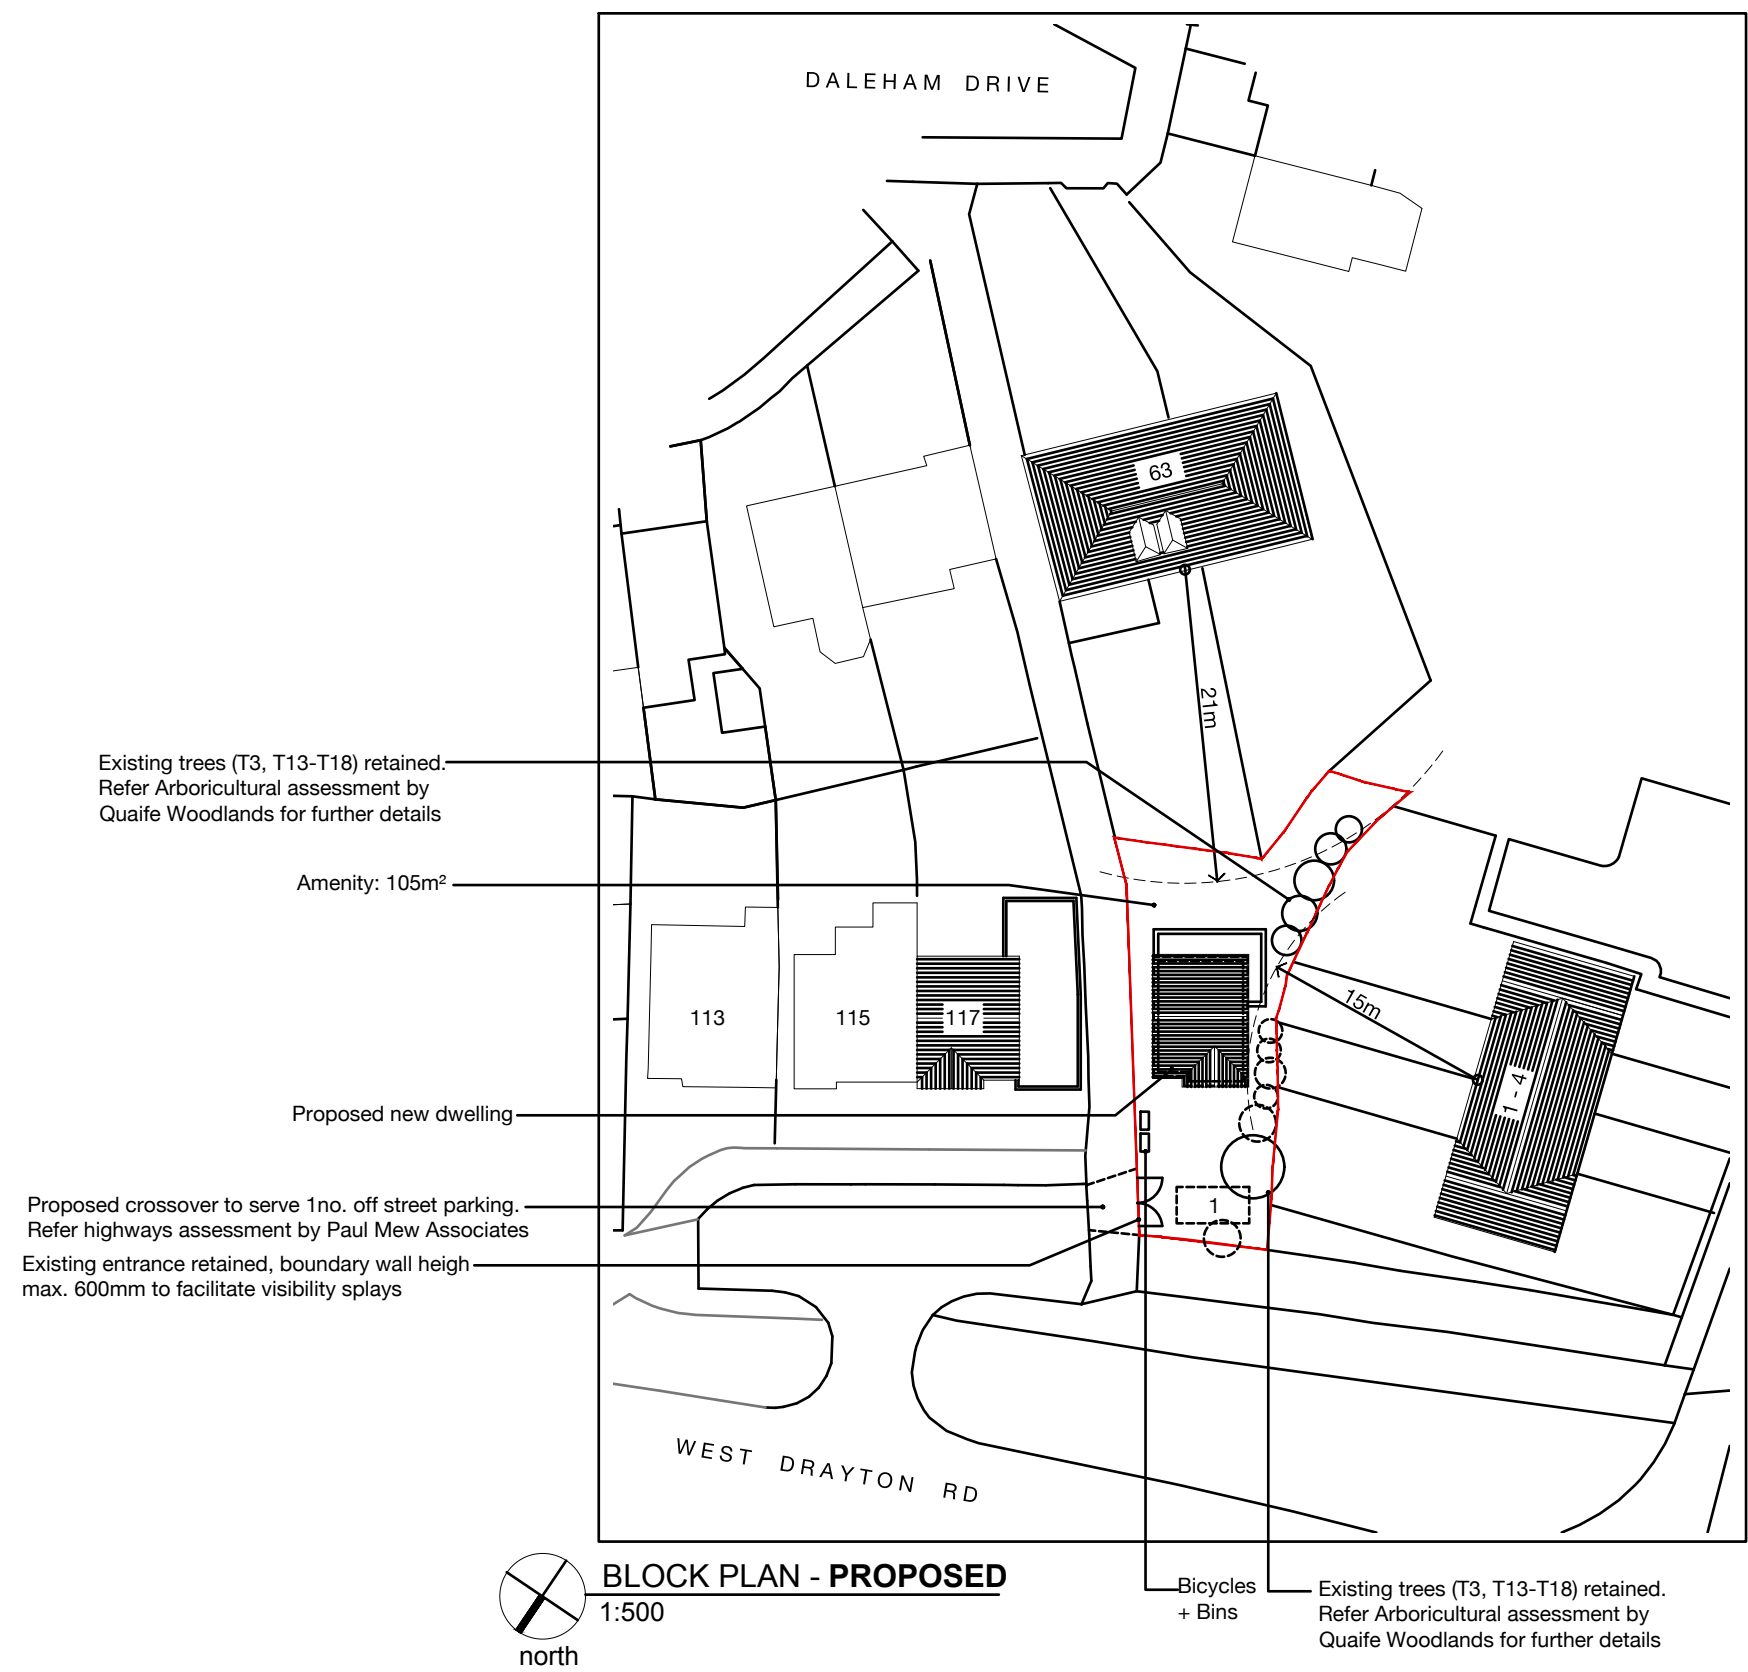