

SITE LOCATION PLAN
1:1250

north

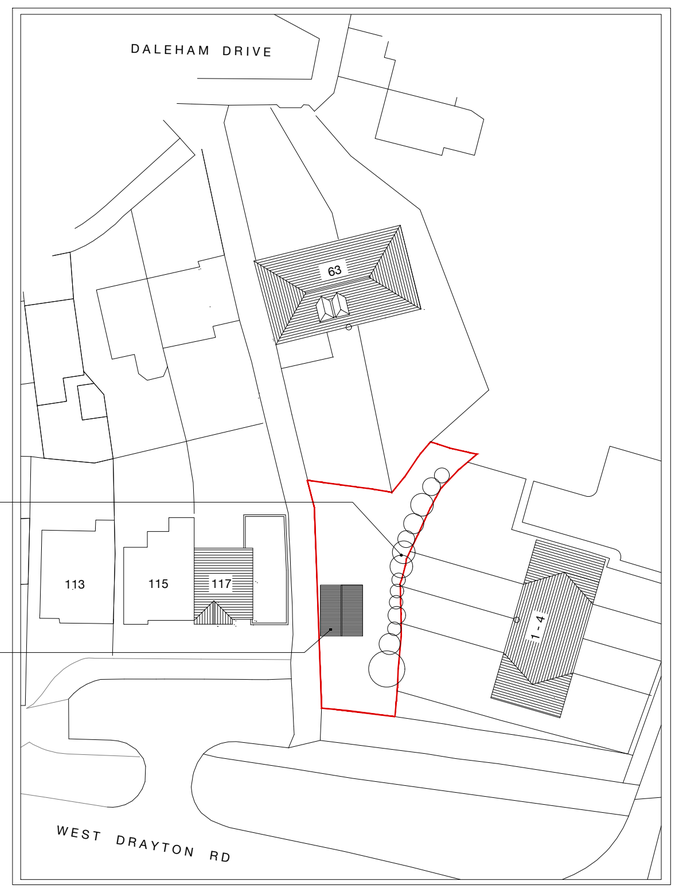

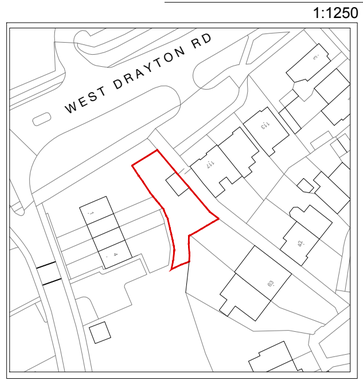

Existing trees T1 - T18 within application site. Refer Arboricultural assessment by Quaife Woodlands for further details

Existing timber clad structure

BLOCK PLAN - **EXISTING**
1:500


north




Land at rear of 63 Daleham Drive

63 Daleham Drive


AERIAL VIEW

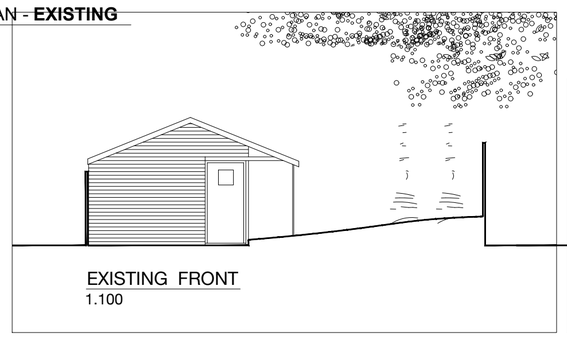

EXISTING FRONT
1.100

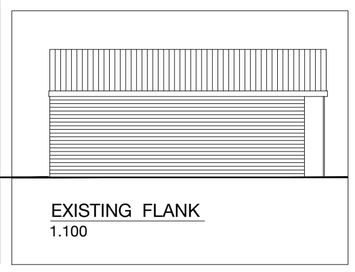


EXISTING FLANK
1.100

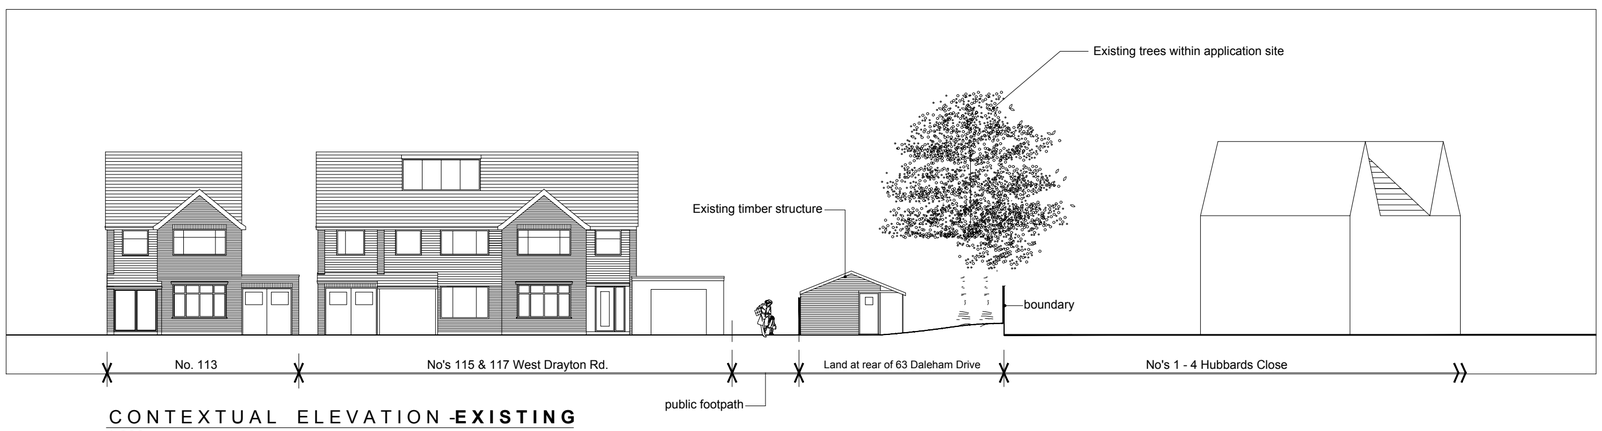


CONTEXTUAL ELEVATION - **EXISTING**
1:200




APPLICATION SITE

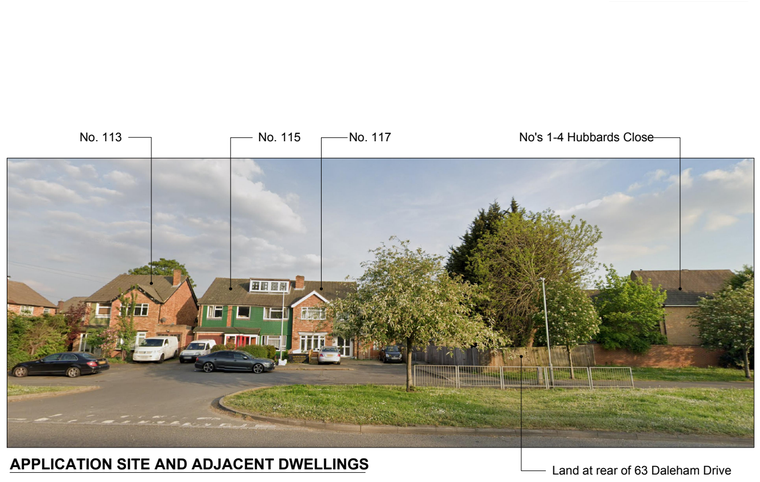

APPLICATION SITE AND ADJACENT DWELLINGS

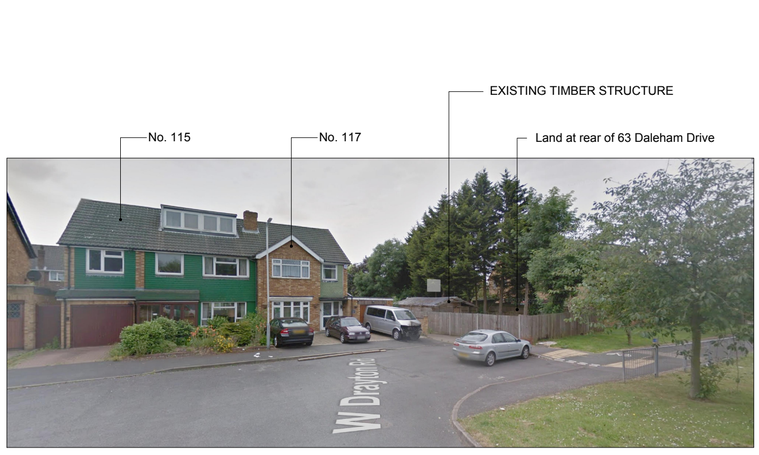

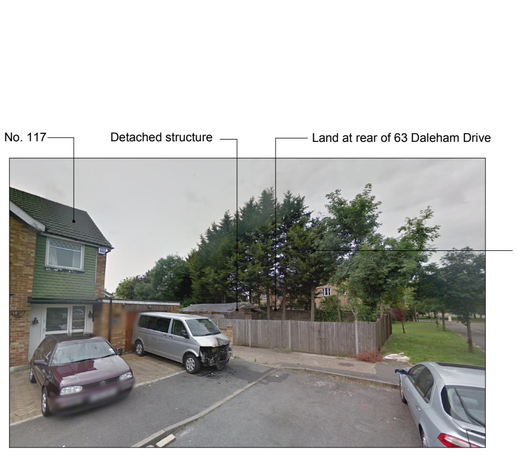

Revision

M 1:100
0 1 2 3 4 5 6 7 8 9 10 [m]

north

Akaal Architecture Ltd
t 07984590178 e kamal@akaalarchitecture.com

drawing notes

© Akal Architecture Ltd 2020
All rights described in chapter IV of the Copyright Designs & Patents Act 1988 have been generally asserted. This Drawing must not be scaled; only figured dimensions should be used. If there are any discrepancies, or contradictions between this and other information, it should be brought to the Architect's attention.

client:	project:
Mr N Gill	Land at rear of 63 Daleham Drive, Uxbridge UB8

drawing title: EXISTING PLANS + ELEVATIONS

date:	scale:	project no.:	drawing no.:
Aug. 2020	1:100 @A1 1:200 @A3	**AA.2019.016**	**01.01**