125m 50m 0 Scale: 1:1250 (m)

Scale: 1:500 (m) 0 25m 50m

N

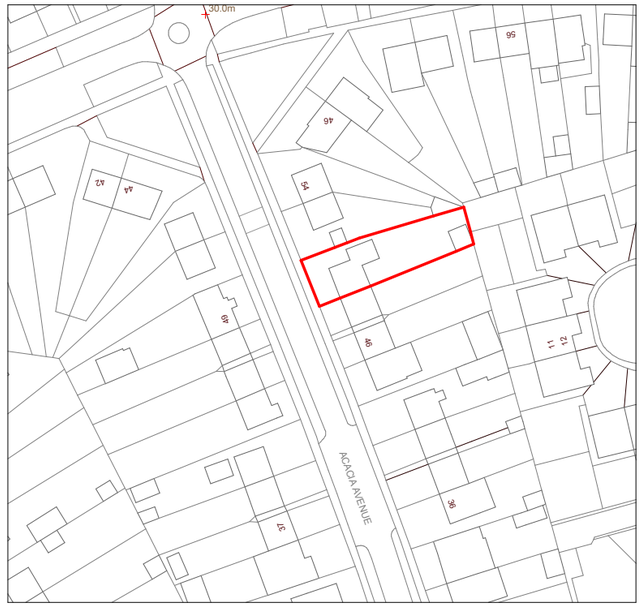

Location Map
1 : 1250

Red hatched area indicates proposed development

Block Plan
1 : 500

DIVI DESIGN

Drawings to be read in conjunction with all relevant documentation. Do not scale from this drawing. All written dimensions to be checked on site before work commences. Discrepancies, where identified, must be reported to Divi-Design.

This drawing may be copied by an authorised officer of the Local Authority with the sole purpose to assist in the determination of Planning or Building Regulations application and may not be used for any other purpose unless otherwise agreed in writing.

Purpose: Planning	Description	Sheet Name	Project No:	Sheet No:	Contact info:
Scale: As indicated @A3 Date: Feb 2022	Proposed single storey rear infill extension at 50 Acacia Avenue, UB7 8LW	Location and Block Plan	21335	PL01	e-mail: info@divi-design.co.uk tel: 0203 488 2828 web: www.divi-design.co.uk Kemp House, 152 City Road London, EC1V 2NX

5m 2m 0 Scale: 1:50 (m)

0 Scale: 1:100 (m) 5m 10m

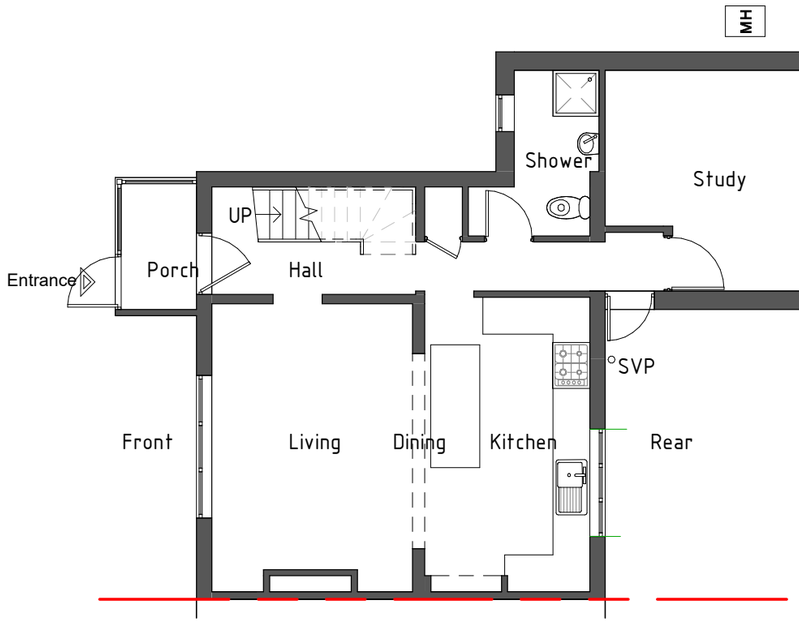

Existing Ground Floor
1 : 100

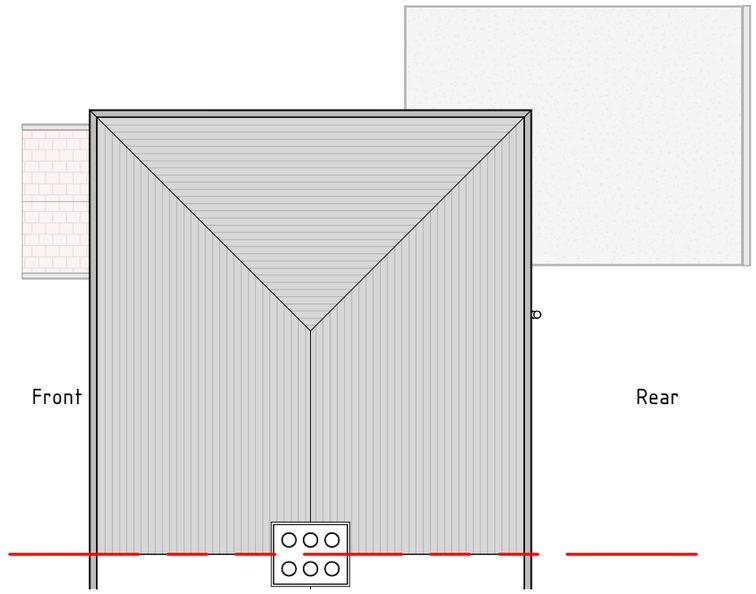

Existing Roof Plan
1 : 100

DIVI DESIGN

Drawings to be read in conjunction with all relevant documentation. Do not scale from this drawing. All written dimensions to be checked on site before work commences. Discrepancies, where identified, must be reported to Divi-Design.

This drawing may be copied by an authorised officer of the Local Authority with the sole purpose to assist in the determination of Planning or Building Regulations application and may not be used for any other purpose unless otherwise agreed in writing.

Purpose: Planning	Description	Sheet Name	Project No:	Sheet No:	Contact info:
Scale: 1 : 100 @A3 Date: Feb 2022	Proposed single storey rear infill extension at 50 Acacia Avenue, UB7 8LW	Existing Plans	21335	PL02	e-mail: info@divi-design.co.uk tel: 0203 488 2828 web: www.divi-design.co.uk Kemp House, 152 City Road London, EC1V 2NX

5m 2m 0 Scale: 1:50 (m)

Scale: 1:100 (m) 0 5m 10m

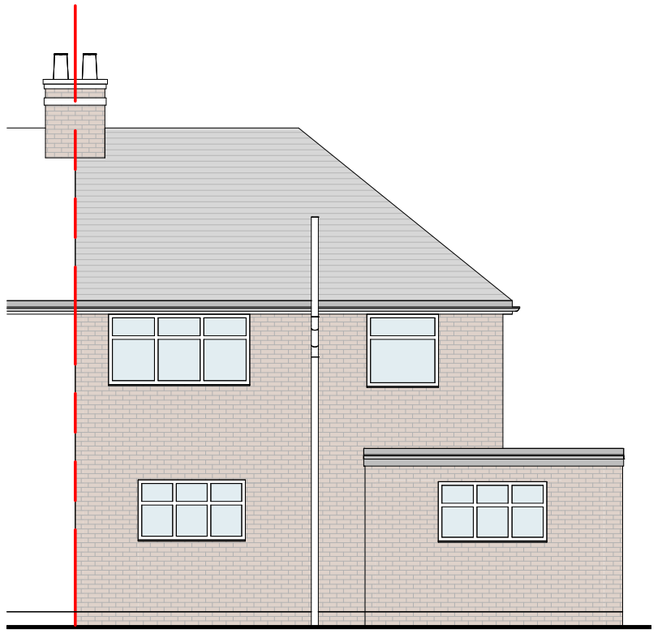

Existing Rear Elevation
1 : 100

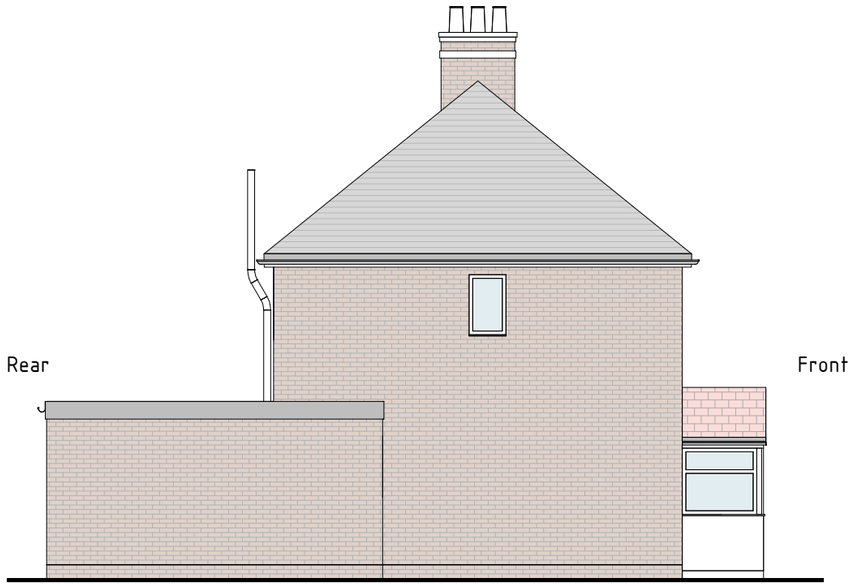

Existing Side Elevation
1 : 100

DIVI DESIGN

Drawings to be read in conjunction with all relevant documentation. Do not scale from this drawing. All written dimensions to be checked on site before work commences. Discrepancies, where identified, must be reported to Divi-Design.

This drawing may be copied by an authorised officer of the Local Authority with the sole purpose to assist in the determination of Planning or Building Regulations application and may not be used for any other purpose unless otherwise agreed in writing.

Purpose: Planning	Description	Sheet Name	Project No:	Sheet No:	Contact info:
Scale: 1 : 100 @A3 Date: Feb 2022	Proposed single storey rear infill extension at 50 Acacia Avenue, UB7 8LW	Existing Elevations	21335	PL03	e-mail: info@divi-design.co.uk tel: 0203 488 2828 web: www.divi-design.co.uk Kemp House, 152 City Road London, EC1V 2NX

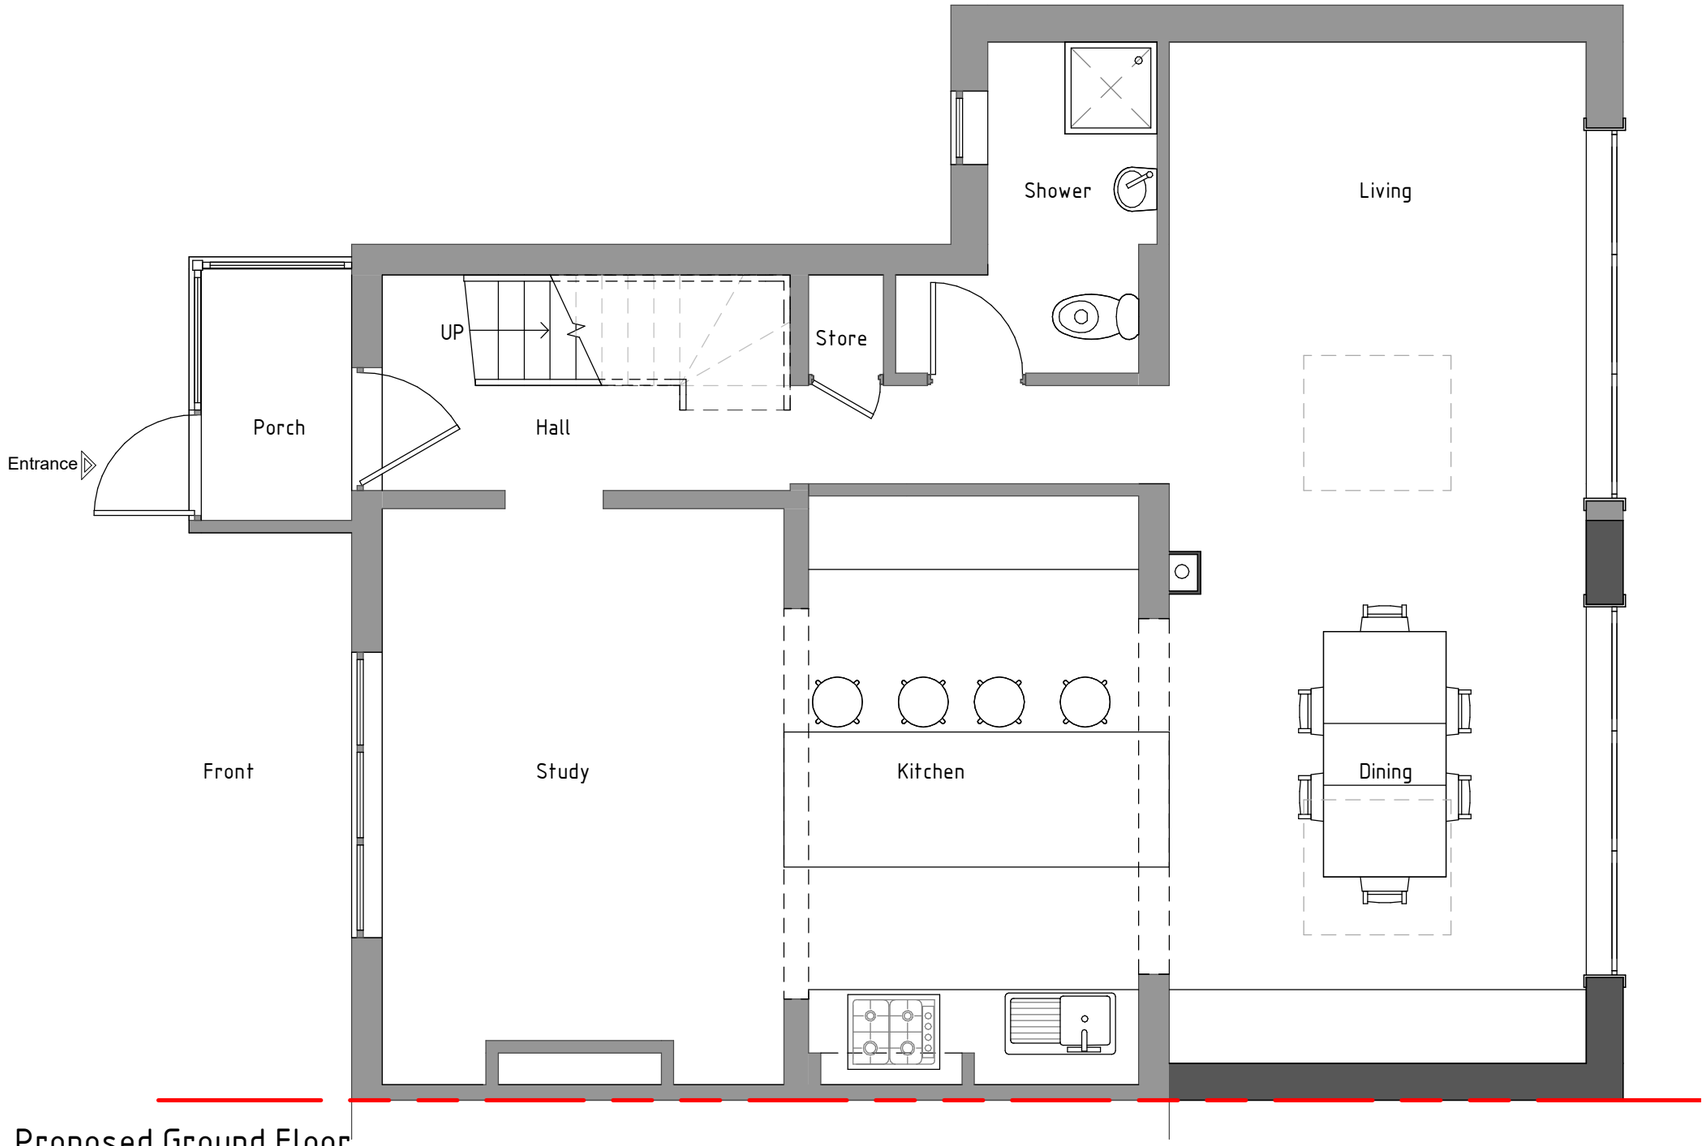

Proposed Ground Floor
1 : 50

5m 2m 0 Scale: 1:50 (m)

0 Scale: 1:100 (m) 5m 10m

DIVI DESIGN

Drawings to be read in conjunction with all relevant documentation. Do not scale from this drawing. All written dimensions to be checked on site before work commences. Discrepancies, where identified, must be reported to Divi-Design.

This drawing may be copied by an authorised officer of the Local Authority with the sole purpose to assist in the determination of Planning or Building Regulations application and may not be used for any other purpose unless otherwise agreed in writing.

Purpose: Planning	Description	Sheet Name	Project No:	Sheet No:	Contact info:
Scale: 1 : 50 @A3 Date: Feb 2022	Proposed single storey rear infill extension at 50 Acacia Avenue, UB7 8LW	Proposed Plan	21335	PL04	e-mail: info@divi-design.co.uk tel: 0203 488 2828 web: www.divi-design.co.uk Kemp House, 152 City Road London, EC1V 2NX

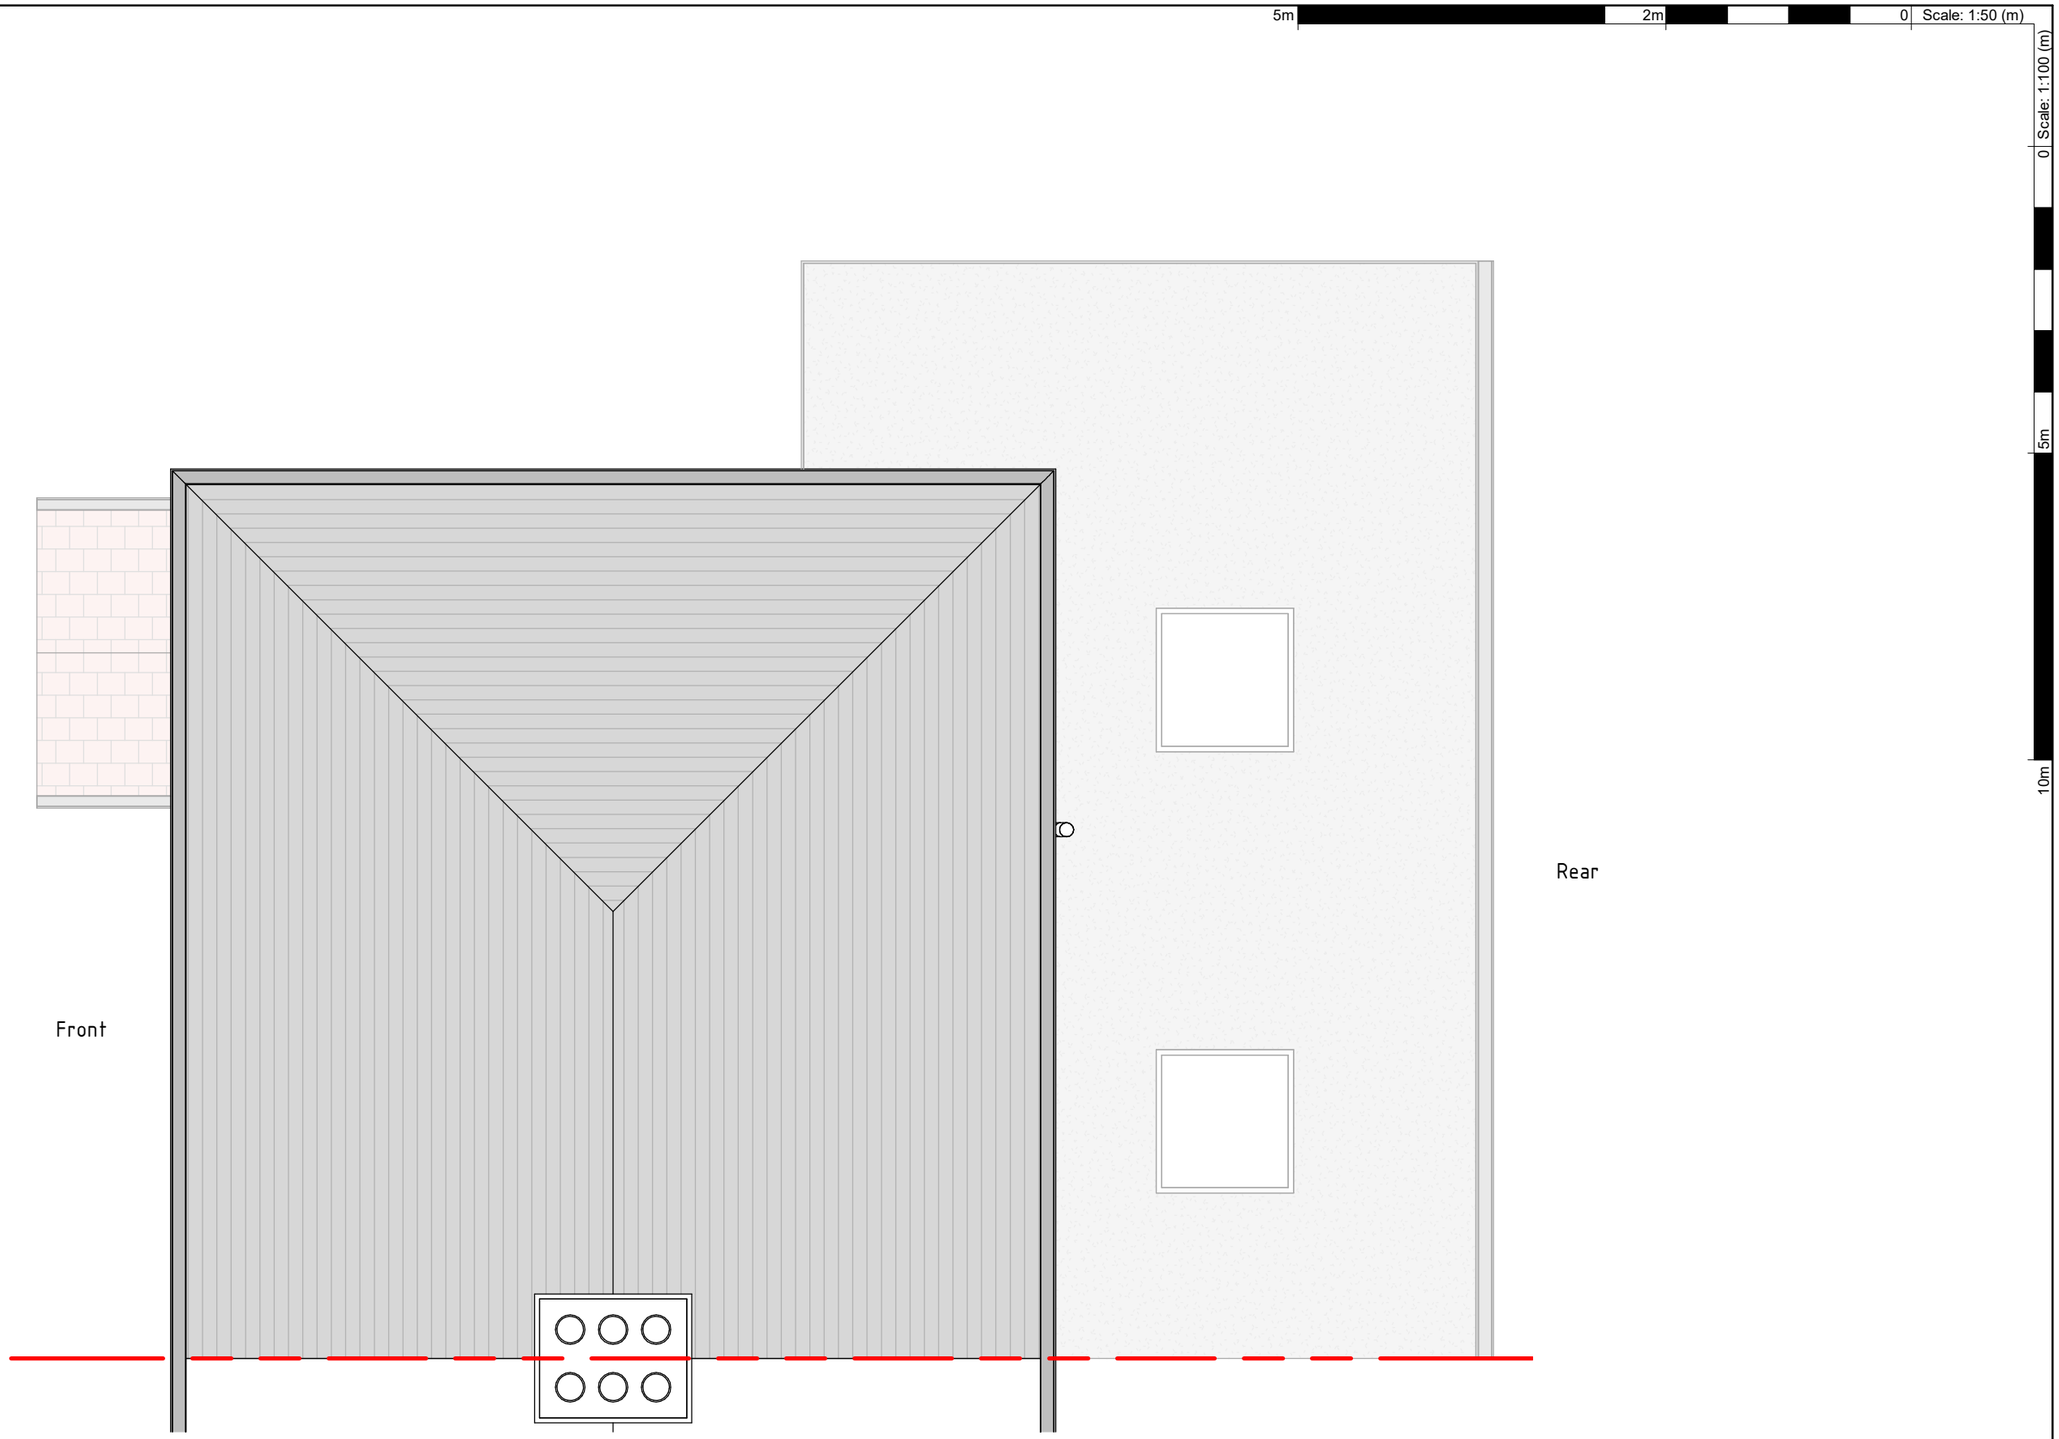

Proposed Roof Plan

1 : 50

DIVI DESIGN

Drawings to be read in conjunction with all relevant documentation. Do not scale from this drawing. All written dimensions to be checked on site before work commences. Discrepancies, where identified, must be reported to Divi-Design.

This drawing may be copied by an authorised officer of the Local Authority with the sole purpose to assist in the determination of Planning or Building Regulations application and may not be used for any other purpose unless otherwise agreed in writing.

Purpose: Planning	Description	Sheet Name	Project No:	Sheet No:	Contact info:
Scale: 1 : 50 @A3 Date: Feb 2022	Proposed single storey rear infill extension at 50 Acacia Avenue, UB7 8LW	Proposed Plan	21335	PL05	e-mail: info@divi-design.co.uk tel: 0203 488 2828 web: www.divi-design.co.uk Kemp House, 152 City Road London, EC1V 2NX

5m 2m 0 Scale: 1:50 (m)

Scale: 1:100 (m) 0 5m 10m

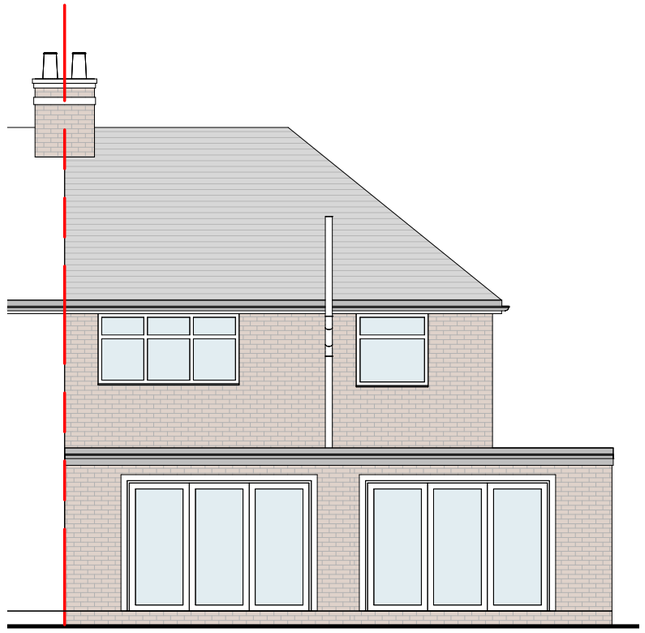

Proposed Rear Elevation
1 : 100

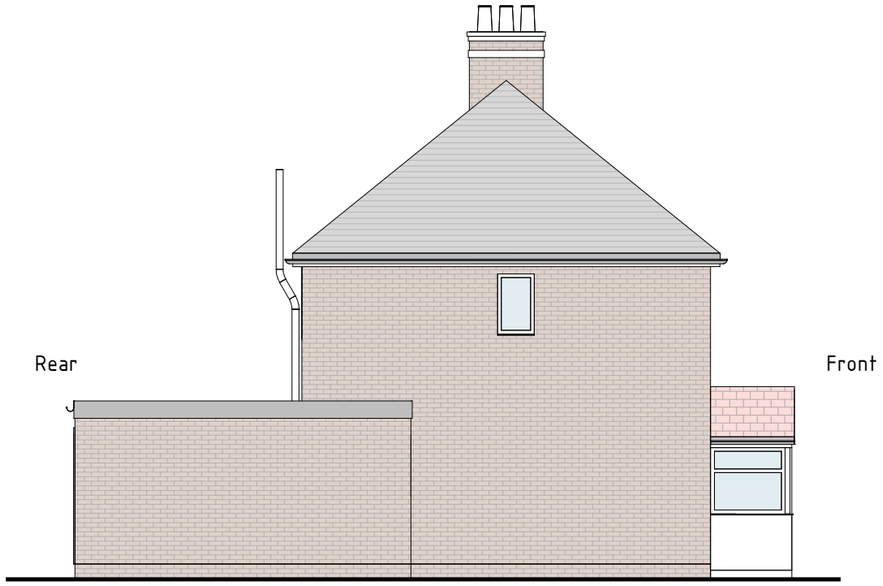

Proposed Side Elevation
1 : 100

DIVI DESIGN

Drawings to be read in conjunction with all relevant documentation. Do not scale from this drawing. All written dimensions to be checked on site before work commences. Discrepancies, where identified, must be reported to Divi-Design.

This drawing may be copied by an authorised officer of the Local Authority with the sole purpose to assist in the determination of Planning or Building Regulations application and may not be used for any other purpose unless otherwise agreed in writing.

Purpose: Planning	Description	Sheet Name	Project No:	Sheet No:	Contact info:
Scale: 1 : 100 @A3 Date: Feb 2022	Proposed single storey rear infill extension at 50 Acacia Avenue, UB7 8LW	Proposed Elevations	21335	PL06	e-mail: info@divi-design.co.uk tel: 0203 488 2828 web: www.divi-design.co.uk Kemp House, 152 City Road London, EC1V 2NX