


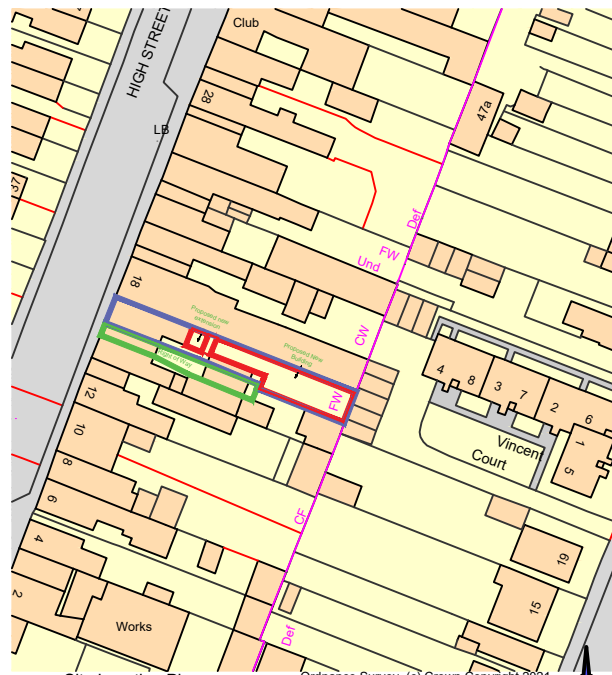




Photo A

Photo B



Photo D

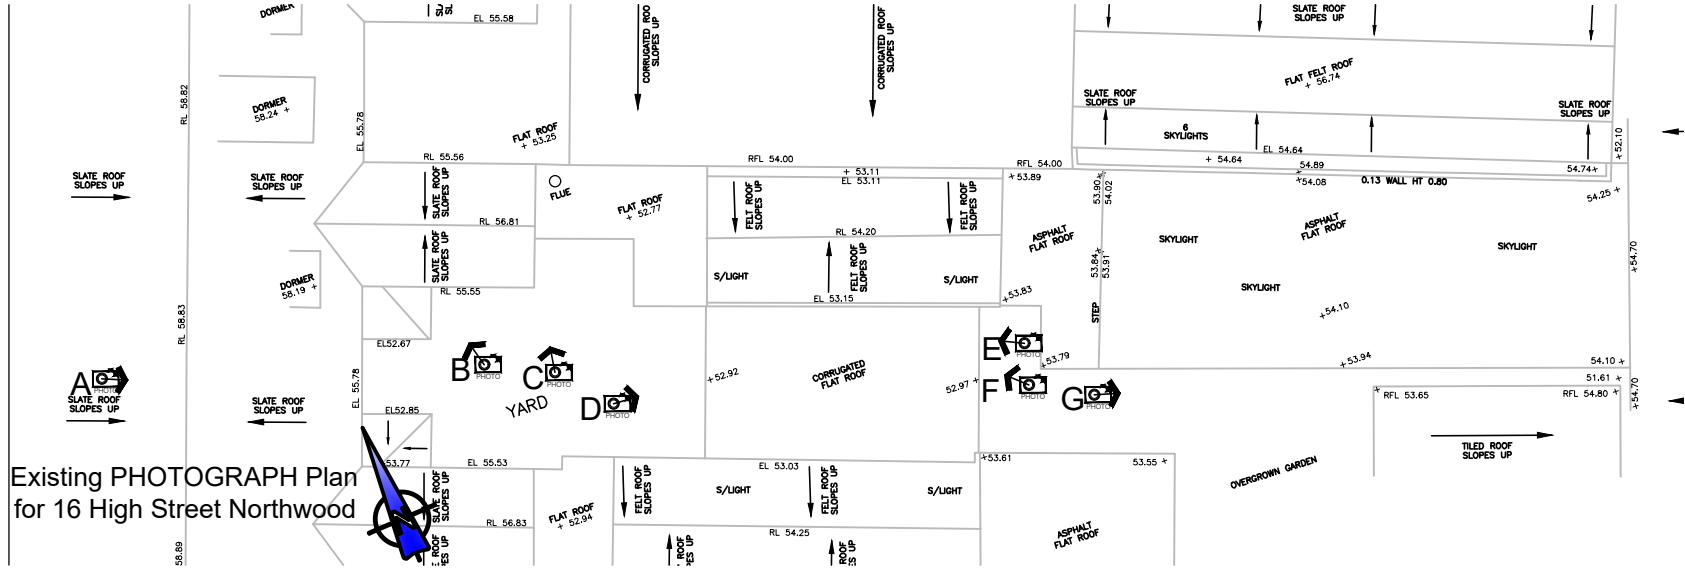


Existing PHOTOGRAPH Plan for 16 High Street Northwood

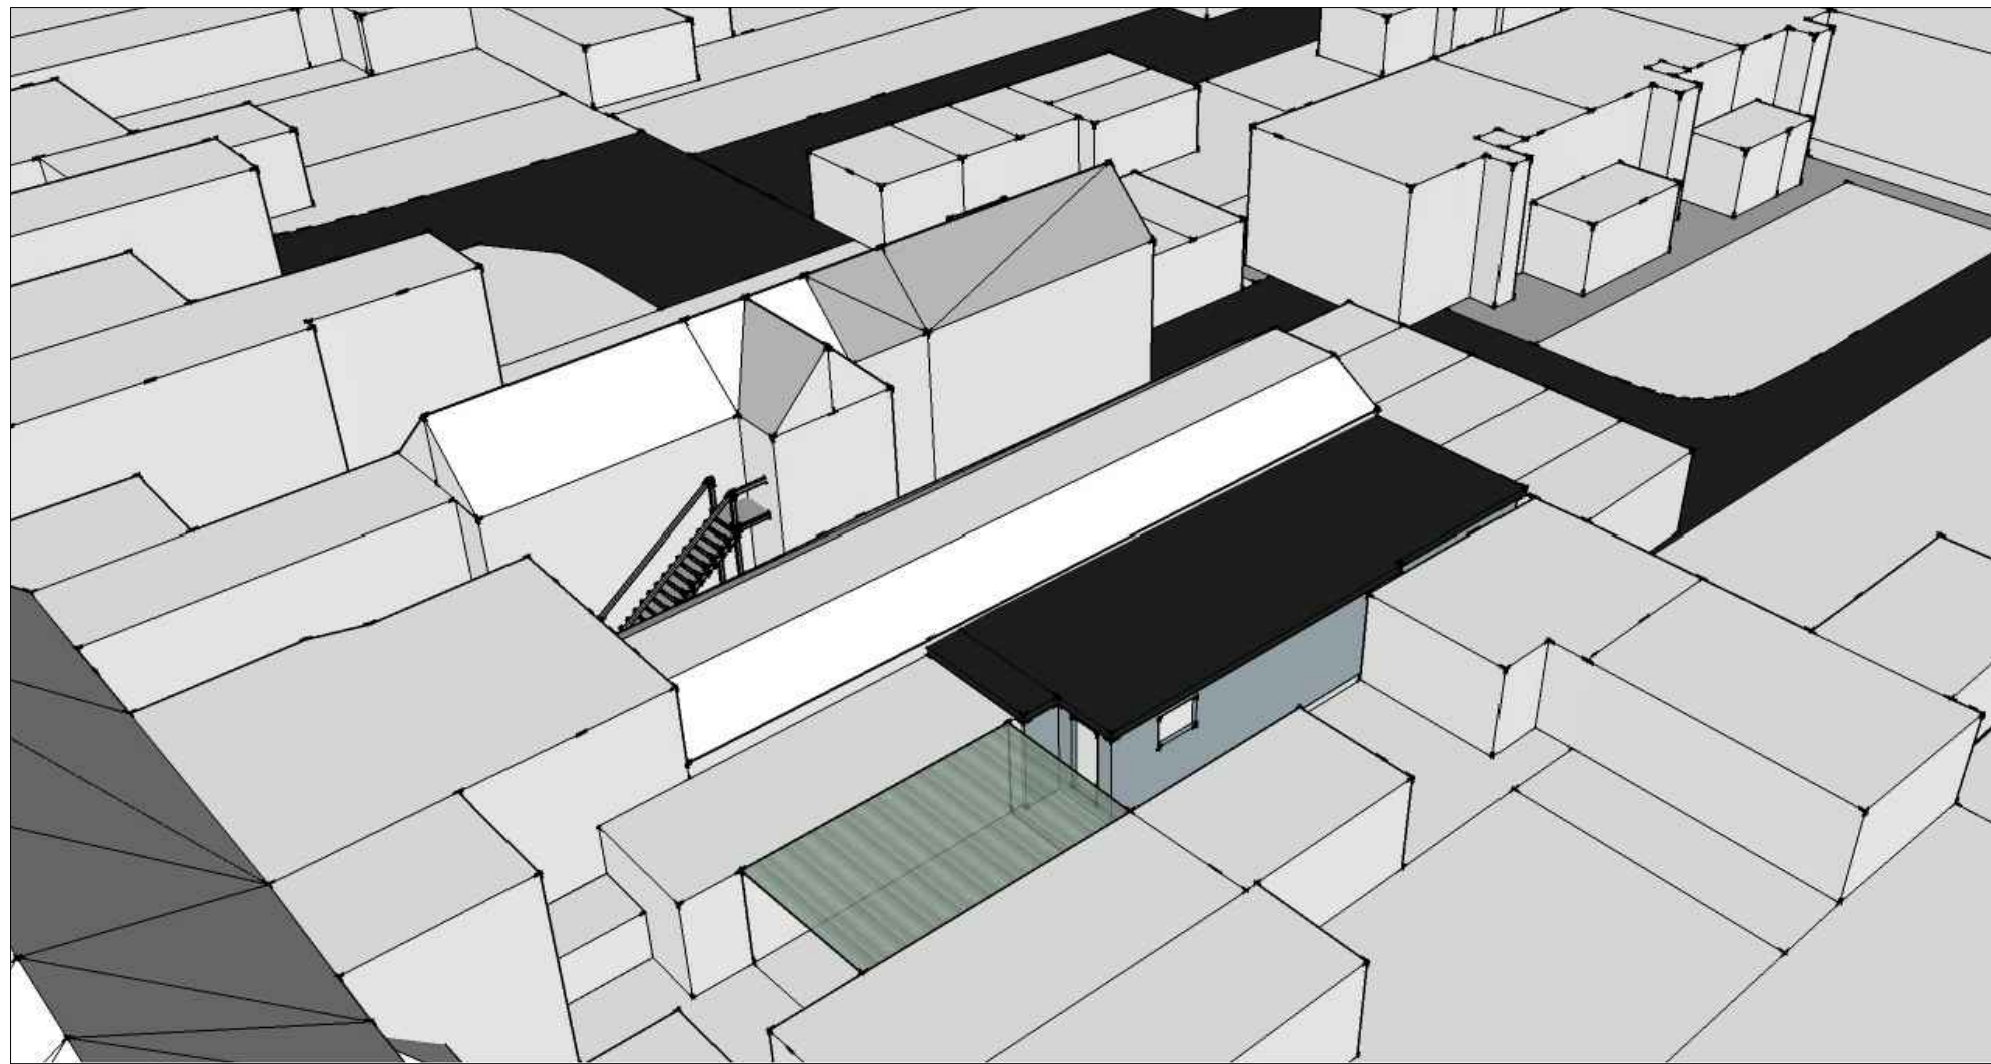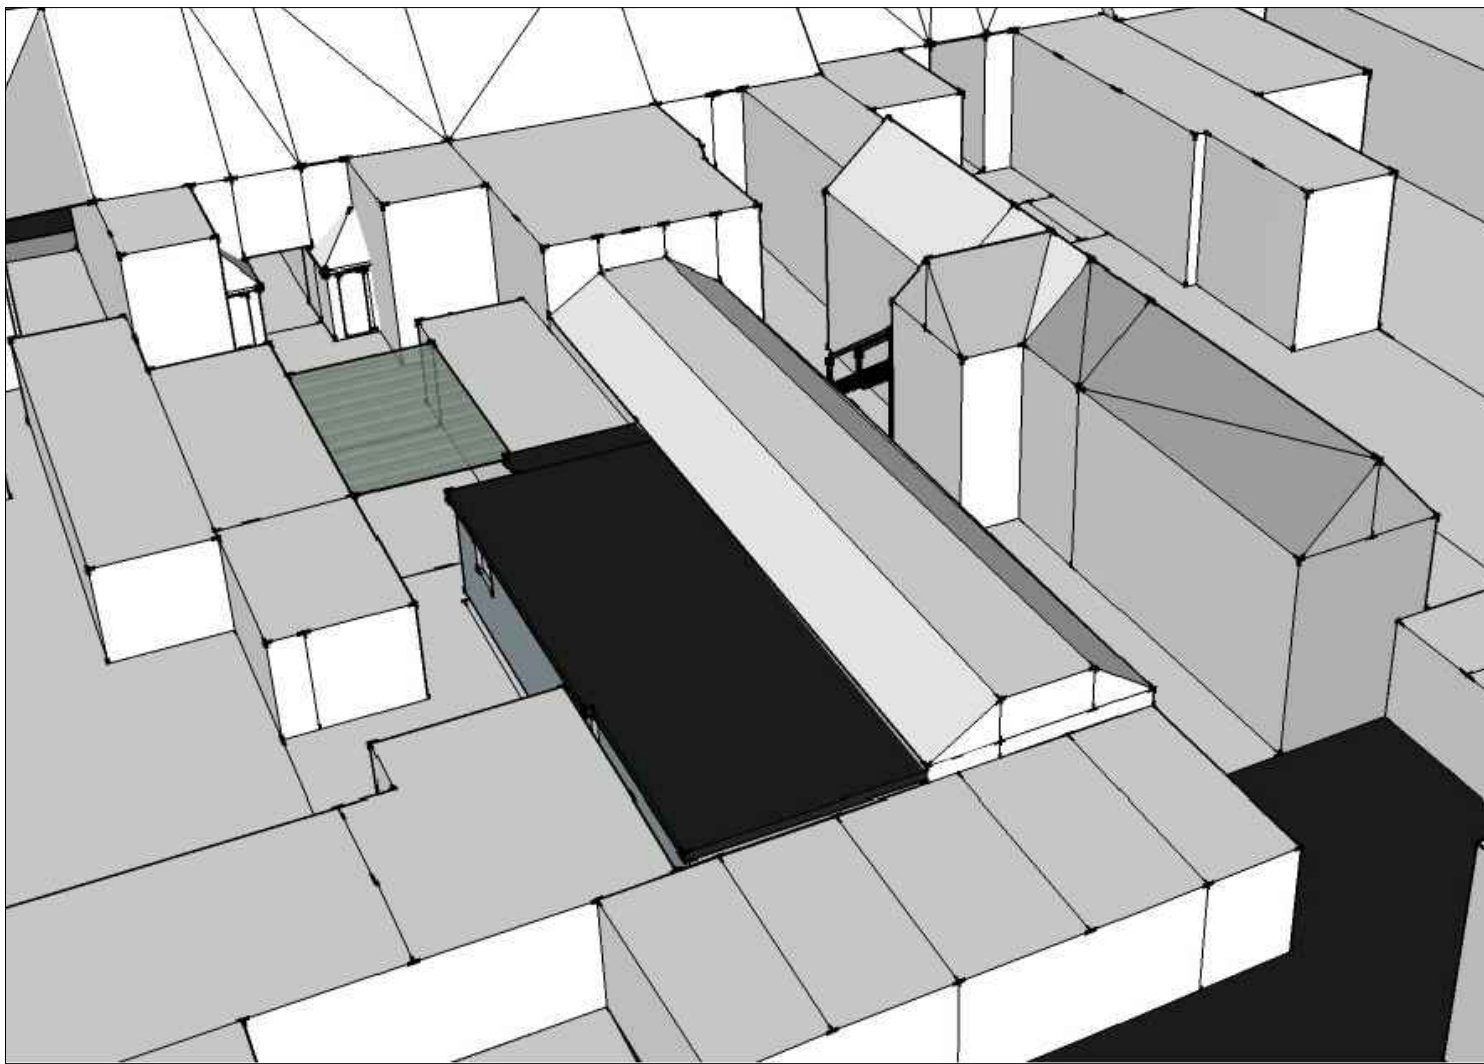

Existing Site 3D Massing Model Images for 16 High Street Northwood (OVERALL SITE) (NTS)

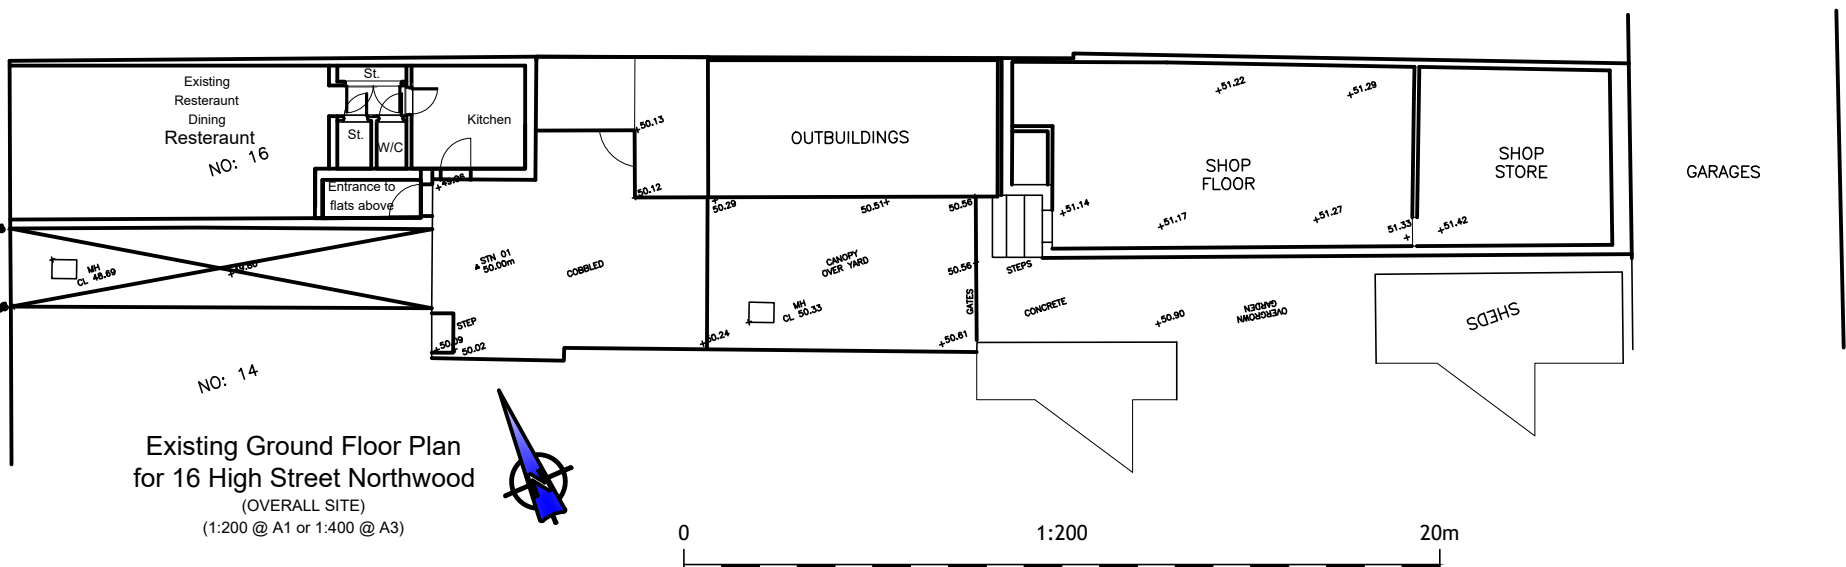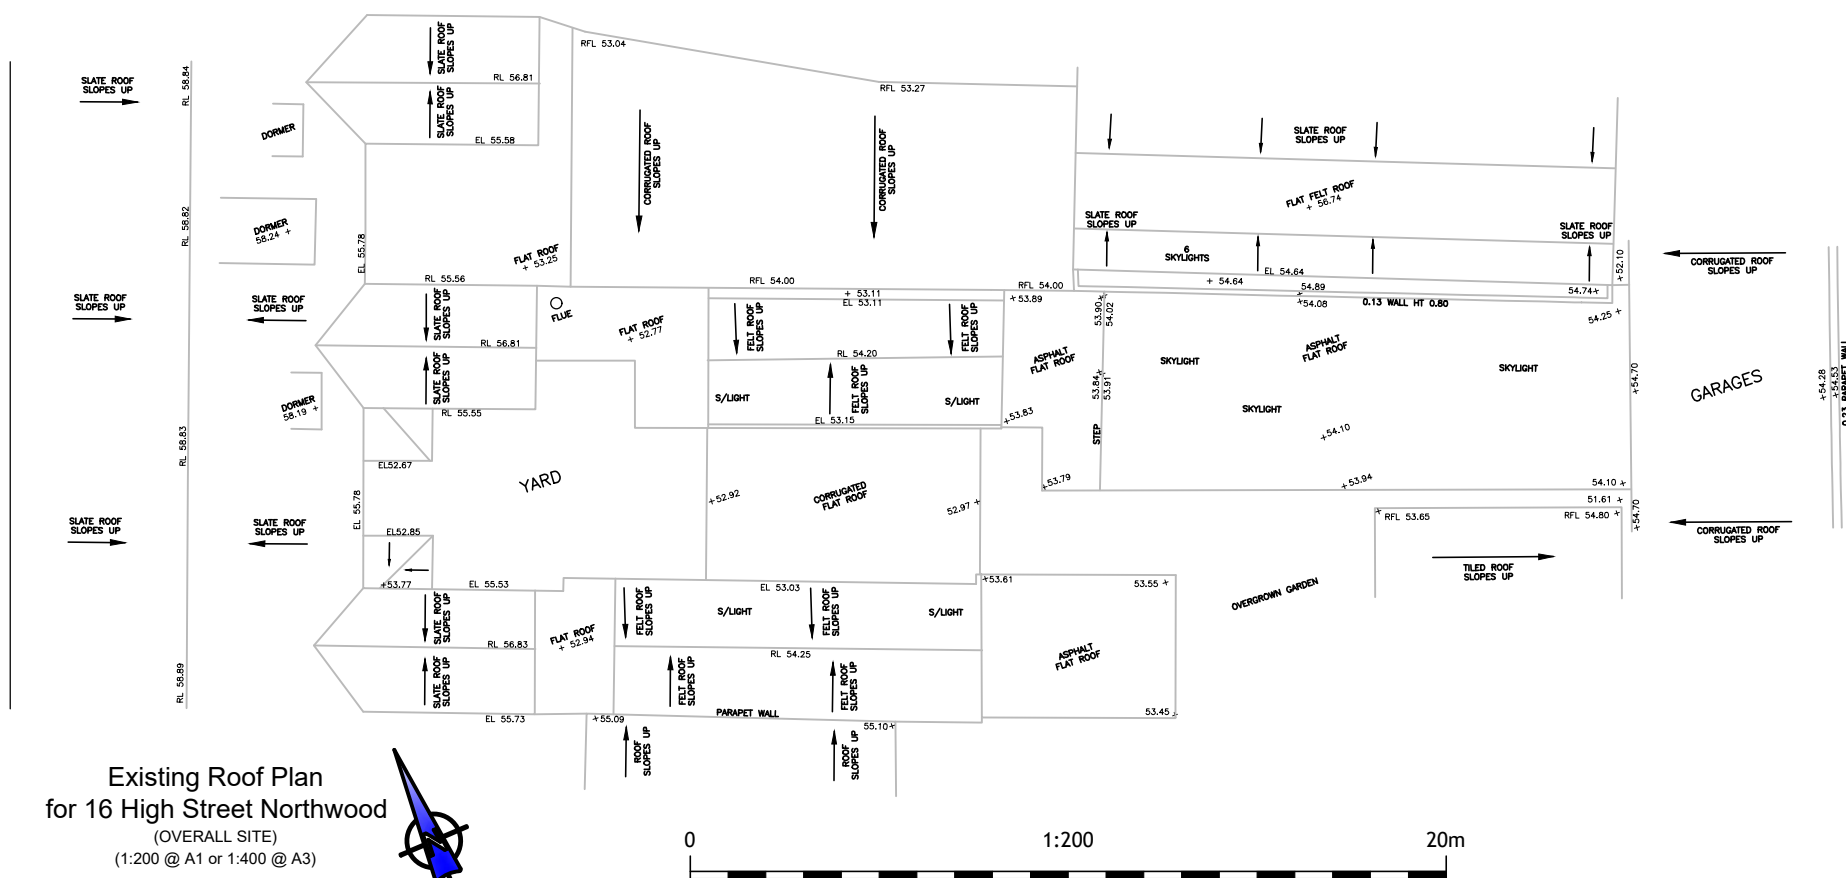

Existing Southern Elevation for 16 High Street Northwood (1:200 @ A1 or 1:400 @ A3)

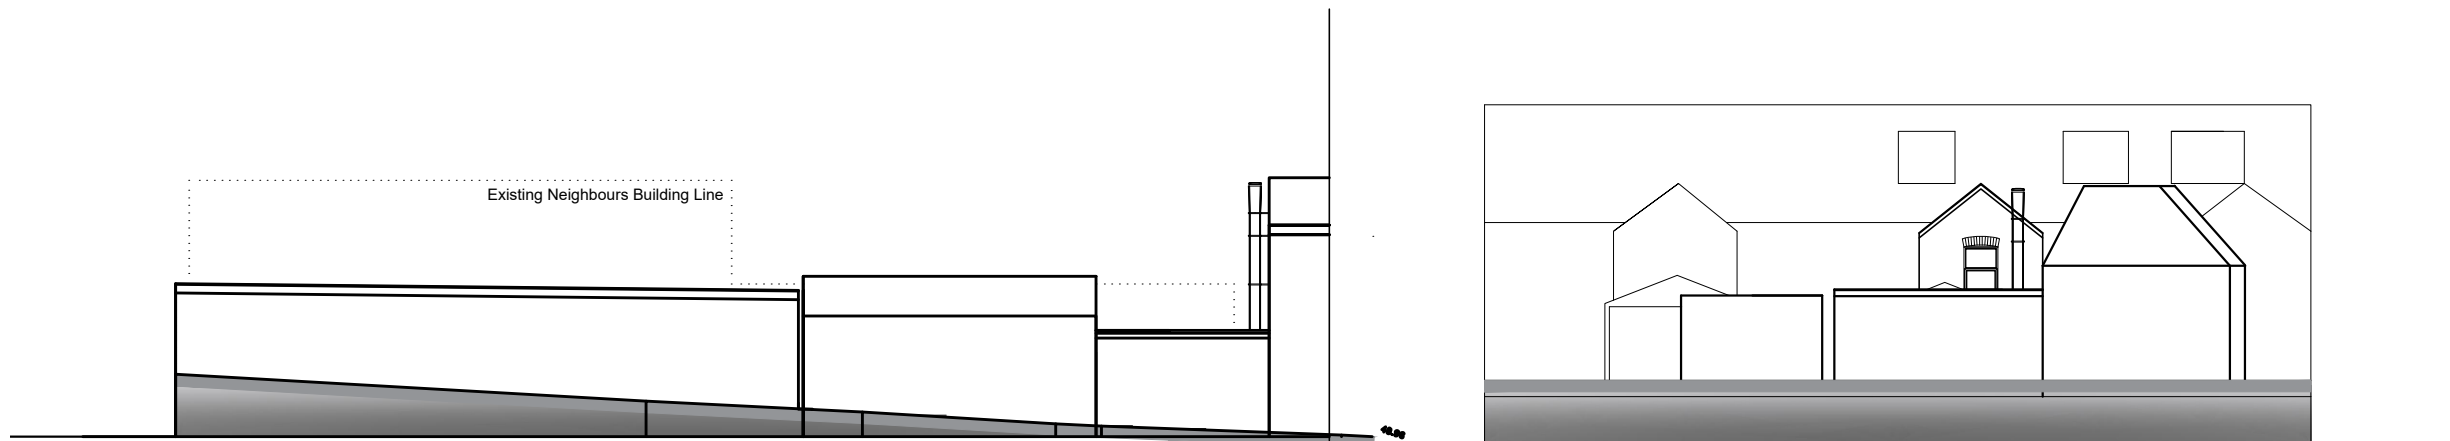

Existing Northern Elevation for 16 High Street Northwood (1:200 @ A1 or 1:400 @ A3)



Existing Eastern Elevation for 16 High Street Northwood (1:200 @ A1 or 1:400 @ A3)

notes

this drawing is the copyright of the HRP ARCHITECTS LTD and must not be reproduced in whole or part or used for the execution of works without their permission.

all dimensions to be checked on site prior to commencement of construction works and the architect notified of any discrepancy.

figured dimensions are to be used in preference to scaled dimensions.

no deviation from this drawing will be permitted without prior consent of the architect.

all drawings are prepared subject to a full measured and structural survey of the buildings and site.

all structural work is subject to the appointment of a structural engineer to confirm and agree the structural proposals.

os promap licence no. 100020449.

scale width 100mm @ a1 - 50mm @ a3

client

revision notes date drawn check

hrp

architects ltd

First Floor, 18 Limerline Spur
hilesea, portsmouth, hampshire, po3 5hj

tel: 023 9269 1843

fax: 023 9263 9722

email: info@hrp-architects.com

website: hrp-architects.com

project 16 High Street Northwood

London

HA6 1BN

detail Existing Plans, Elevations,
Perspectives & Photos

drawn MSC

checked

date 19/03/2021

status PLANNING

a1 scale As Shown

a3 scale

rev 8900 01