






Proposed Southern Elevation for 16 High Street Northwood
(1:100 @ A1 or 1:200 @ A3)

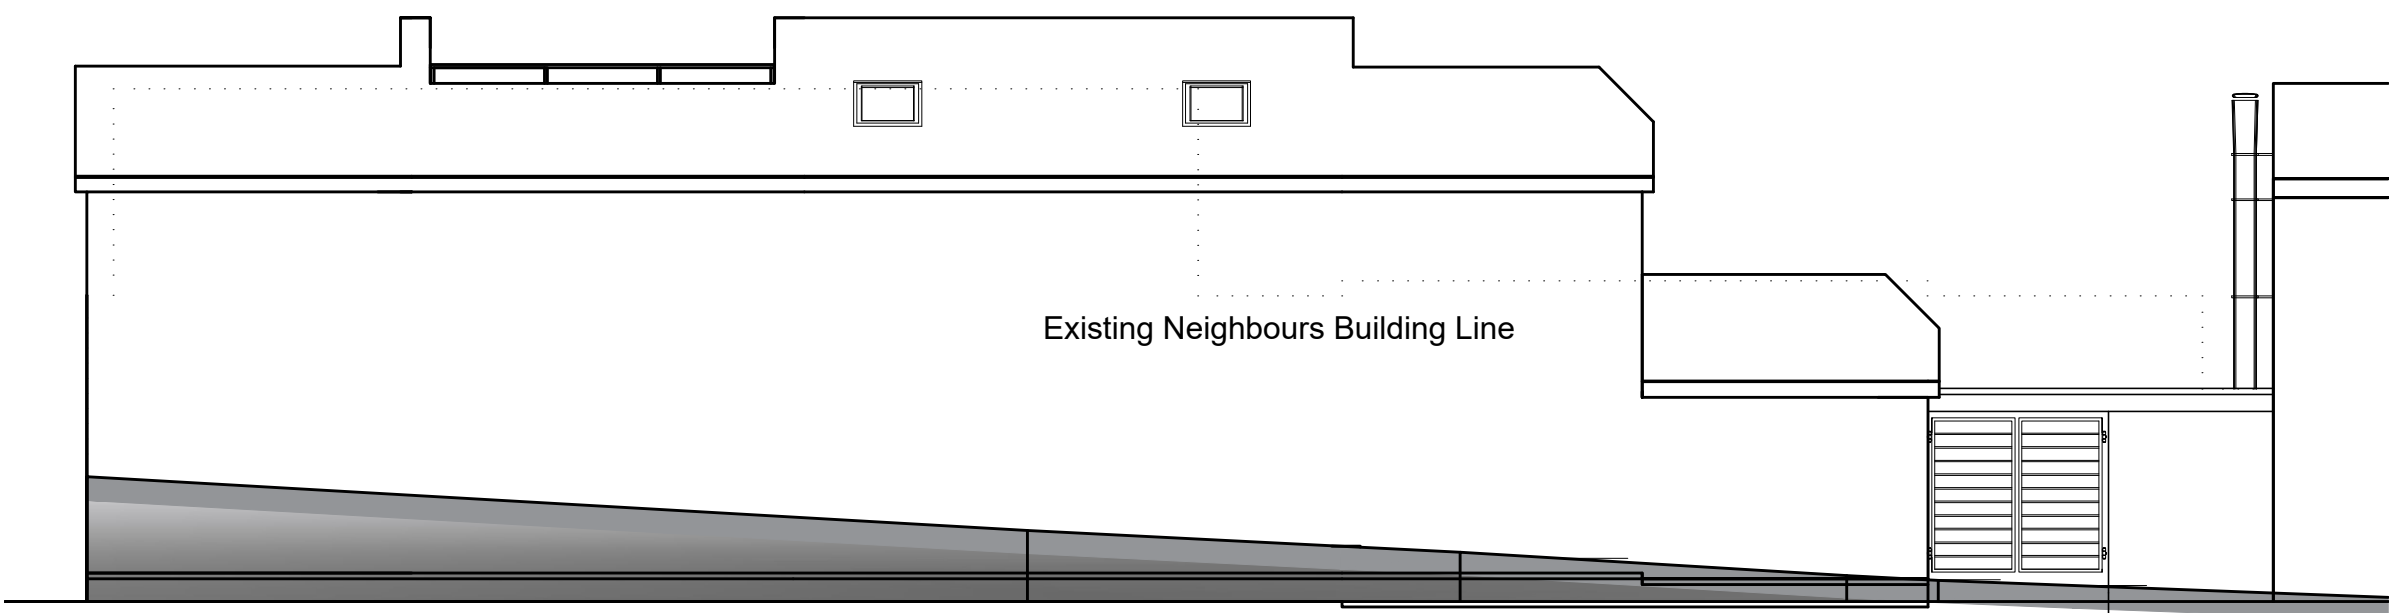


Proposed Northern Elevation for 16 High Street Northwood
(1:100 @ A1 or 1:200 @ A3)

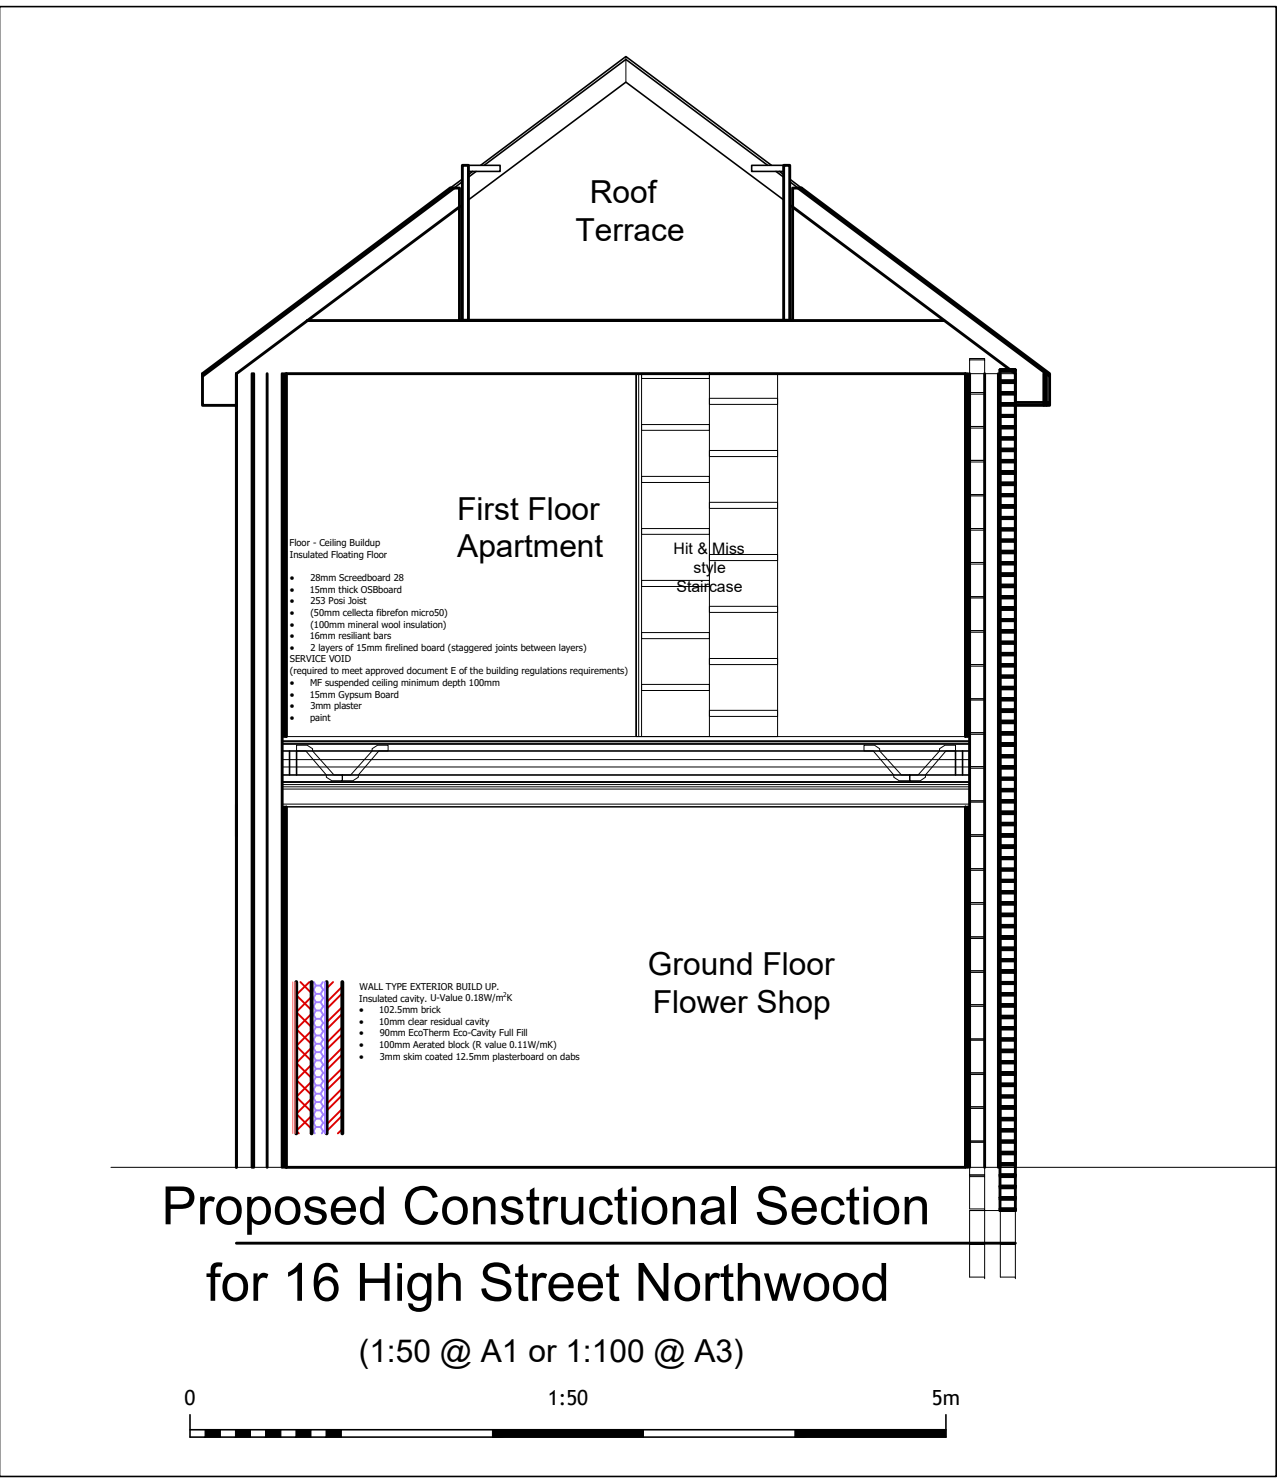


Proposed Constructional Section
for 16 High Street Northwood
(1:50 @ A1 or 1:100 @ A3)

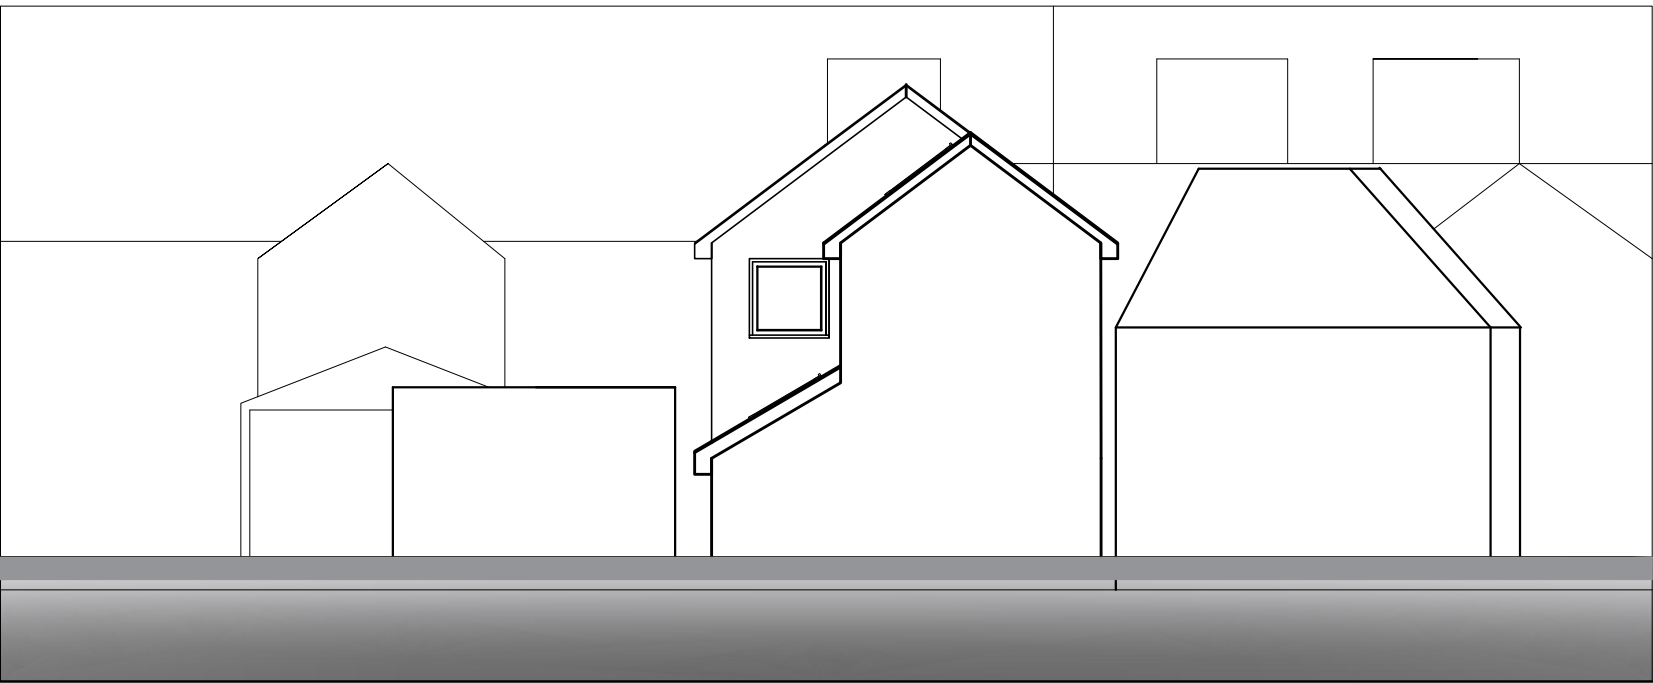

Proposed Eastern Elevation for 16 High Street Northwood
(1:100 @ A1 or 1:200 @ A3)

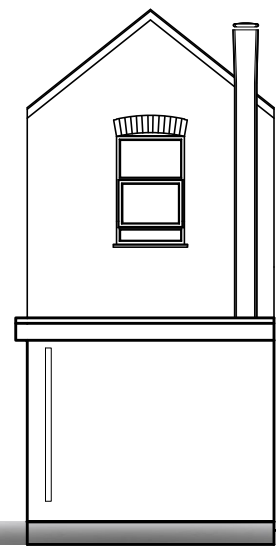

Proposed Kitchen Extension
Eastern Elevation
for 16 High Street
Northwood
(1:100 @ A1 or 1:200 @ A3)

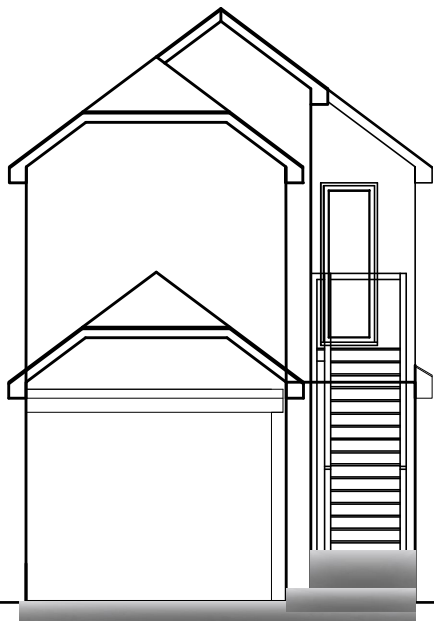

Proposed Western Elevation
for 16 High Street
Northwood
(1:100 @ A1 or 1:200 @ A3)

notes

this drawing is the copyright of the HRP ARCHITECTS LTD and must not be reproduced in whole or part or used for the execution of works without their permission.

all dimensions to be checked on site prior to commencement of construction works and the architect notified of any discrepancy.

figured dimensions are to be used in preference to scaled dimensions.

no deviation from this drawing will be permitted without prior consent of the architect.

all drawings are prepared subject to a full measured and structural survey of the buildings and site.

all structural work is subject to the appointment of a structural engineer to confirm and agree the structural proposals.

os promap licence no. 100020449.

scale width 100mm @ a1 - 50mm @ a3

client

revision	notes	date	drawn	check

hrp

architects ltd

First Floor, 18 Limerline Spur
halsea, portsmouth, hampshire, po3 5hj

tel: 023 9269 1843
fax: 023 9263 9722
email: info@hrp-architects.com
website: hrp-architects.com

project	16 High Street Northwood London HA6 1BN
detail	Proposed Elevations & Sections
drawn	MSC
checked	
date	19/03/2021
status	PLANNING
a1 scale	As Shown
a3 scale	8900 03
rev	