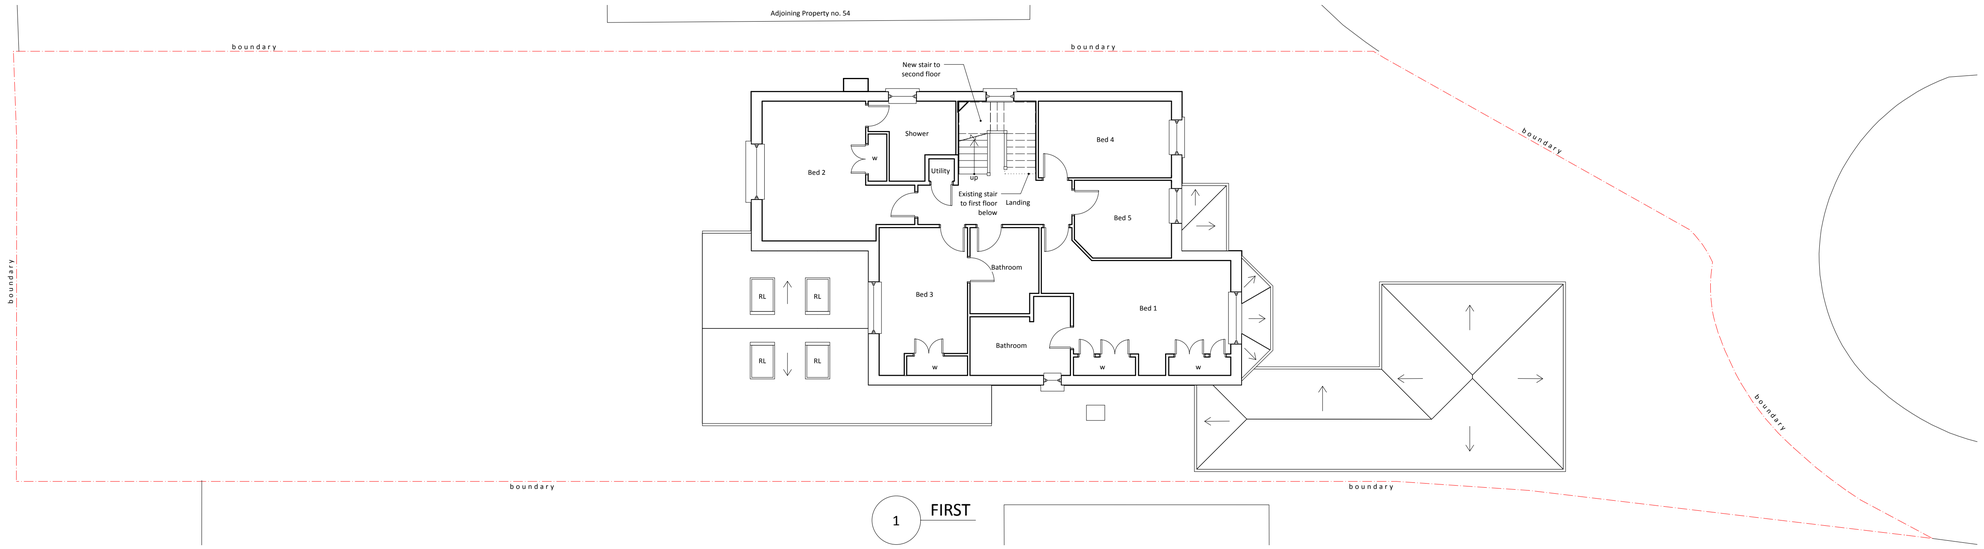

1 FIRST

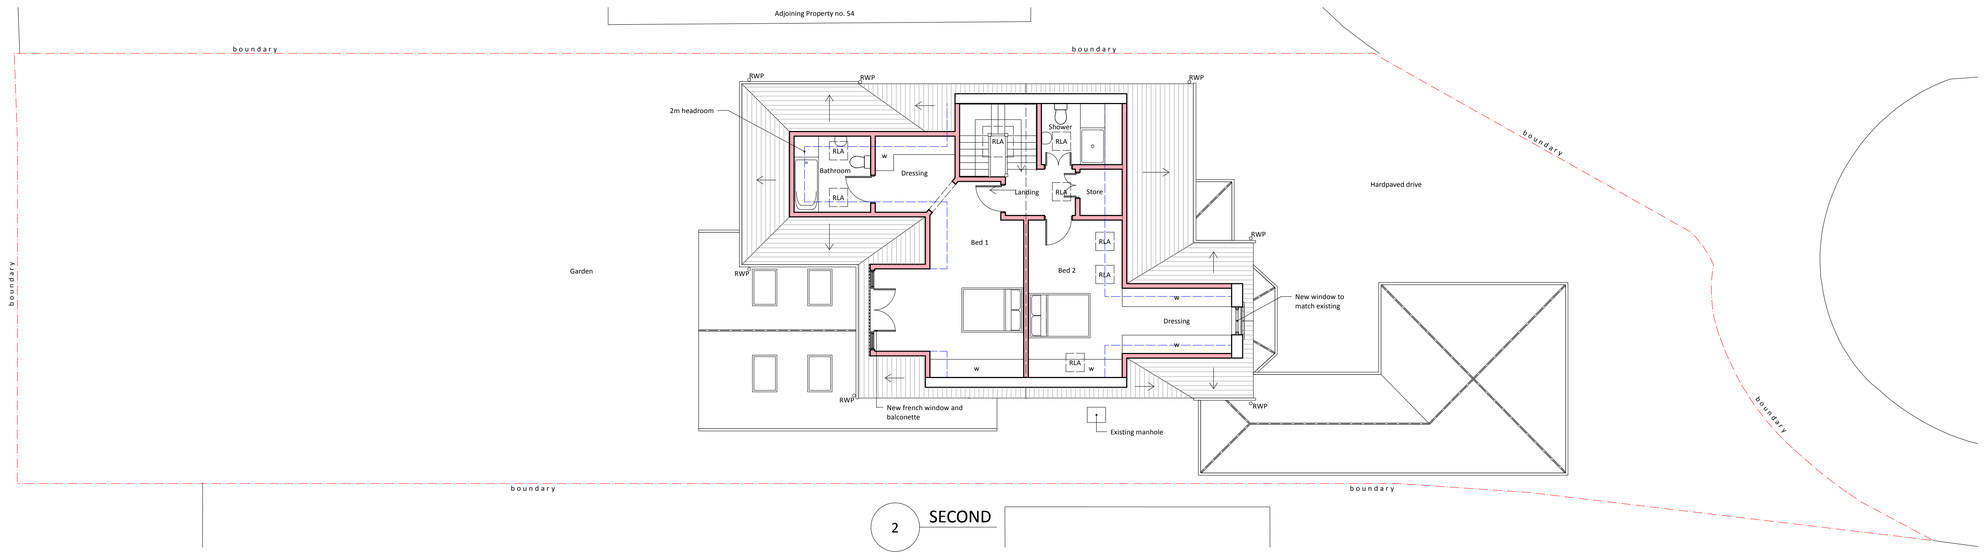

2 SECOND

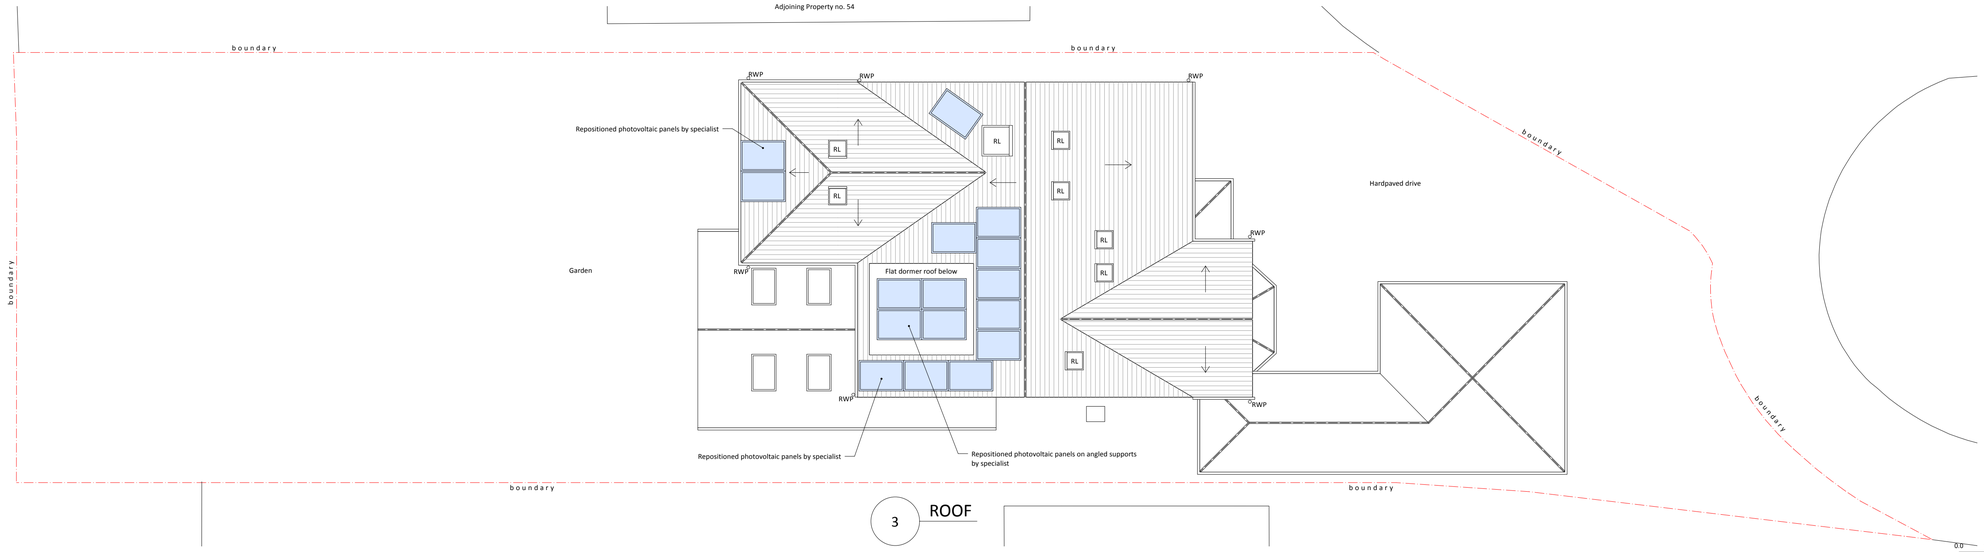

3 ROOF

General Notes
1. New work shown shaded
2. Demolition shown dotted in red
3. W: Wardrobe
RLA: Roof light/lantern above
RL: Roof light/lantern below
4. Any dimensions are indicative and in mm

ISSUE	DATE	REVISION

PROJECT
56 Highfield Drive Ickenham UB10 8AN

CLIENT
Mr Robin Foxall

DRAWING
PROPOSED FF, SF, ROOF PLANS

STONES ARCHITECTS

All rights described in chapter IV of the copyright designs & patents act 1988 have been asserted. This drawing must not be scaled; only figured dimensions should be used. Check and verify all dimensions on site prior to commencing any work. Any discrepancies should be reported to the Architects immediately.

PROJECT #	2024.045	CHKD #	REV
DATE	19/11/2024		C01
SCALE	1:100		
DRAWN S.W.	CHKD J.C.		

0.0 1.0 2.0 3.0 4.0 5.0 M

Stones Architects Ltd
50 Coldharbour Lane Hayes Middlesex UB3 3EP
t 020 8969 0000 e mail@stonesarchitects.co.uk w stonesarchitects.co.uk