

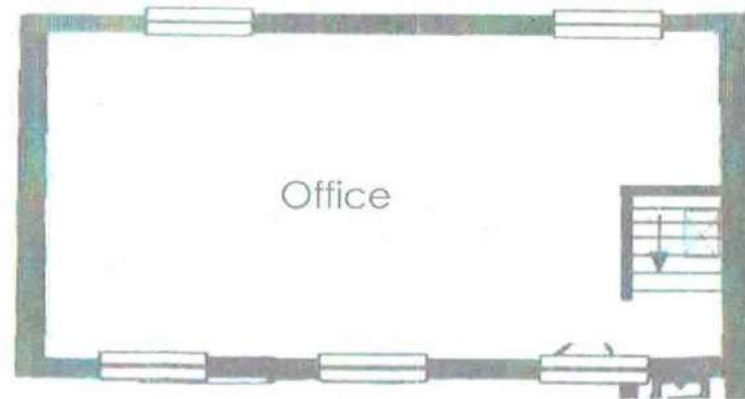


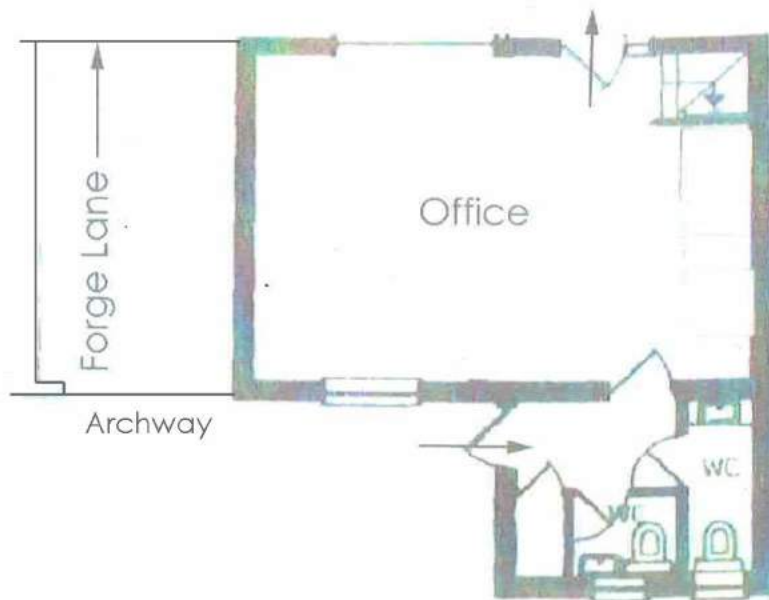


Existing Plans

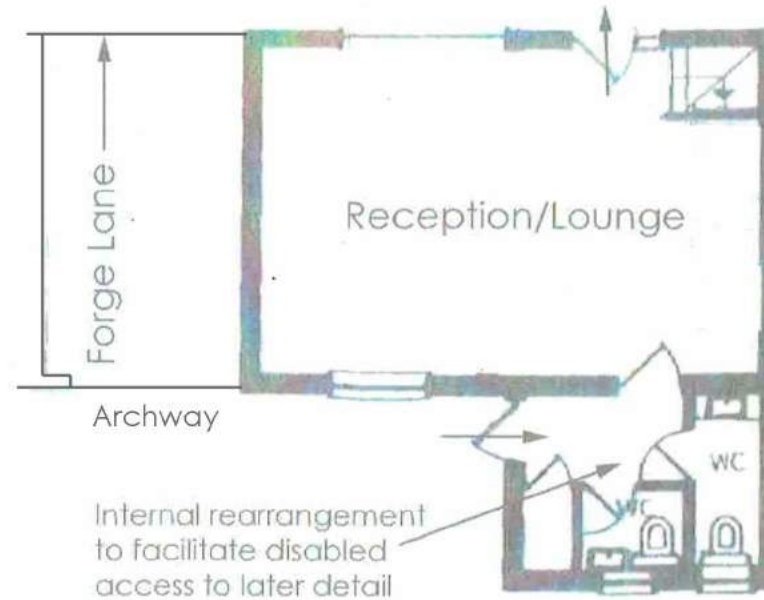

Proposed Plans


Outdoor Space

Elevations (No Change)

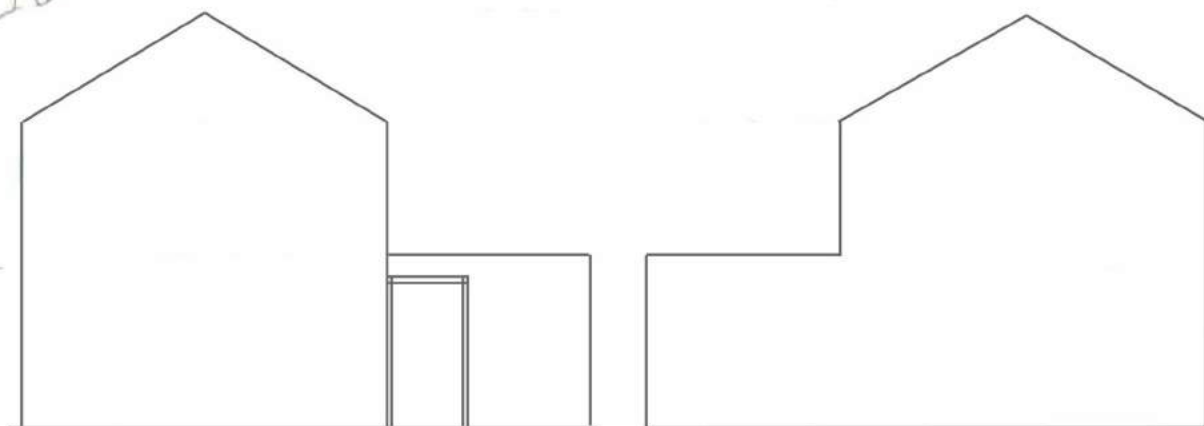

South

North

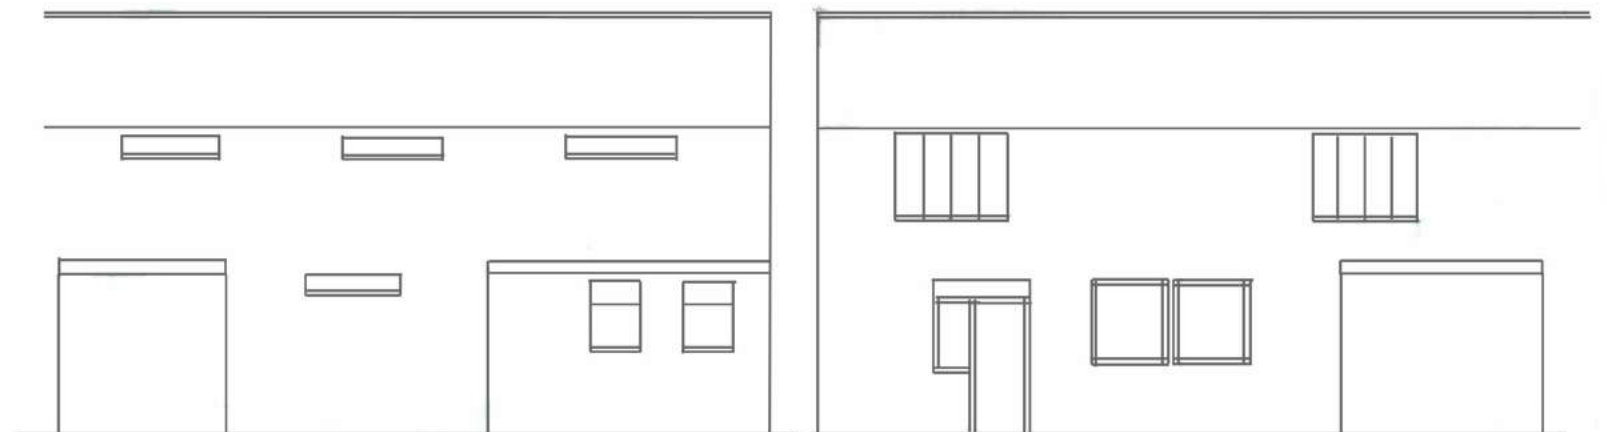

East

West

6m at 1:100

Supplied by Clients		NOTES: Planning Drawing Only All dimensions must be checked on site	Client	c/o Agent	Scale 1:100@A3L Nominal	Drawing Title Plans & Elevations	
			Job Title	Forge Lane		Drawn by Client Date SEP2020	Drg No. 0822.P.0102 Rev A