


Existing Front Elevation- 1:100





Existing Rear Elevation- 1:100



Existing Side Elevation- 1:100

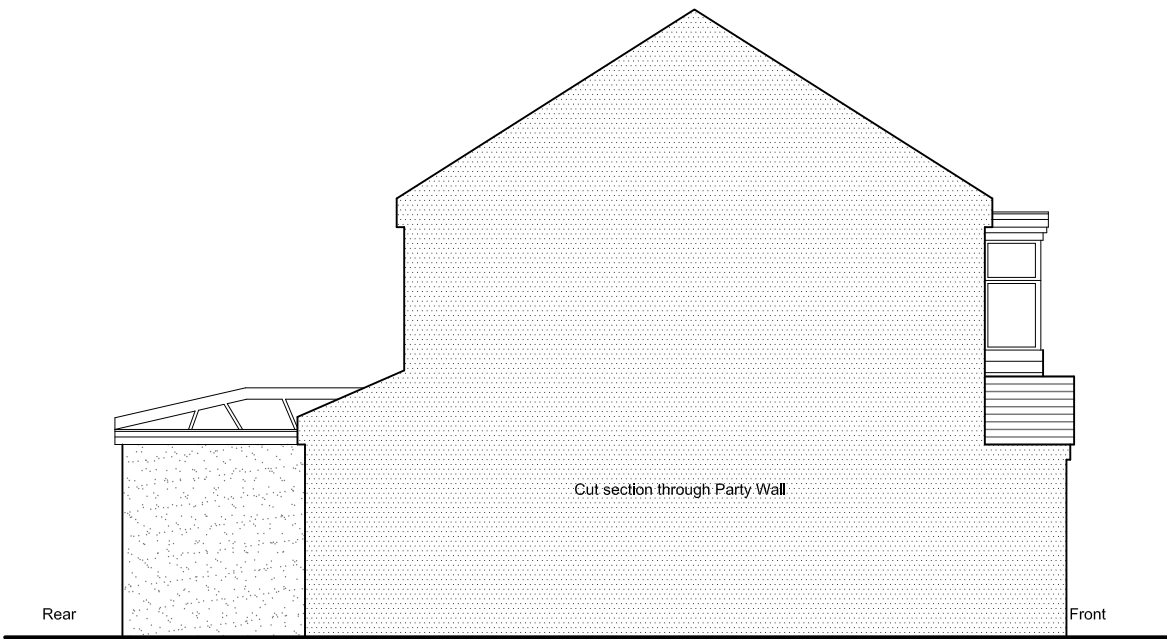


Existing Side Elevation- 1:100

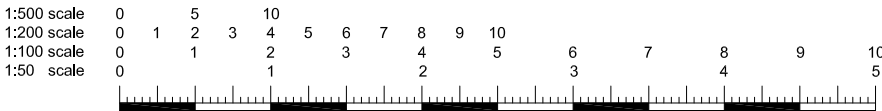
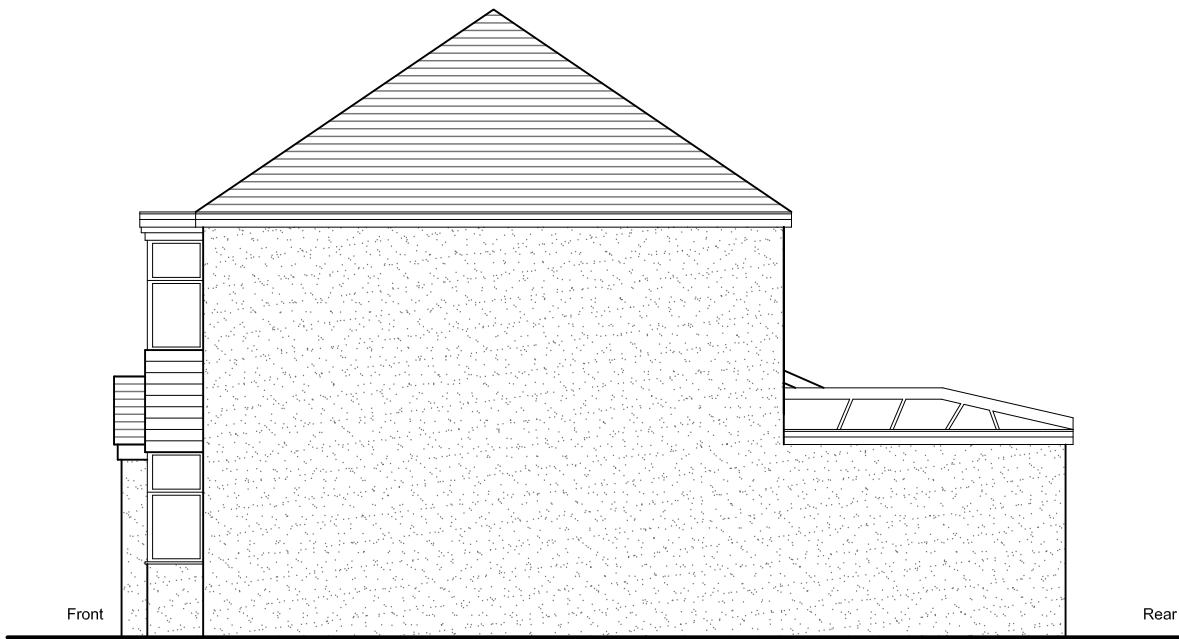


All dimensions and levels to be checked on site by contractor prior to commencement of work. This drawing and the copyrights and patents therein are the property of the Linear Insight Ltd and may not be used or reproduced without consent. This drawing is to be read in conjunction with all relevant consultants and/or specialist's drawings/documents and any discrepancies or variations are to be notified to the designer before the affected work commences. All works on site are to be carried out fully in accordance with current CDM regulations and recommendations, current Building Regulations, British Standards and Codes of Practice as appropriate.	Purpose of Issue	☒ Project	Drawing		LINEAR INSIGHT Ltd Architectural Design and Development Solutions info@linearinsight.com - www.linearinsight.com		
	Preliminary	☐ 23 Windsor Avenue	Existing Elevations				
	Information	☐ Uxbridge					
	Approval	☐ UB10 9AT					
	Tender	☐ Client	Drawing Scale	Date		Drawing No.	Rev.
	Construction	☐ Mr and Mrs Singh	1:100@A3	Sept 2019		1393-003-PA	A

Proposed Ground Floor Plan - 1:100

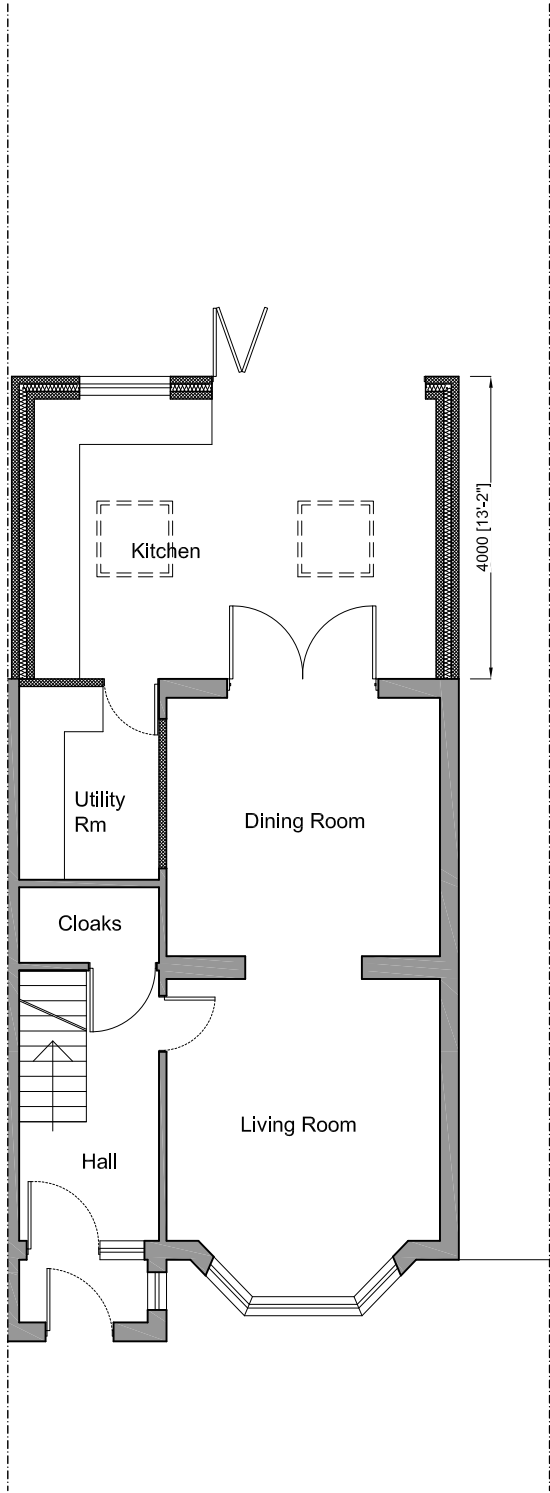

Proposed First Floor Plan - 1:100

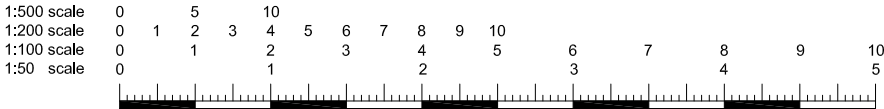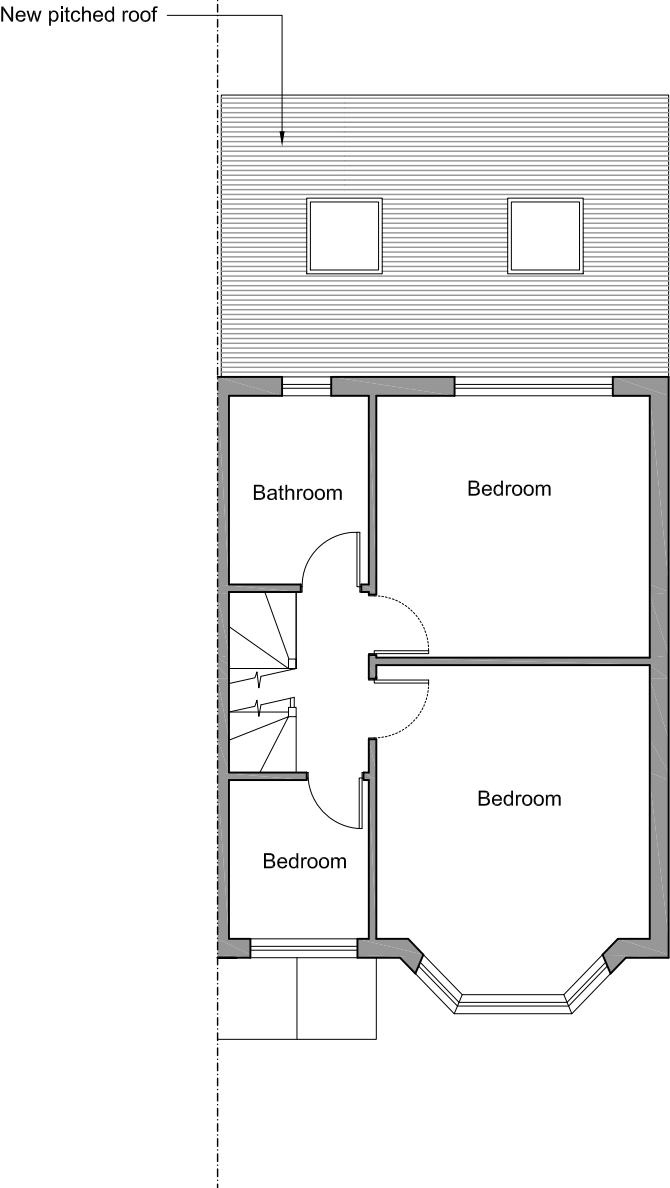

EXISTING WALLS TO BE RETAINED

NEW WALL

All dimensions and levels to be checked on site by contractor prior to commencement of work. This drawing and the copyrights and patents therein are the property of the Linear Insight Ltd and may not be used or reproduced without consent. This drawing is to be read in conjunction with all relevant consultants and/or specialist's drawings/documents and any discrepancies or variations are to be notified to the designer before the affected work commences. All works on site are to be carried out fully in accordance with current CDM regulations and recommendations, current Building Regulations, British Standards and Codes of Practice as appropriate.


Purpose of Issue
Preliminary
Information
Approval
Tender
Construction

Project
23 Windsor Avenue
Uxbridge
UB10 9AT
Client
Mr and Mrs Singh


Drawing
Proposed Ground and First Floor Plan
Drawing Scale
1:100@A3
Date
Sept 2019

LINEAR INSIGHT Ltd
Architectural Design and Development Solutions
info@linearinsight.com - www.linearinsight.com
Drawing No.
1393-004-PA
Rev.
A



Proposed Rear Elevation- 1:100

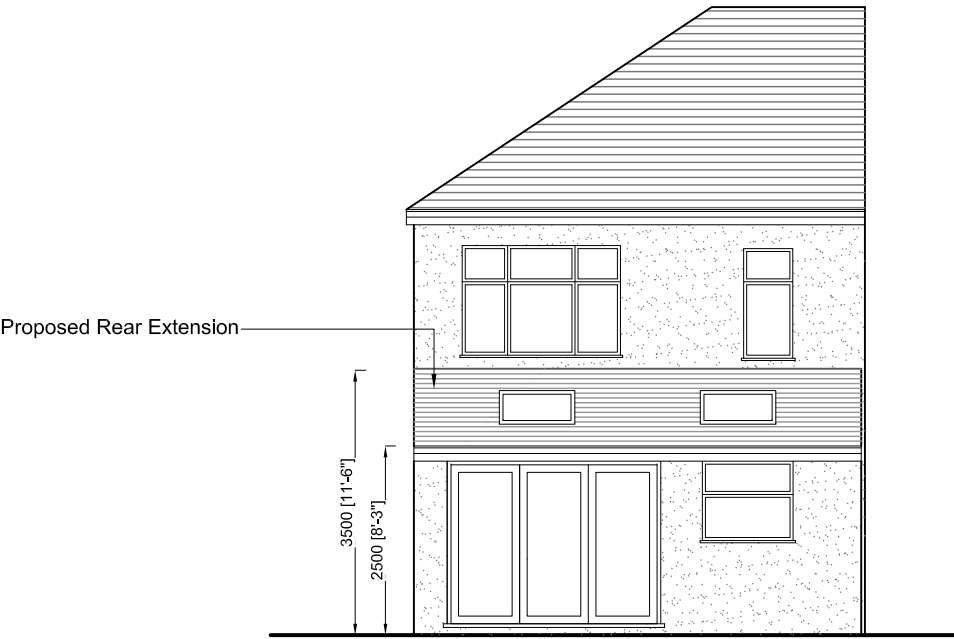

Proposed Side Elevation- 1:100

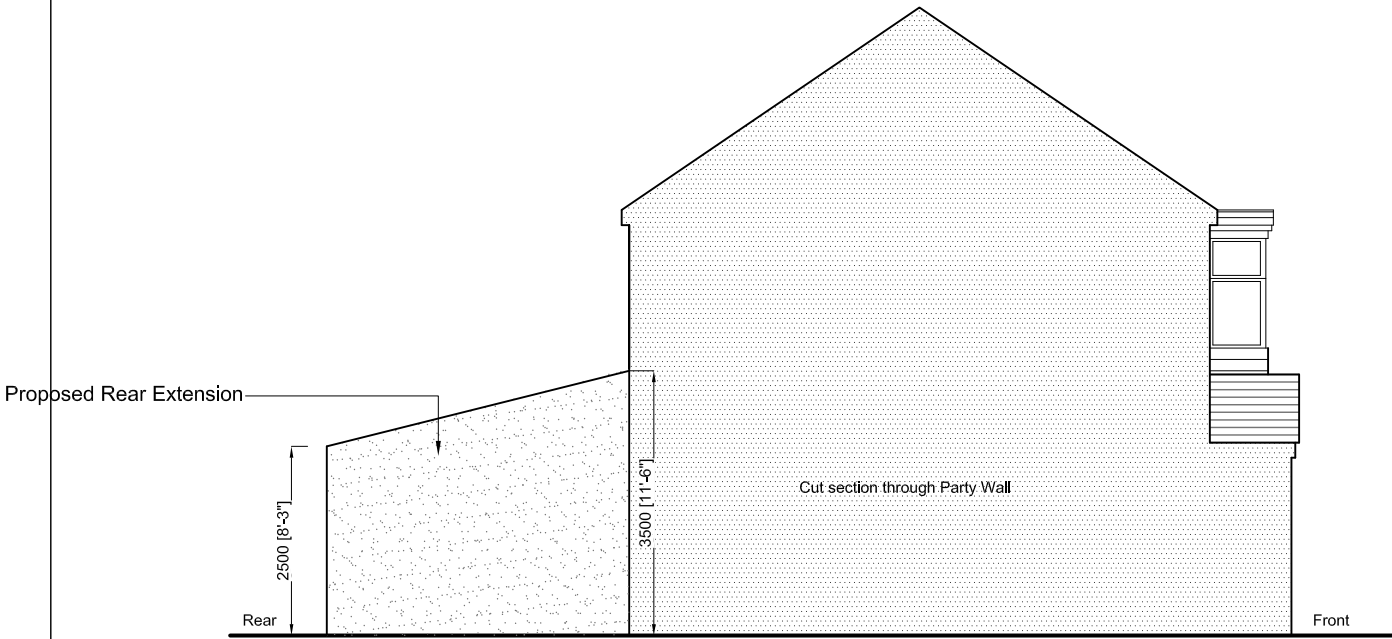

Proposed Side Elevation- 1:100

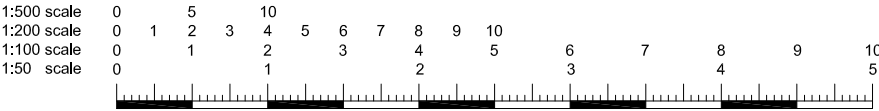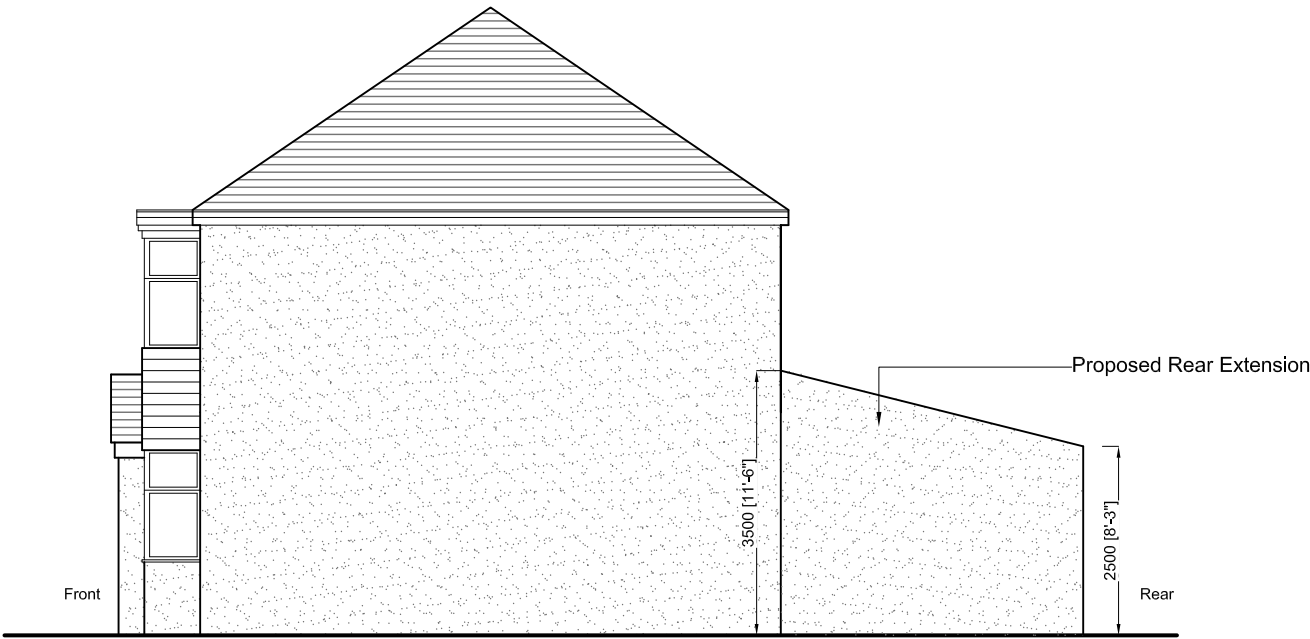

All dimensions and levels to be checked on site by contractor prior to commencement of work. This drawing and the copyrights and patents therein are the property of the Linear Insight Ltd and may not be used or reproduced without consent. This drawing is to be read in conjunction with all relevant consultants and/or specialist's drawings/documents and any discrepancies or variations are to be notified to the designer before the affected work commences. All works on site are to be carried out fully in accordance with current CDM regulations and recommendations, current Building Regulations, British Standards and Codes of Practice as appropriate.	Purpose of Issue	☒ Project		Drawing		LINEAR INSIGHT Ltd Architectural Design and Development Solutions info@linearinsight.com - www.linearinsight.com
	Preliminary	☐ 23 Windsor Avenue		Proposed Elevations		
	Information	☐ Uxbridge				
	Approval	☐ UB10 9AT				
	Tender	☐ Client		Drawing Scale	Date	
	Construction	☐ Mr and Mrs Singh		1:100@A3	Sept 2019	
					Drawing No.	Rev.
					1393-005-PA	A