

MICHAEL OAKES ARCHITECTS LTD.

Michael Oakes (Director) B.A. Hons Arch, Dipl. Arch, Registered Architect
Liam Whitfield B.A. Hons Arch, M.A. Arch

REGISTERED ARCHITECTS, DESIGNERS + ILLUSTRATORS

Telephone: 01895 235089 - E-mail: michaeloakesarchitect@googlemail.com


Copyright © Michael Oakes Architects Ltd. 2018

Our gardens mimic the
existing garden sizes and
the proximity to each other


Separate amenity spaces
for maisonettes marked
with " X "



Site Location Plan

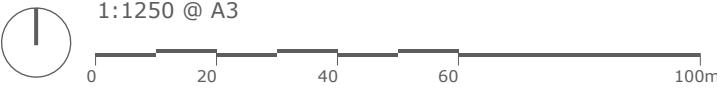

Address	Client	Date
1A Barnard Gardens, Hayes, UB4 9ER	Ms Lisa O'Neill Mr Trevor Gledhill	March 2018

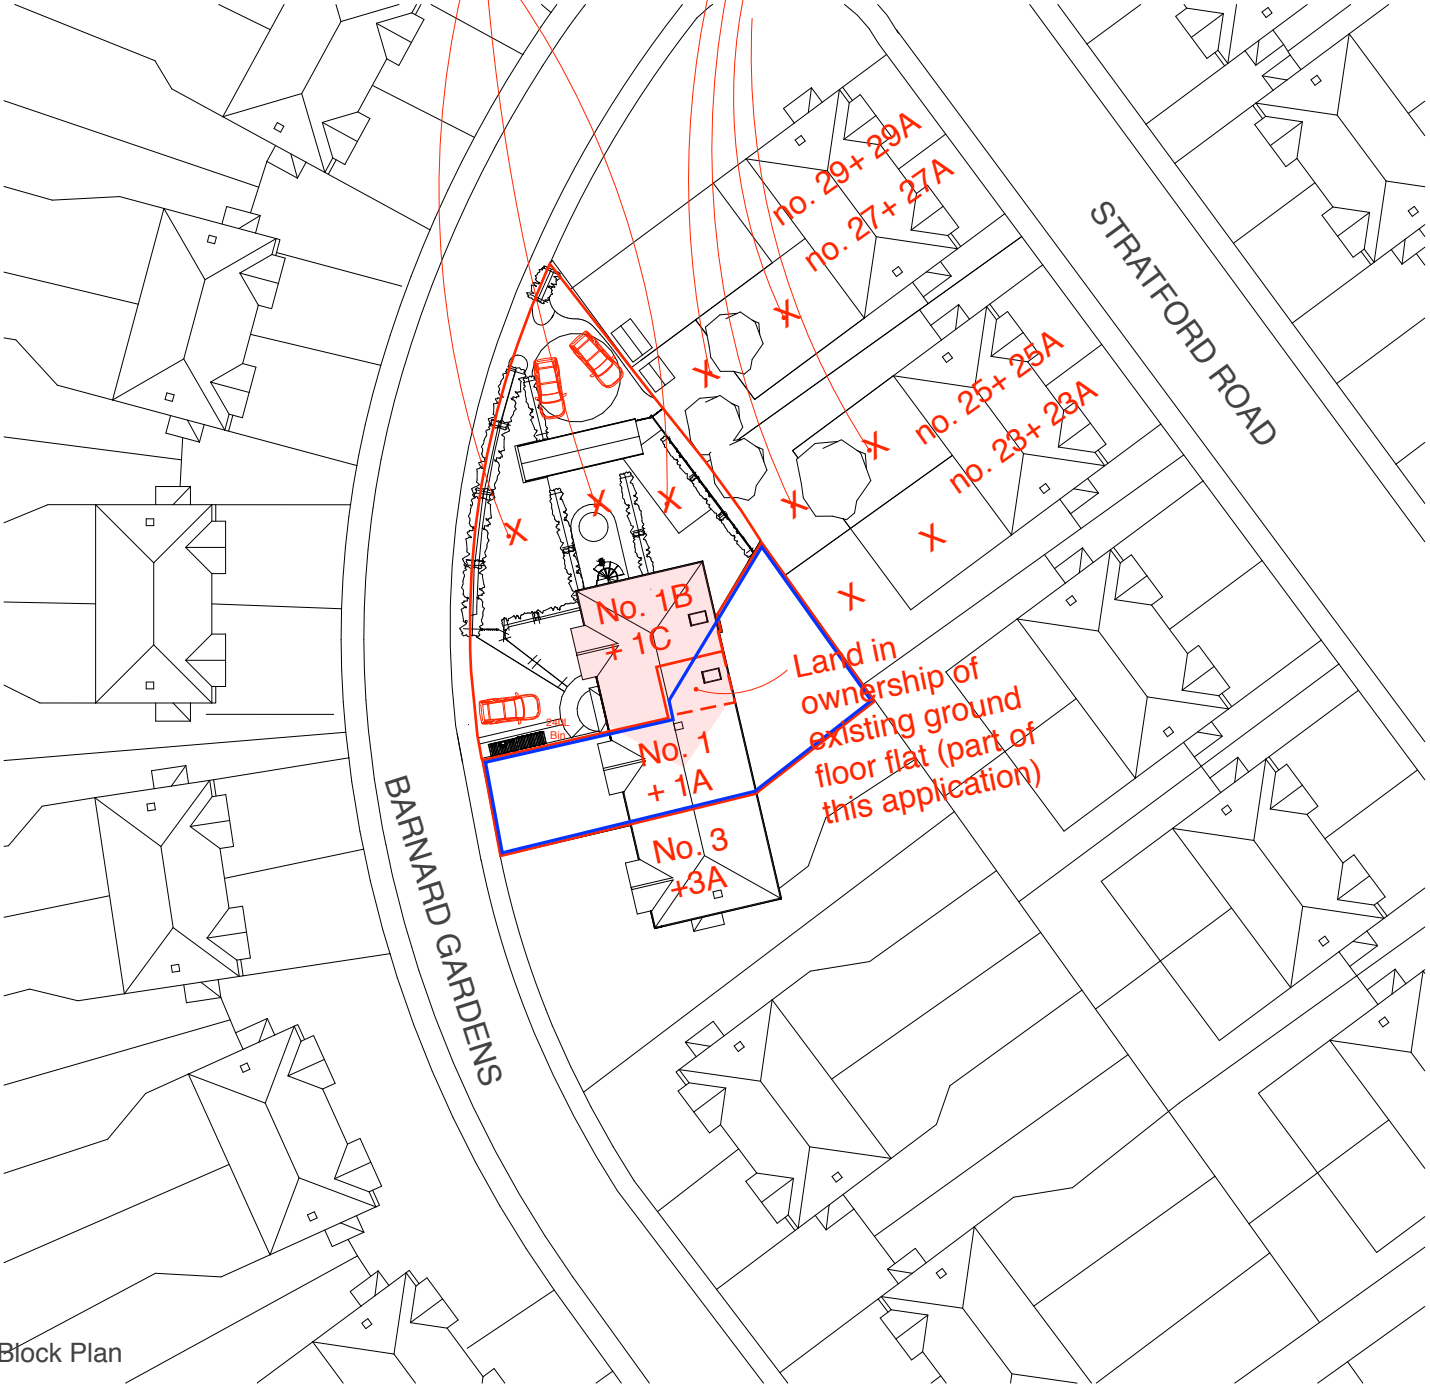

Block Plan



Drawing Title
Location + Block Plan As Proposed

Planning Application for a new built house to
the corner plot site adjacent to 1 Barnard
Gardens

Project no. / Stage /	Drawing no. / Revision
0183- PLA-	50_B
Revision notes:	Drawn by: IR
A - First Issue	
B - 19.12.18 - Red boundary line updated	