


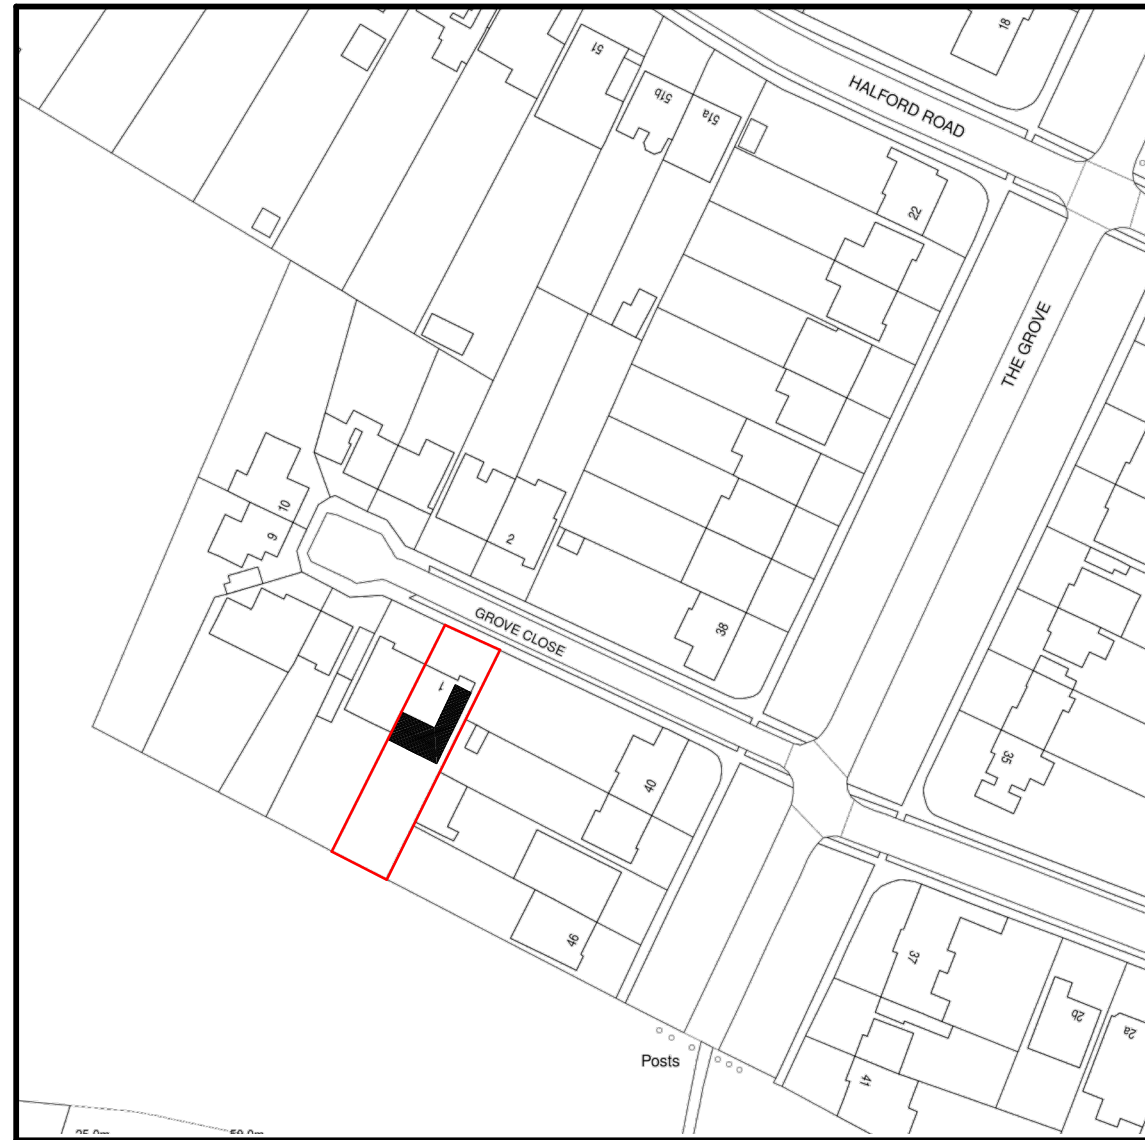
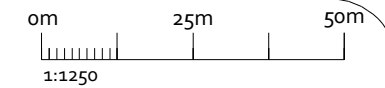
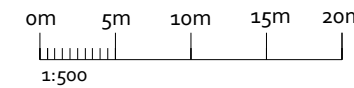
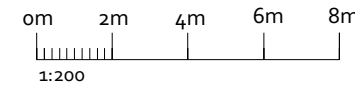


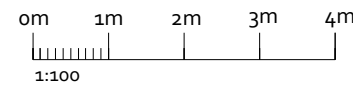

LOCATION PLAN (1:1250)

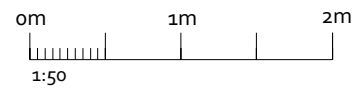

SITE PLAN (1:500)

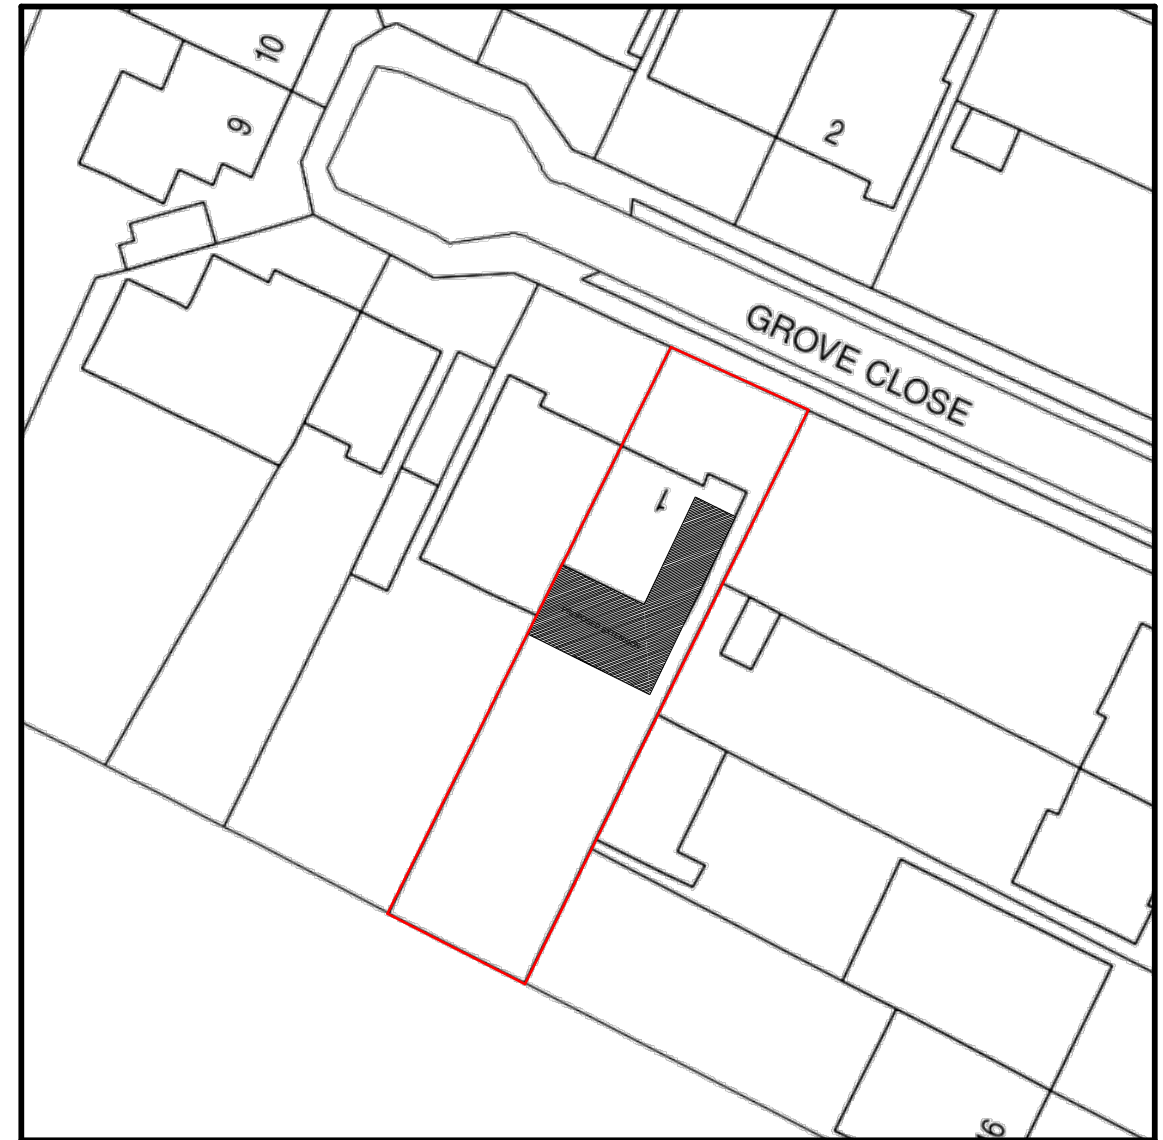

Address: 1 Grove Close, Ickenham, Uxbridge, UB10 8QN

Drawing Ref.: 2020-1GC-FP-1

Applicant: Mr Gill



Project: Two storey side and single storey rear extension + Loft Conversion

Date: 28/02/2020


Revision: 1.0

Scales: 1:50,
1:100, 1:200, 1:500, 1:1250
@ISO A3 (297 x 420)

Sheet # 1 / 6

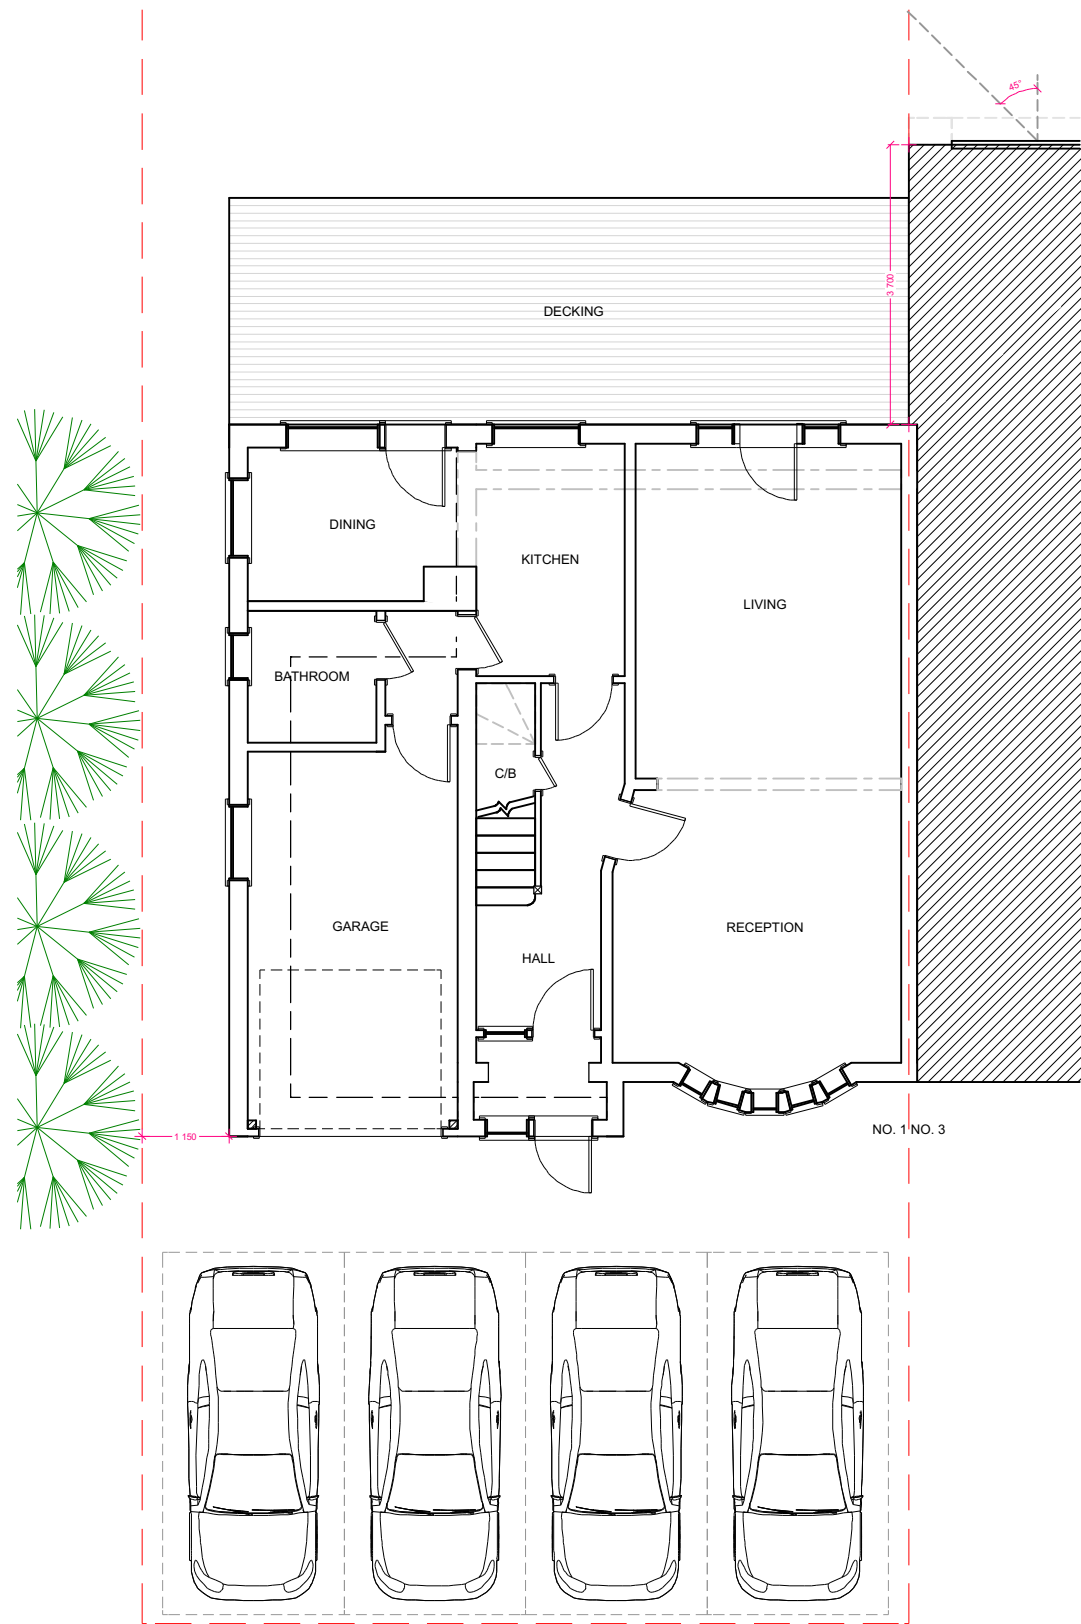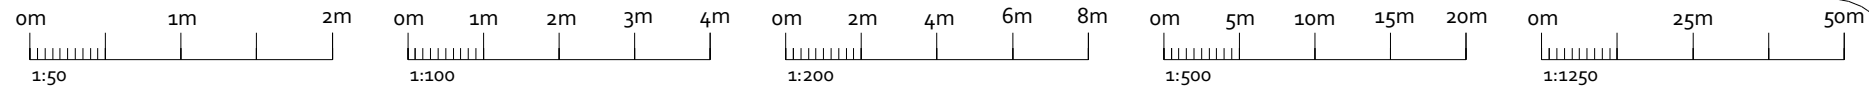


EXISTING G/F (1:100)

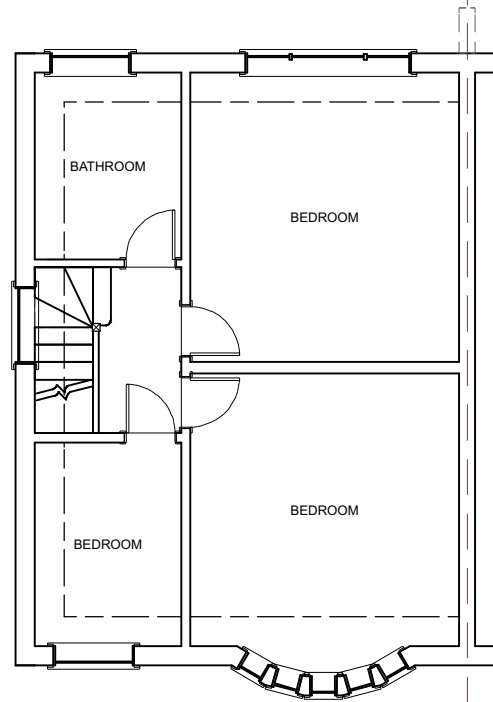

EXISTING 1/F (1:100)




 17 Garvin Avenue Beaconsfield Bucks HP9 1RD info@ops-surveyors.co.uk www.ops-surveyors.co.uk Tel: 07881457903	Address: 1 Grove Close, Ickenham, Uxbridge, UB10 8QN		Scales: 1:50, 1:100,1:200,1:500,1:1250 @ISO A3 (297 x 420)
	Drawing Ref.: 2020-1GC-FP-2		
	Applicant: Mr Gill		Sheet # 2 / 6
Project: Two storey side and single storey rear extension + Loft Conversion			
Date: 28/02/2020	Revision: 1.0		

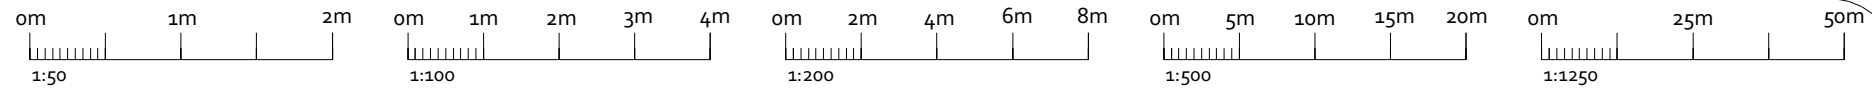


EXISTING SIDE (1:100)



EXISTING FRONT (1:100)

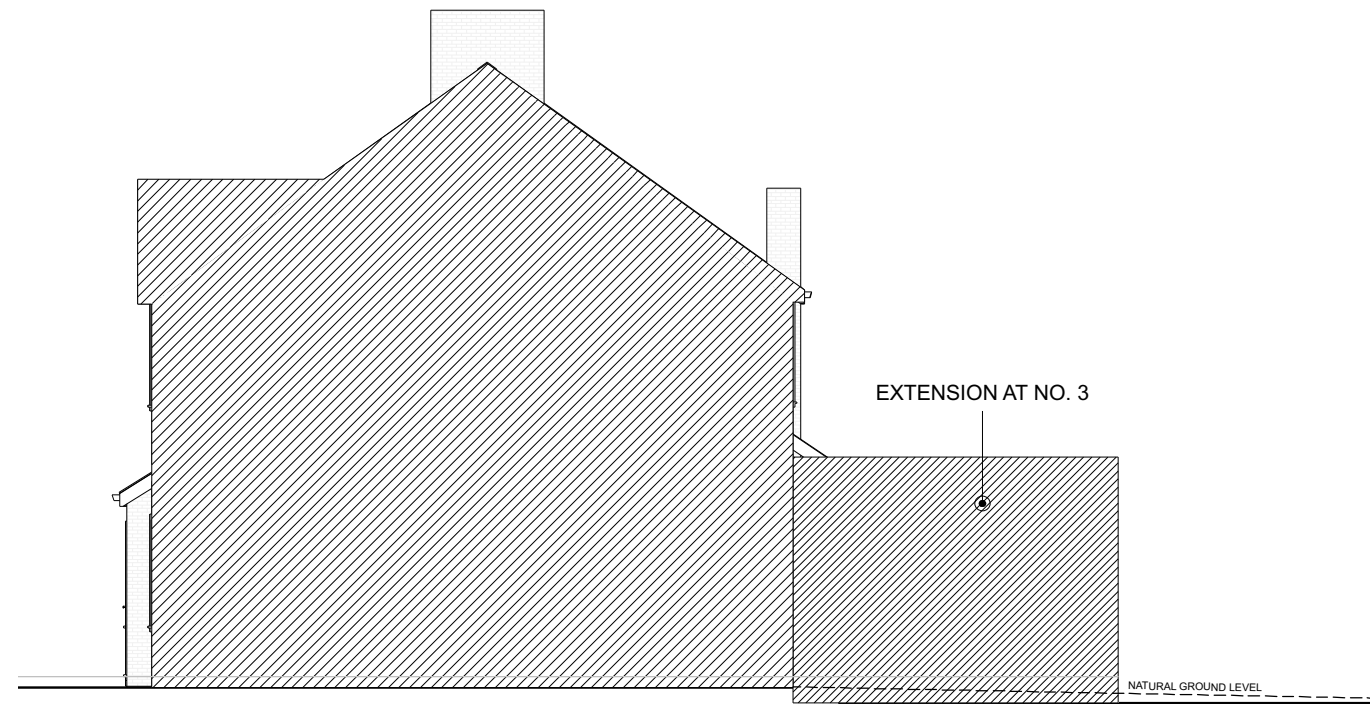

EXISTING SIDE (1:100)

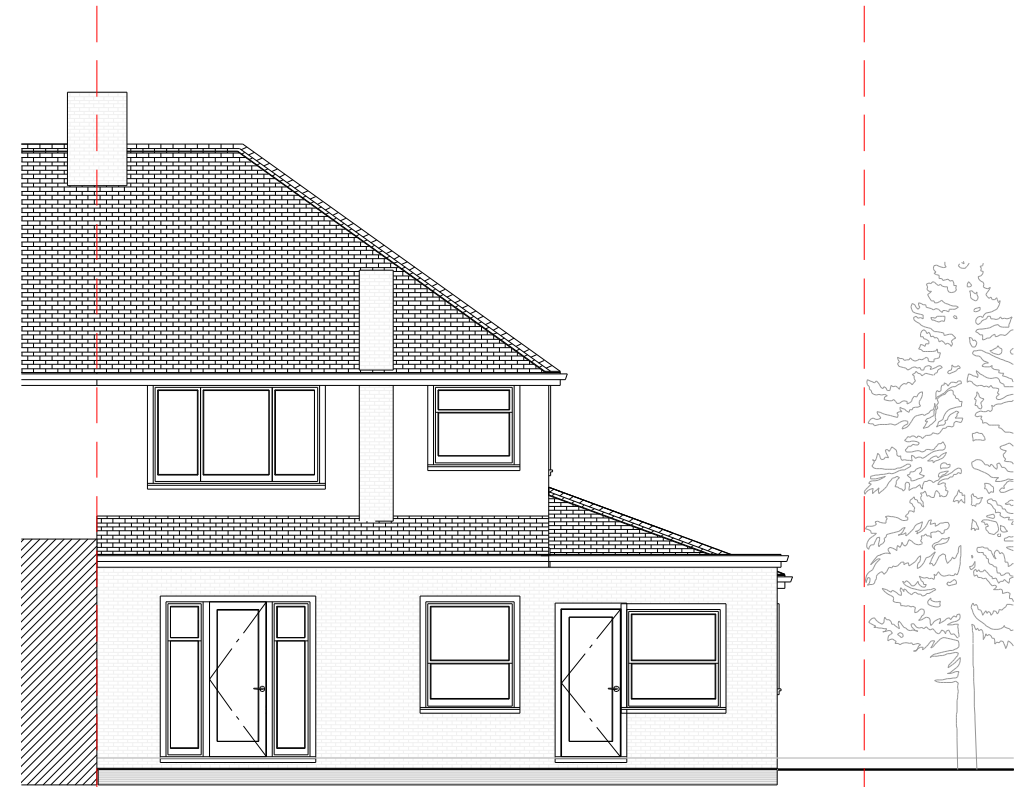

EXISTING REAR (1:100)



OPS Chartered Surveyors



17 Garvin Avenue | Beaconsfield | Bucks | HP9 1RD
info@ops-surveyors.co.uk
www.ops-surveyors.co.uk
Tel: 07881457903

Address: 1 Grove Close, Ickenham, Uxbridge, UB10 8QN
Drawing Ref.: 2020-1GC-FP-3
Applicant: Mr Gill
Project: Two storey side and single storey rear extension + Loft Conversion
Date: 28/02/2020


Revision: 1.0

Scales: 1:50,
1:100,1:200,1:500,1:1250
@ISO A3 (297 x 420)

Sheet # 3 / 6

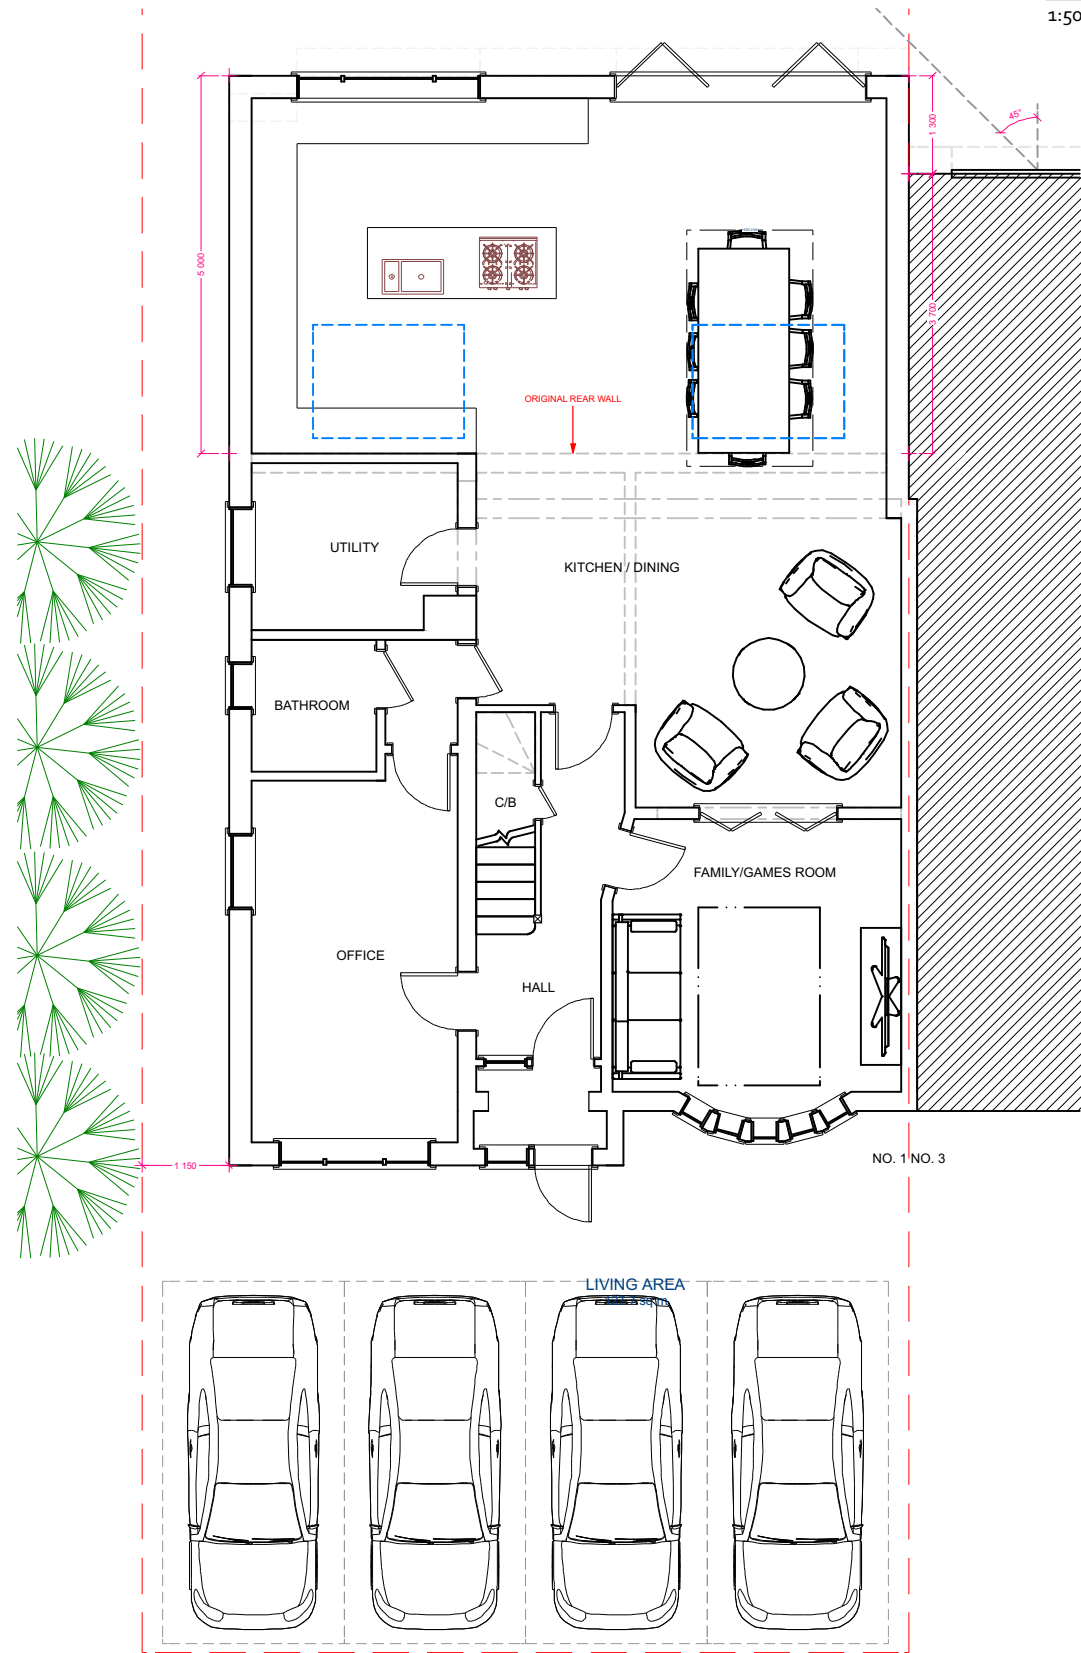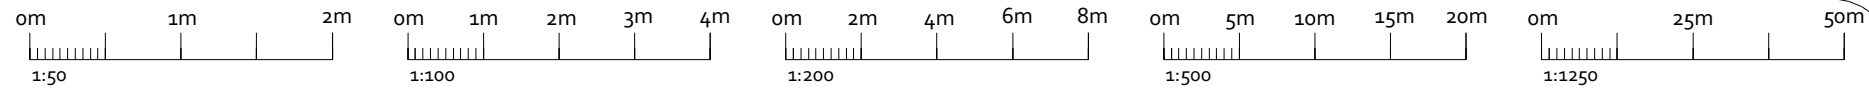

PROPOSED G/F (1:100)

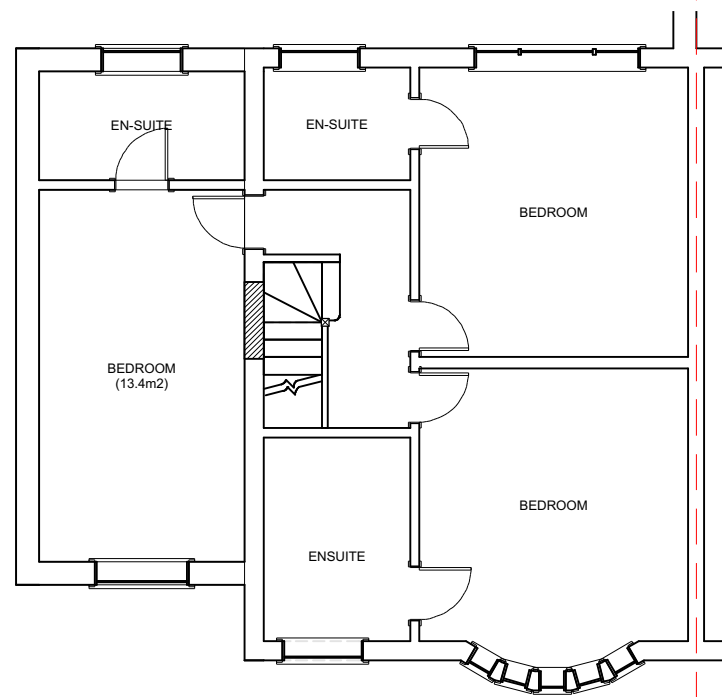


PROPOSED 1/F (1:100)

OPS Chartered Surveyors
17 Garvin Avenue | Beaconsfield | Bucks | HP9 1RD
info@ops-surveyors.co.uk
www.ops-surveyors.co.uk
Tel: 07881457903

Address: 1 Grove Close, Ickenham, Uxbridge, UB10 8QN	
Drawing Ref.: 2020-1GC-FP-4	
Applicant: Mr Gill	
Project: Two storey side and single storey rear extension + Loft Conversion	
Date: 28/02/2020	Revision: 1.0


Scales: 1:50, 1:100, 1:200, 1:500, 1:1250 @ISO A3 (297 x 420)
Sheet # 4 / 6

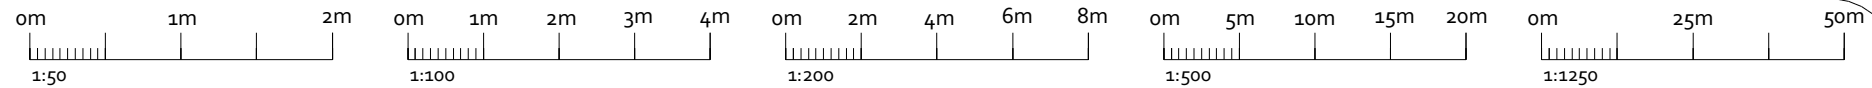

PROPOSED SIDE (1:100)





PROPOSED FRONT (1:100)

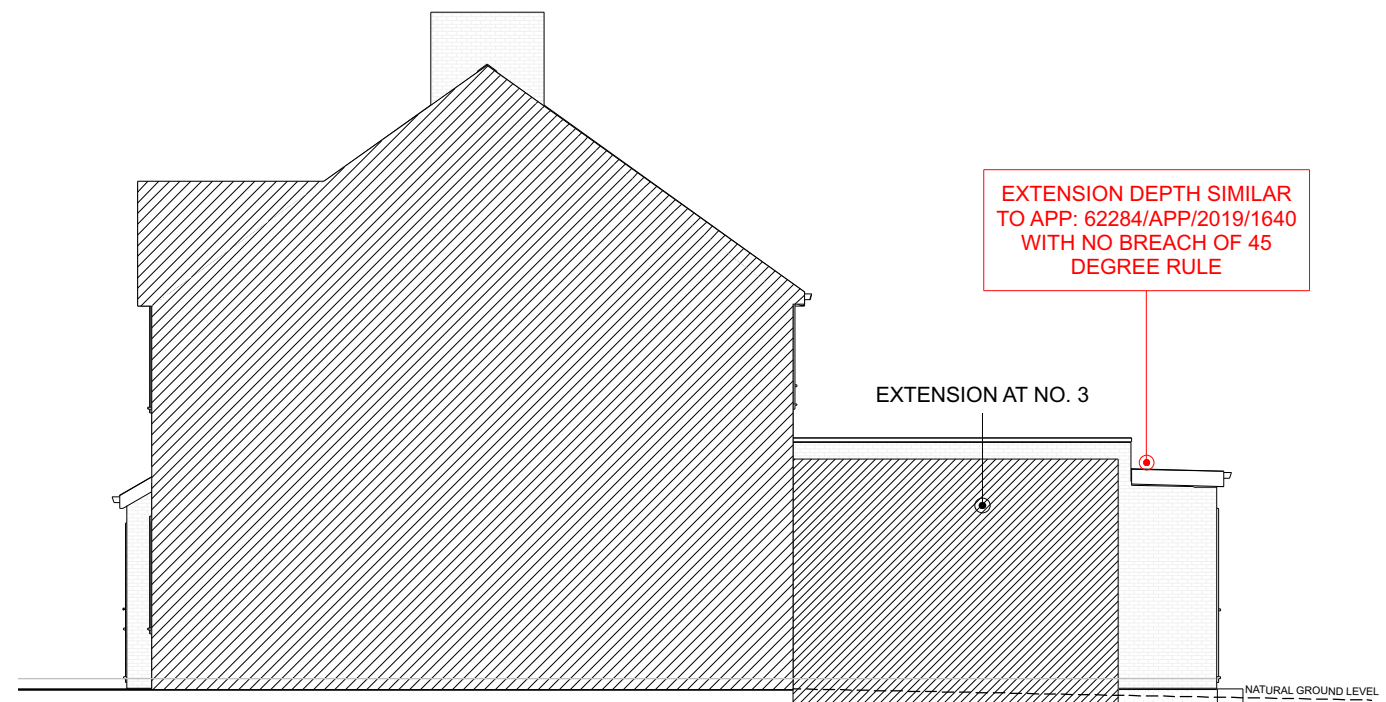


PROPOSED SIDE (1:100)



PROPOSED REAR (1:100)

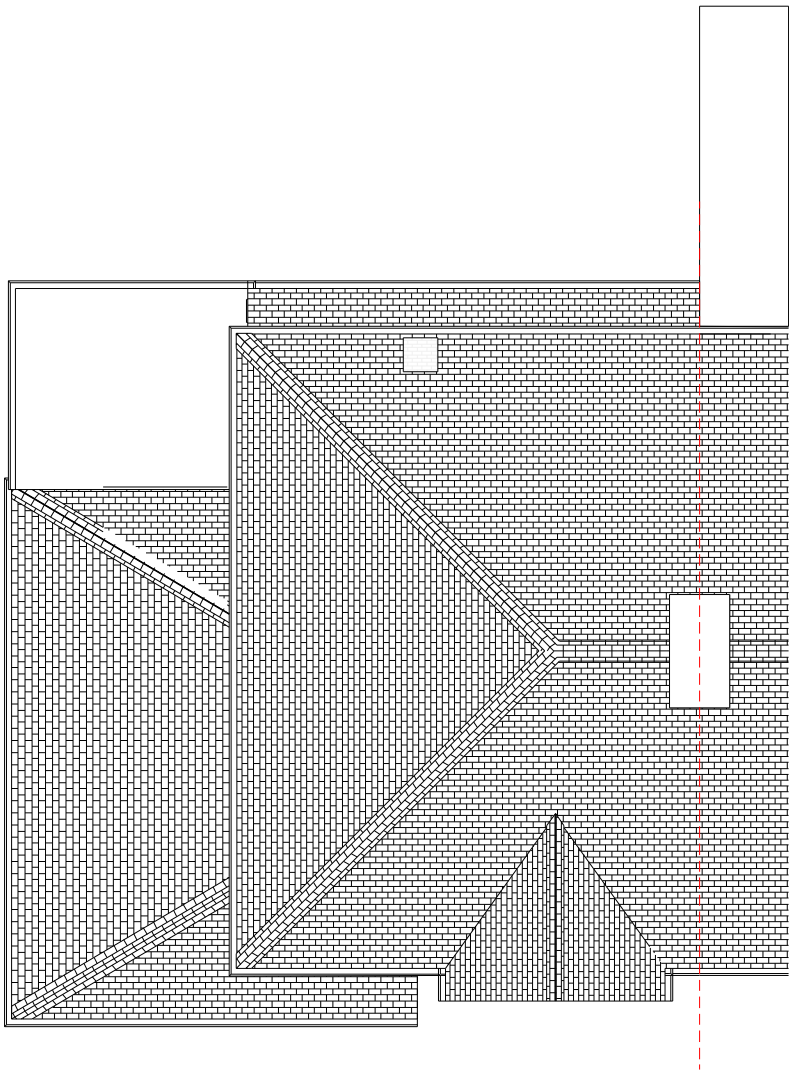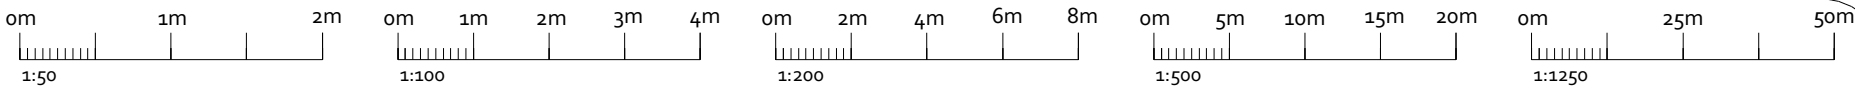

EXISTING ROOF PLAN (1:100)

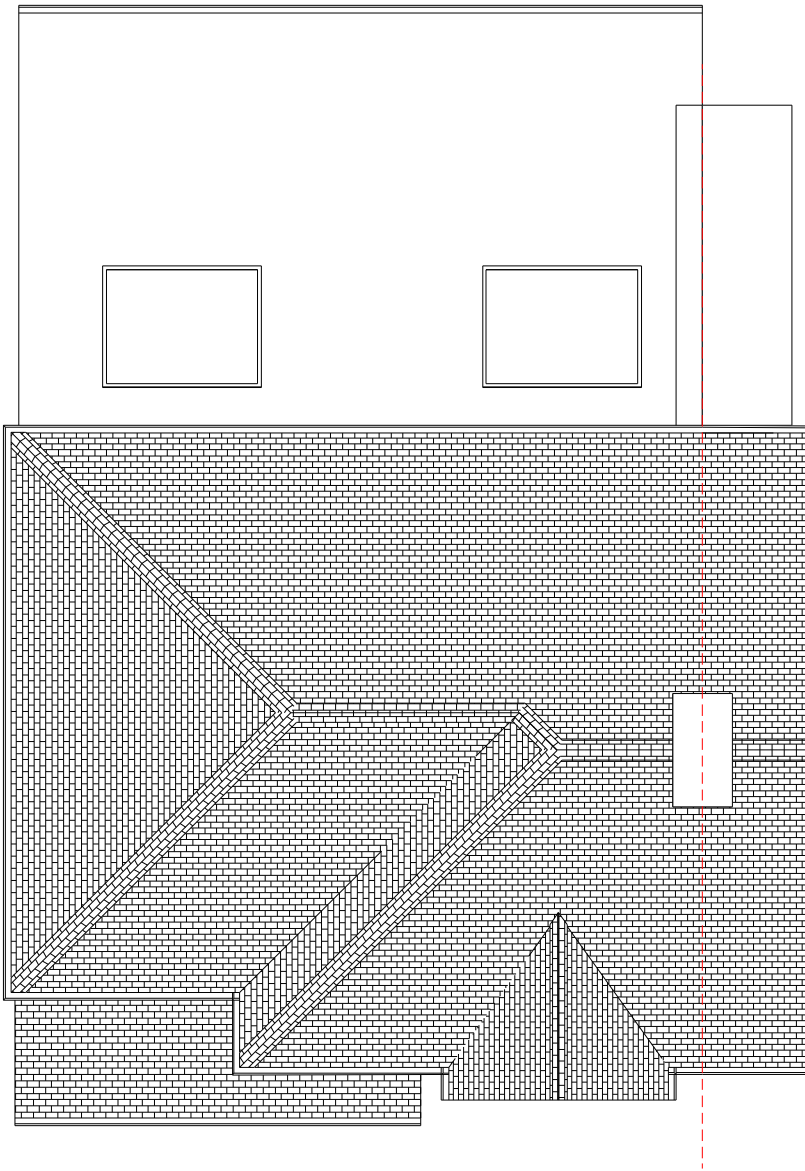

PROPOSED ROOF PLAN (1:100)



 17 Garvin Avenue Beaconsfield Bucks HP9 1RD info@ops-surveyors.co.uk www.ops-surveyors.co.uk Tel: 07881457903	Address: 1 Grove Close, Ickenham, Uxbridge, UB10 8QN		Scales: 1:50, 1:100, 1:200, 1:500, 1:1250 @ISO A3 (297 x 420)
	Drawing Ref.: 2020-1GC-FP-6		
	Applicant: Mr Gill		Sheet # 6 / 6
Project: Two storey side and single storey rear extension + Loft Conversion			
Date: 28/02/2020	Revision: 1.0		