


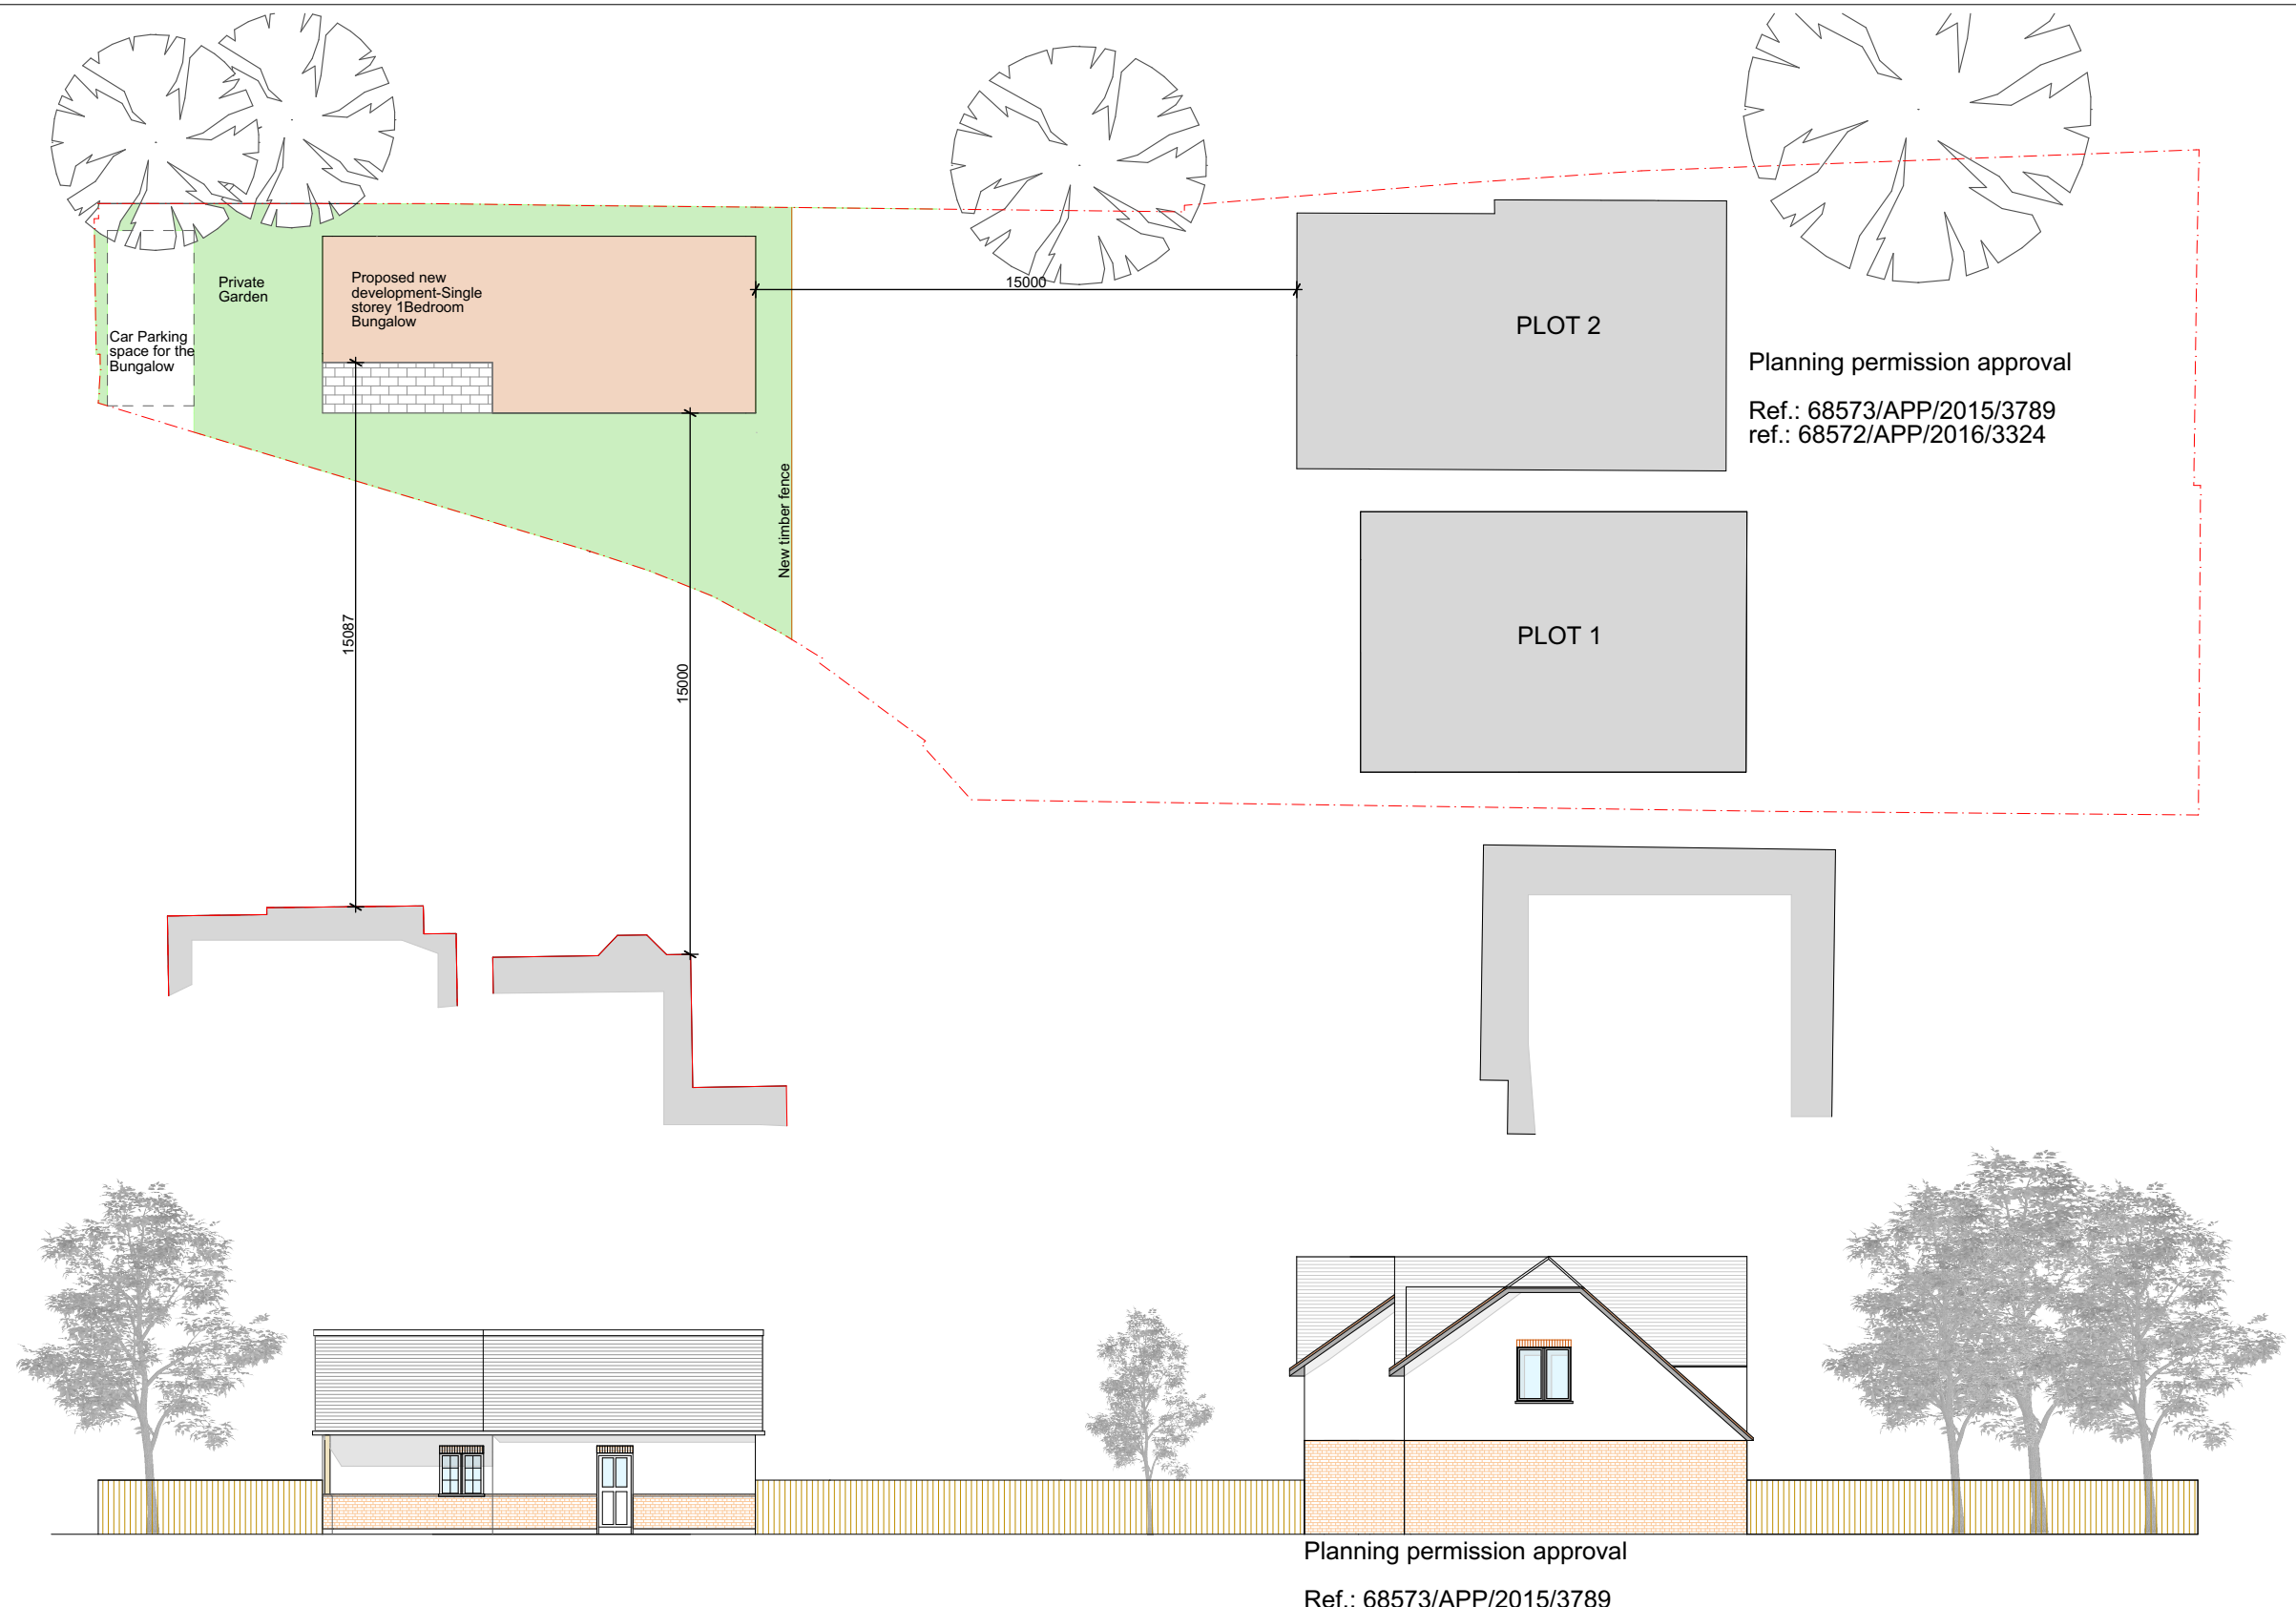

Rev	Date	Description	Dr'n	Ch'd




hap architects

The Old Registry, 20 Amersham Hill,
High Wycombe, Bucks, HP13 6NZ.
T: 01494 450427 F: 01494 465670
E: admin@haparchitects.co.uk
www.haparchitects.co.uk

Project
Rear of 33-35, Dawley Road, Hayes. Middlesex,
UB3 1NX

Client
Willowcroft Homes

Drawing Status
Planning Permission

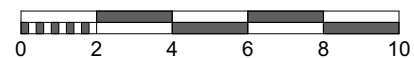Scale Bar


Drawing Title
Site Block plan

Scale
1:200

Size
A3

Date: Dec 2017
Drawn: AS
Checked:

Job Ref - Drawing Number - Revision
2032 - PL-02

DO NOT SCALE from this drawing for construction purposes, use figured dimensions only. All dimensions and levels must be verified on site prior to commencement and any discrepancies notified. This drawing to be read in conjunction with relevant specialists drawings, details and specifications. Copyright of this drawing is the property of HAP Chartered Architects Ltd

RIBA 
Chartered Practice