
06/2177

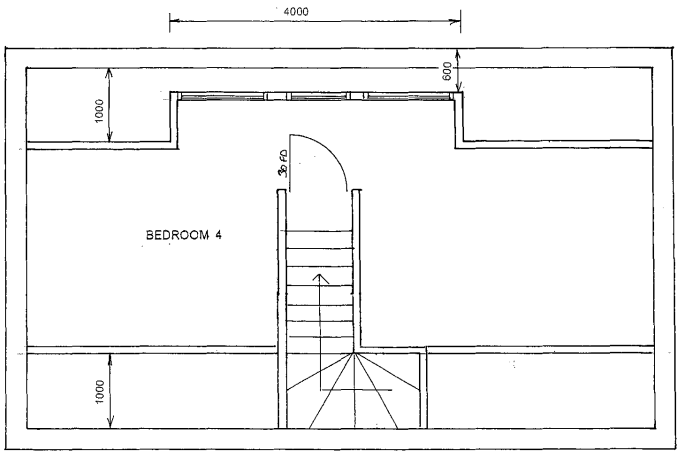

PROPOSED LOFT PLAN

LON BORO OF HILLINGDON
RECEIVED
25 JUL 2006
PLANNING & TRANSPORTATION GROUP

MCS DESIGN
PROPOSED : SINGLE STOREY FRONT AND REAR EXTENSION AND LOFT CONVERSION WITH REAR DORMER
CLIENT : MR KHURAM SHEIKH
SITE : 42 KINGSASH DRIVE, HAYES MIDDX. UB4 9RG
SCALE :1:50
DATE : 25TH JULY 2006
DWG No : SHEIKH/06
DRAWN : MR K A JANJUA 07989319224