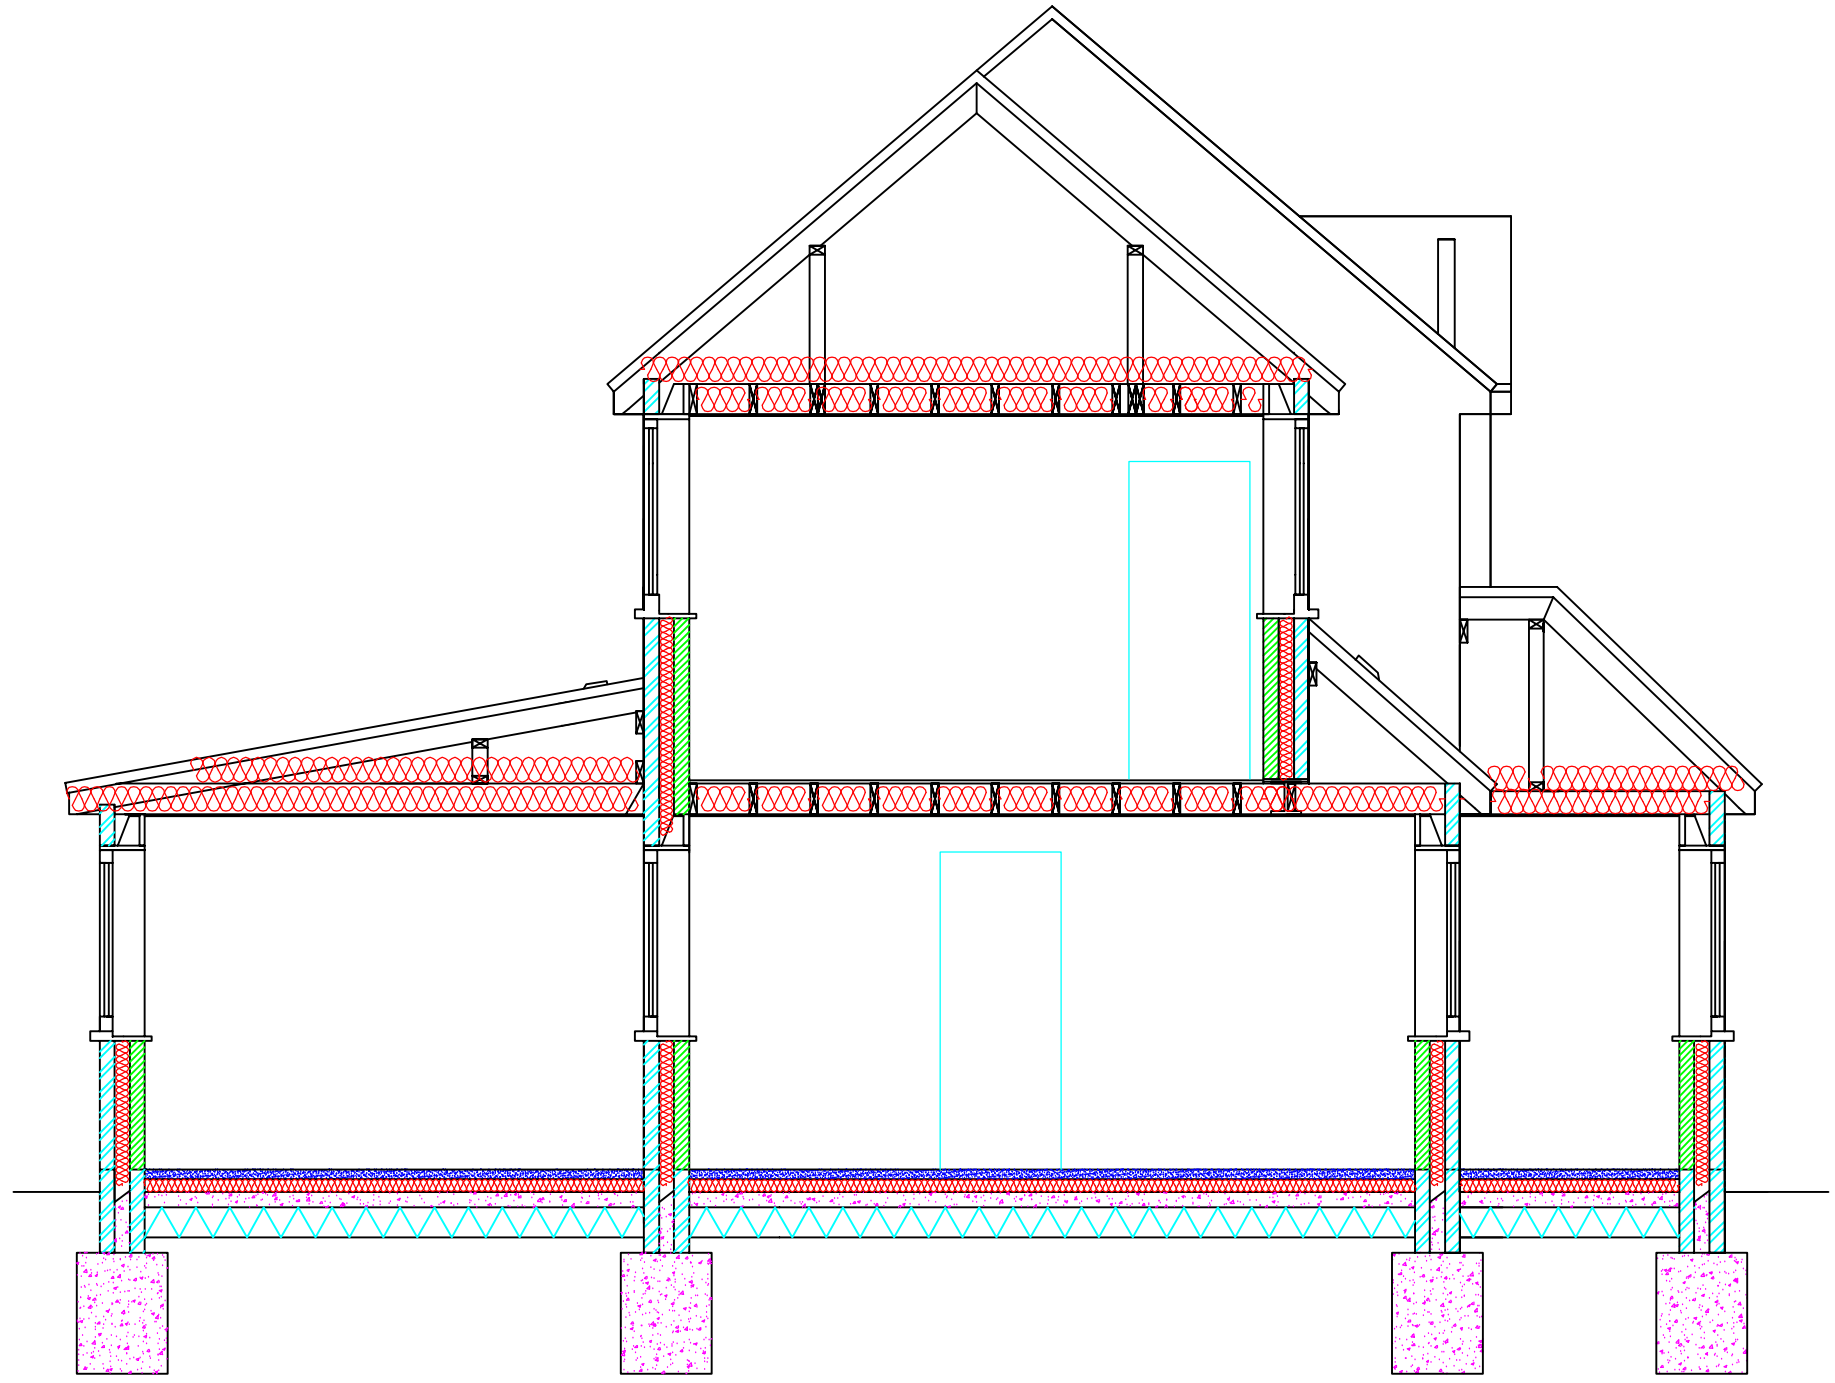


SECTIONAL VIEW

0 0.5 1 1.5 2 2.5 3.0 3.5 4 4.5 5

SCALE - 1 : 50.

MCS DESIGN
Millennium Creative Services Design
53 Westmead, Windsor, SL4 3NN

mob: 07989319224
tel: 01753 869117
fax: 01753 869117
email: kaleem900@hotmail.com

client
MR. KHURAM SHEIKH

site
42 KINGSASH DRIVE,
HAYES, UB4 9RG.

project
SINGLE STOREY REAR AND 2 STOREY SIDE EXTENSIONS AND FRONT PORCH AND DEMOLITION OF EXISTING GARAGE AND PORCH

title
SECTIONAL VIEW

status:
PLANNING APPLICATION.

drawing number:
SHEIKH/2012/PLAN/04

scale
1:50 @ A3

date
22/06/2012