




View in direction of Arrow A (N.T.S.)

View in direction of Arrow B (N.T.S.)

View in direction of Arrow C

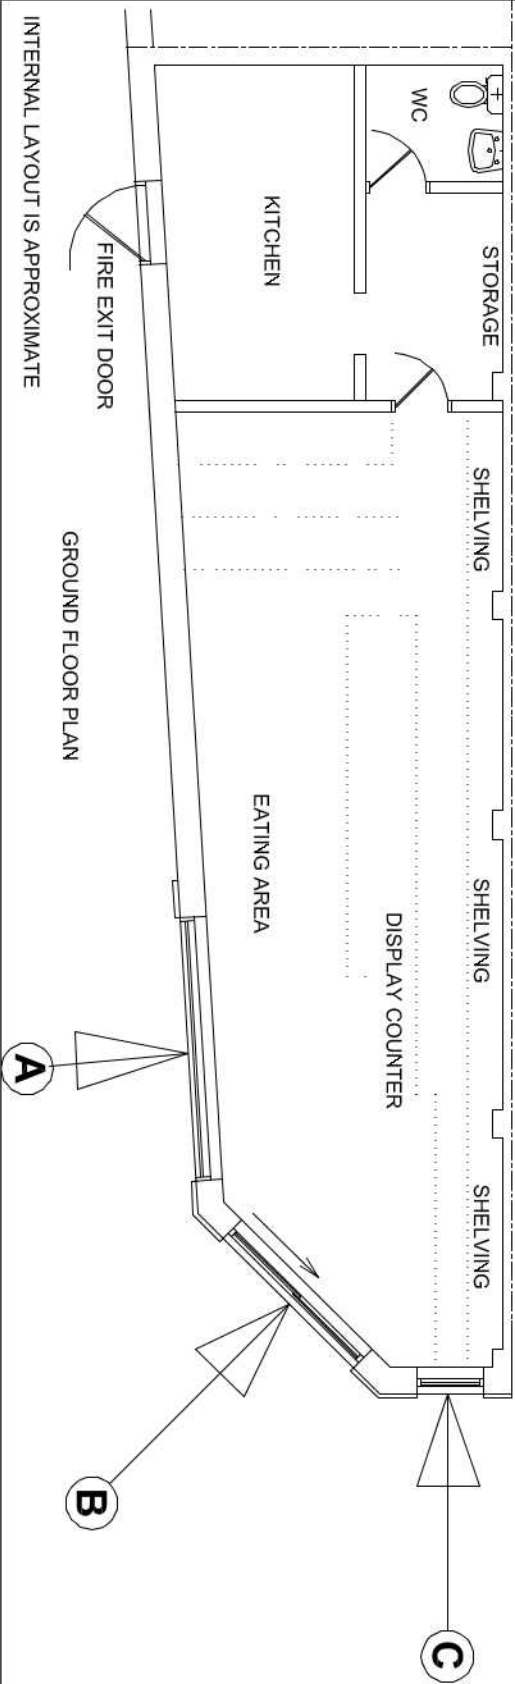

INTERNAL LAYOUT IS APPROXIMATE

GROUND FLOOR PLAN

A

B

C

DRG: No 766bUR_Adv (Sheet 1 of 3) - issue C

PROPOSED ADVERTISEMENT DISPLAY (Retrospective)

AT 766b UXBRIDGE ROAD HAYES MIDDLESEX UB4 0RU

FOR FAHMIDA KAUSER AND MOHAMMAD FAROOQ

August 2020