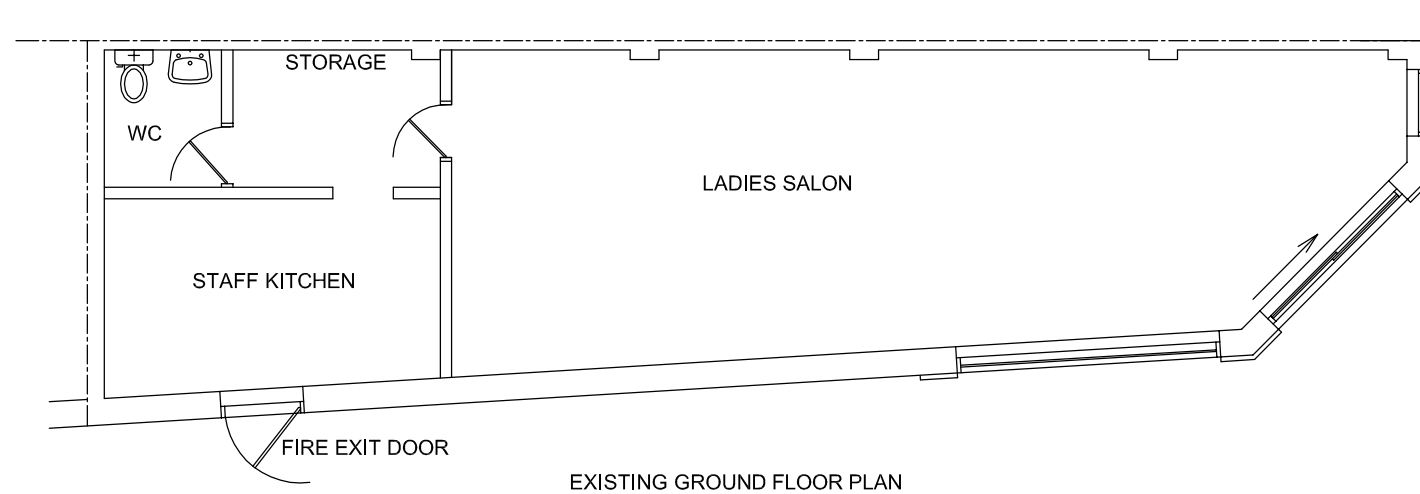


DRG: No 766bUR (Sheet 3 of 3) - issue A

EXISTING FLOOR PLANS AND ELEVATIONS

AT 766b UXBRIDGE ROAD HAYES MIDDLESEX UB4 0RU

FOR FAHMIDA KAUSER AND MOHAMMAD FAROOQ

February 2020