
48 DENECROFT CRESCENT
HILLINGDON MIDDLESEX UB10 9HX
DATE 12/05/2016
SCALE 1:100
SINGLE STOREY REAR EXTENSION

0 1 2 3 4 5 6 7 8 9 10m
SCALE 1:100

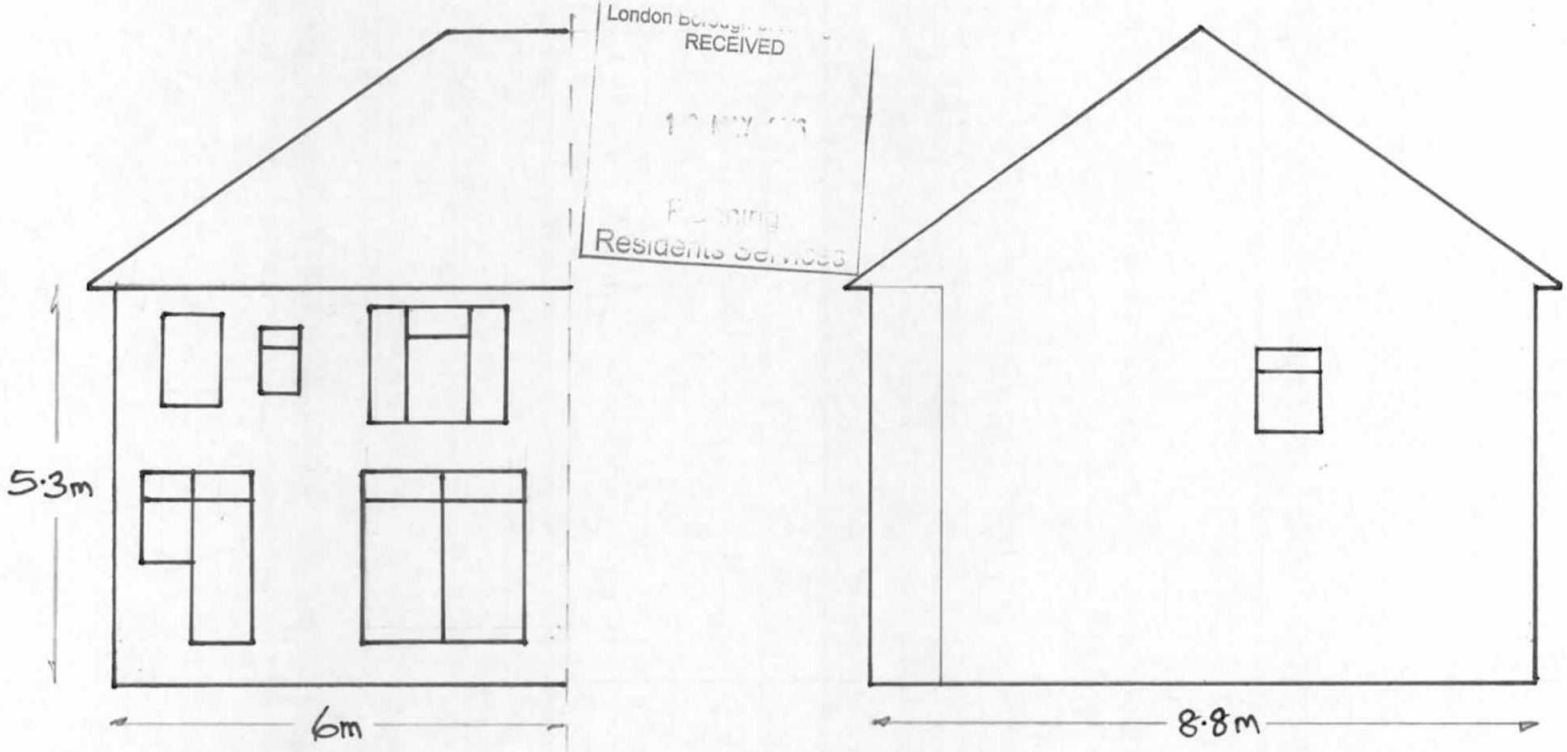

London Borough of Hillingdon
RECEIVED
16 MAY 2016
Planning
Residents Services

EXISTING REAR AND SIDE ELEVATIONS