
48 DENECROFT CRESCENT
HILLINGDON MIDDLESEX UB10 9HX
DATE 12/05/2016
SCALE 1:50
SINGLE STOREY REAR EXTENSION

0 1 2 3 4 5m
SCALE 1:50

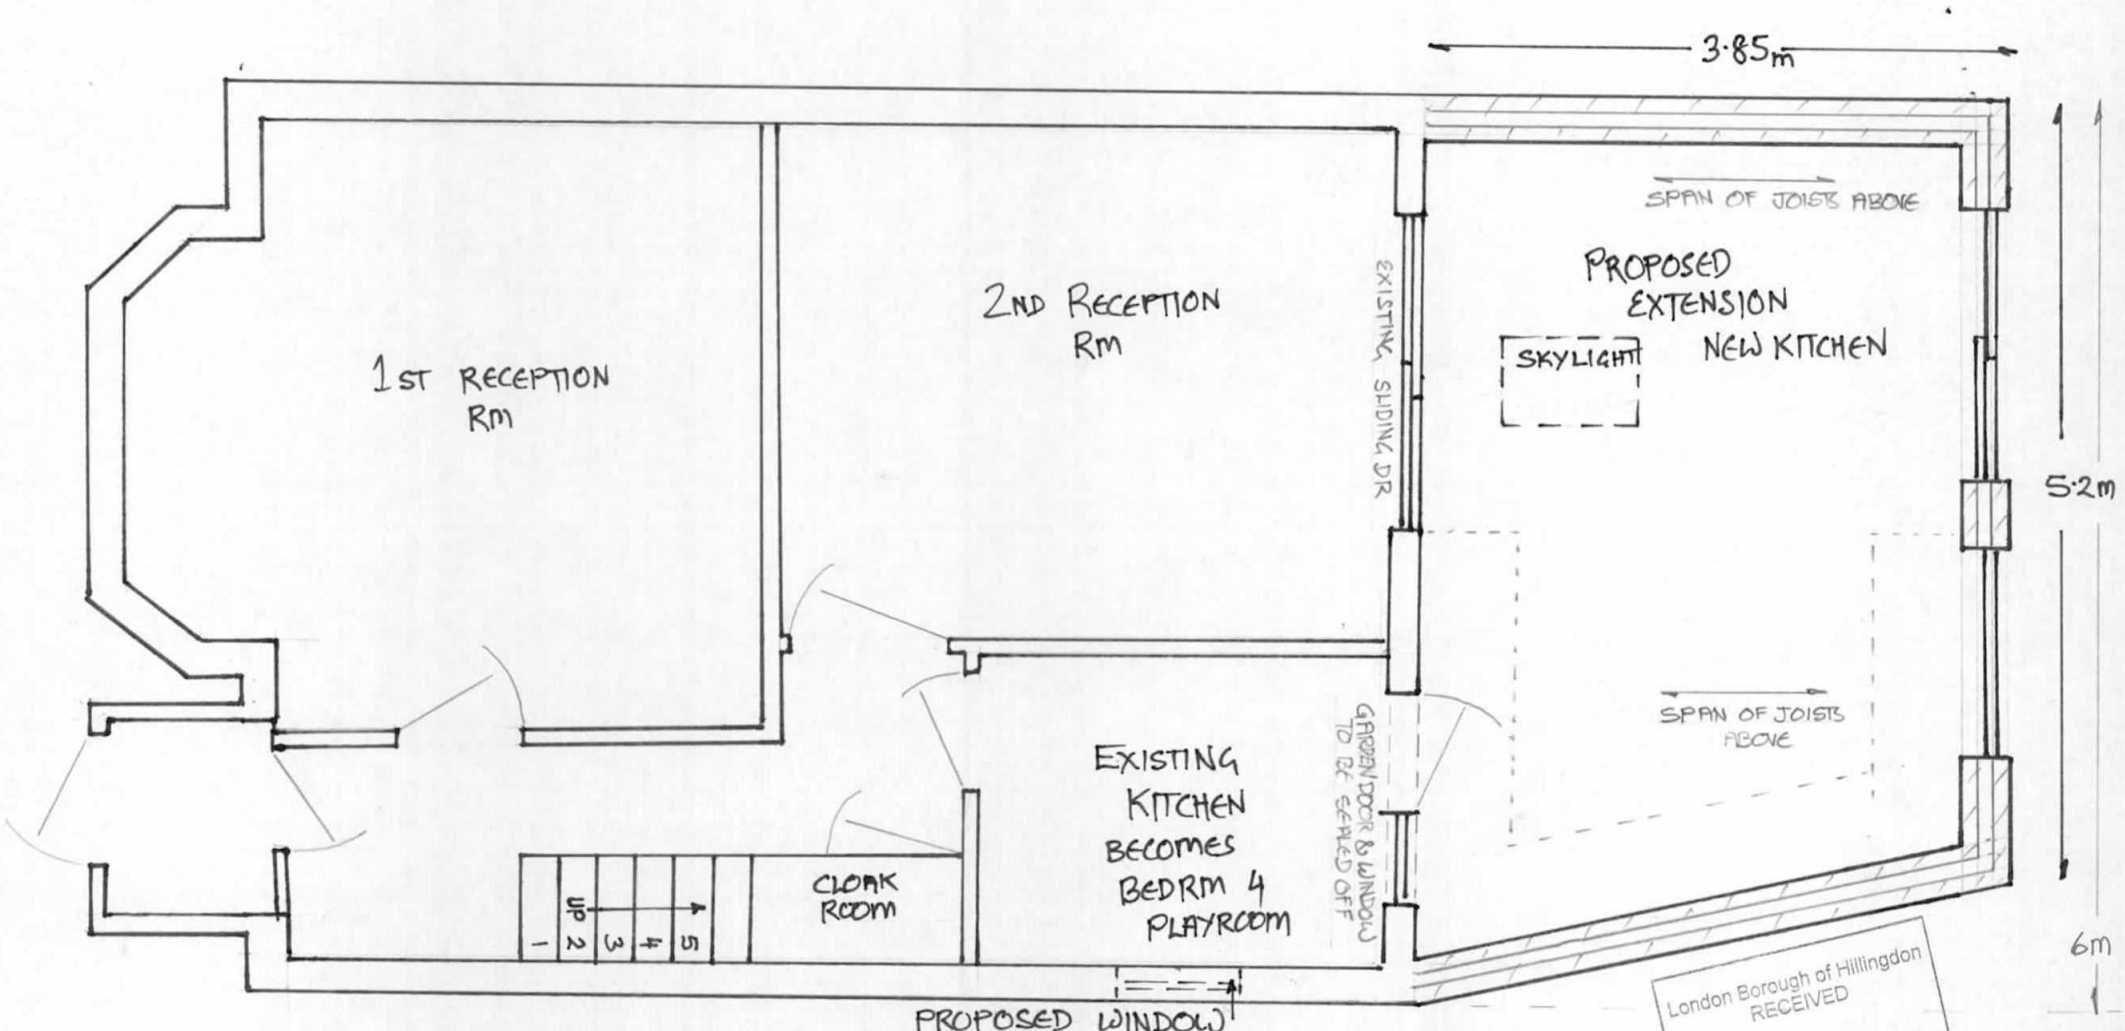

FLOOR PLAN OF HOUSE AND PROPOSED EXTENSION

1/c

London Borough of Hillingdon
RECEIVED
16 MAY 2016
Planning
Residents Services