

48 DENECROFT CRESCENT
HILLINGDON MIDDLESEX UB10 9HX
DATE 12/05/2016
SCALE 1:100
SINGLE STOREY REAR EXTENSION

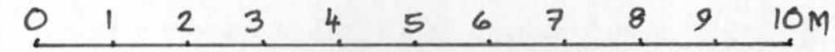

London Borough of Hillingdon
RECEIVED
16 MAY 2016
Planning
Residents Services

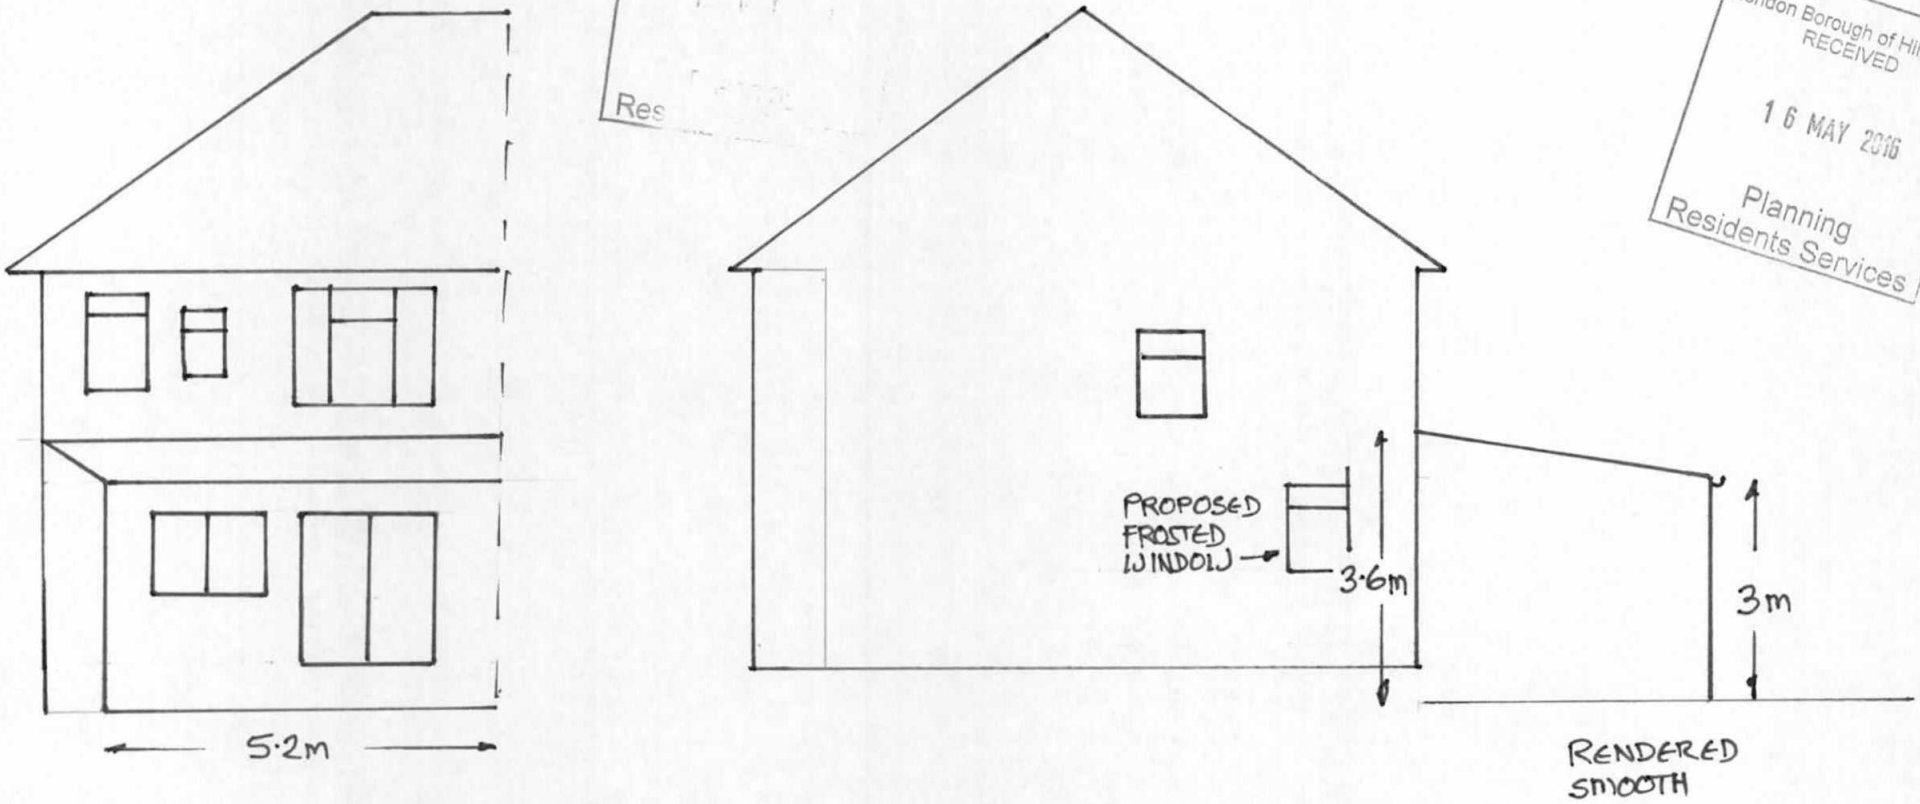

PROPOSED REAR AND SIDE ELEVATIONS