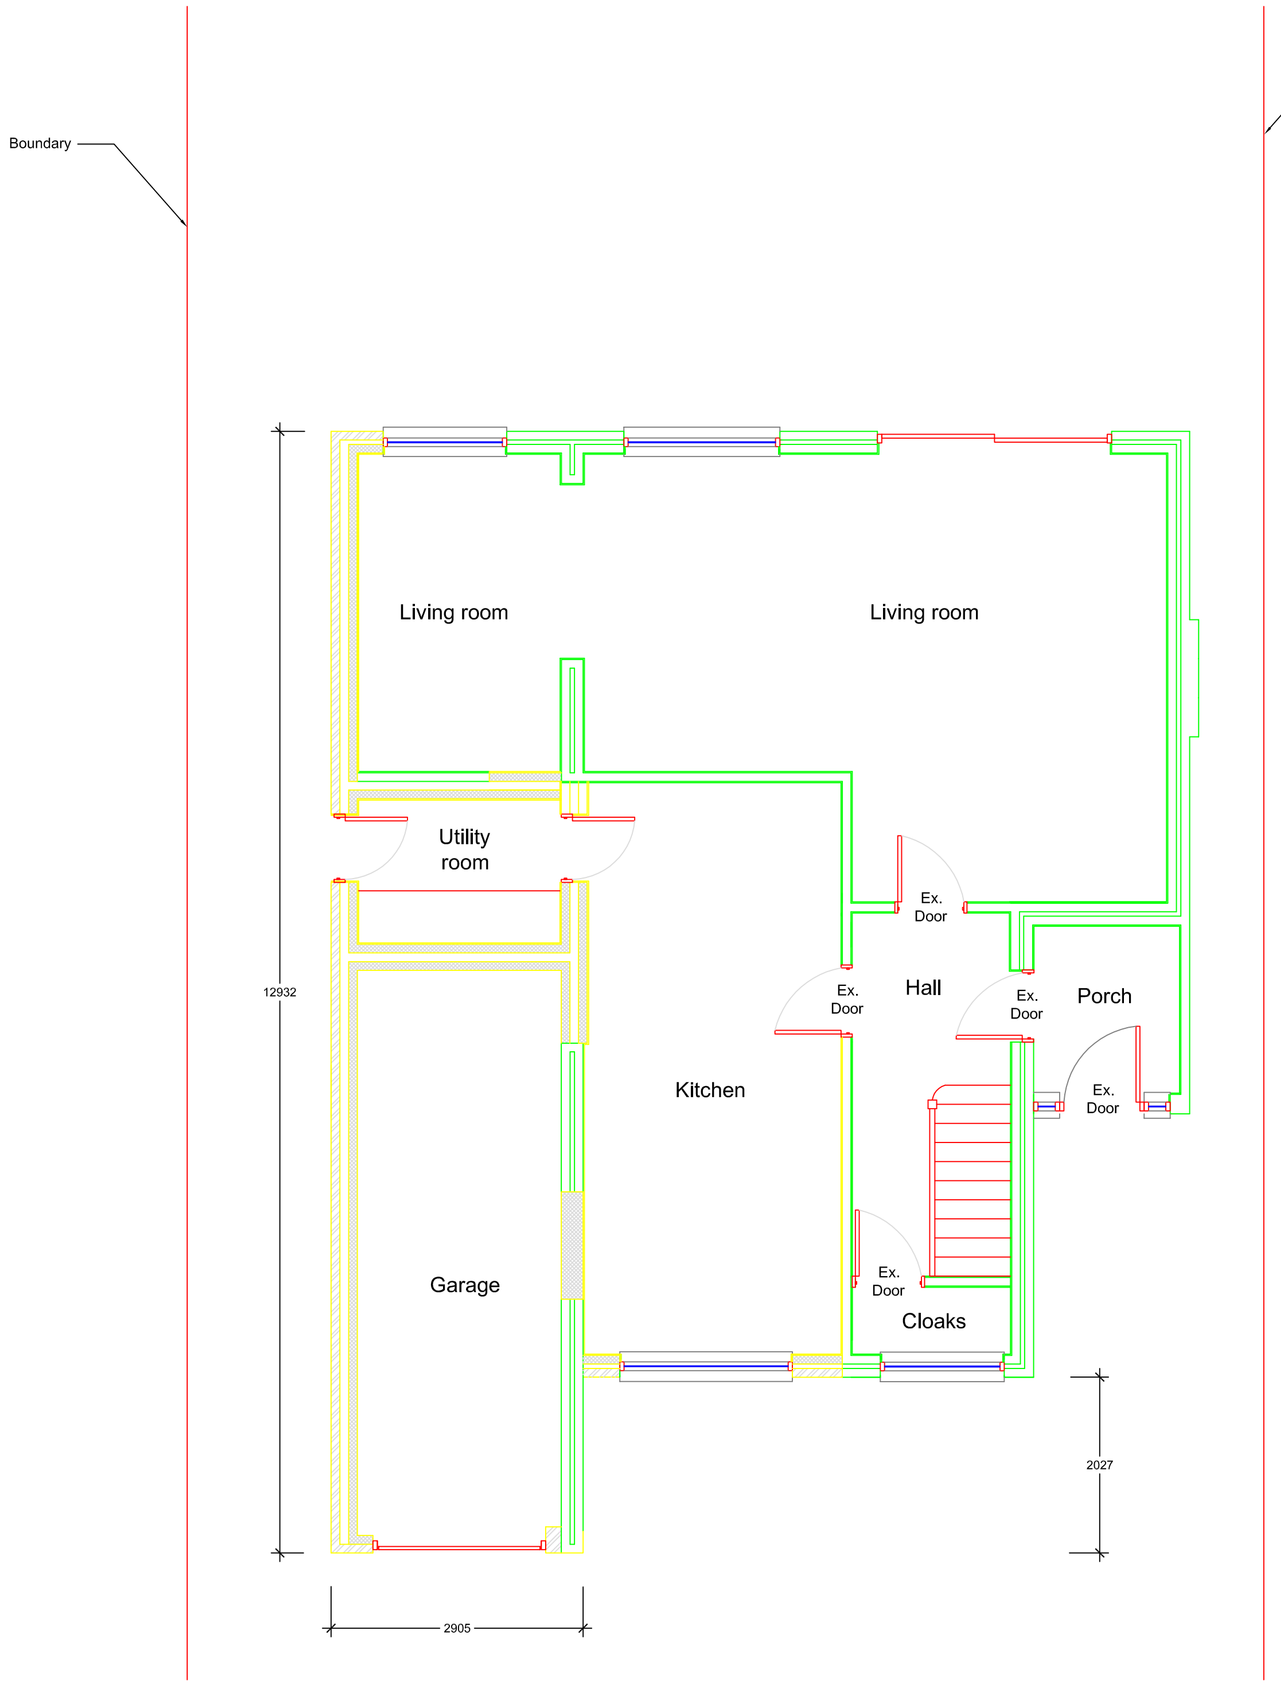

PROPOSED GROUND FLOOR PLAN
1:50

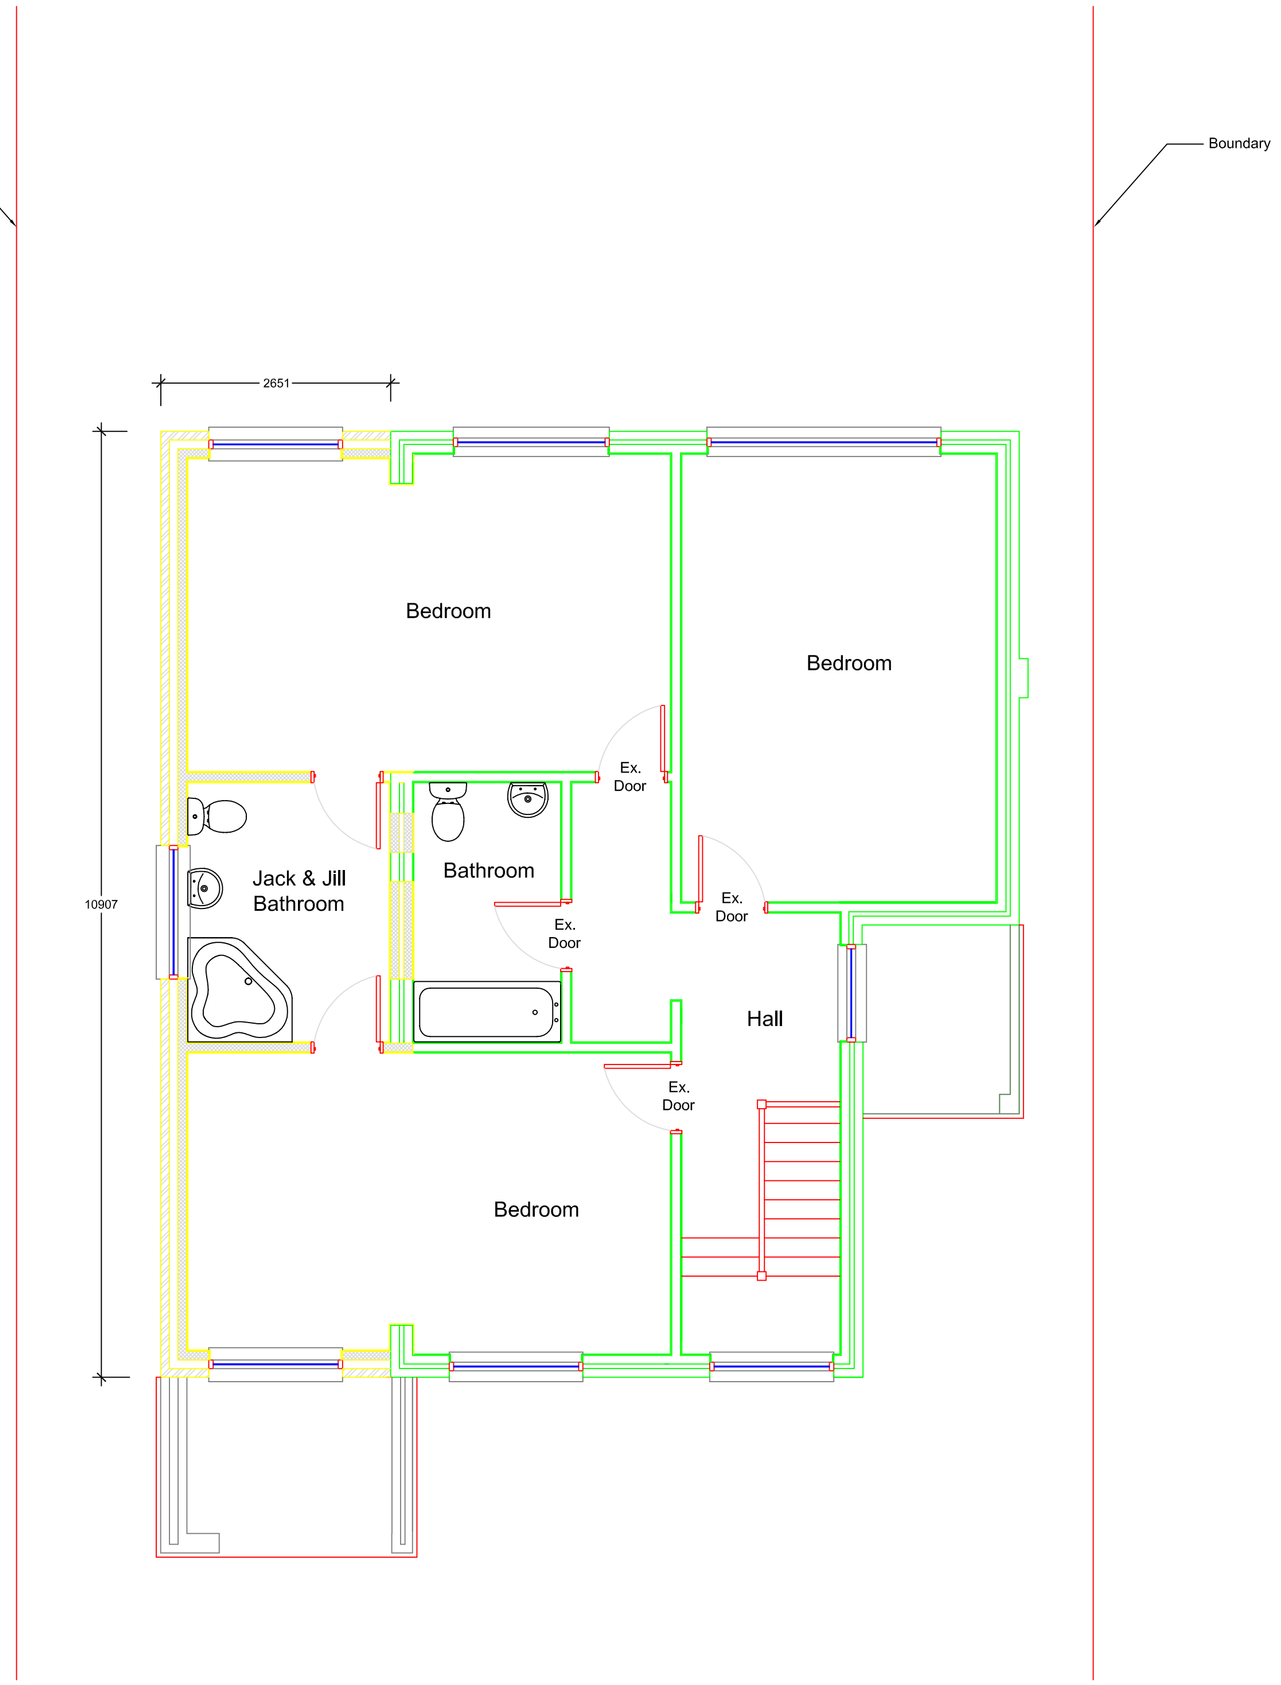

PROPOSED FIRST FLOOR PLAN
1:50

1:100 1 m 2 m 5 m 10 m

WARNING NOTE:

This drawing is issued for design intent purposes only. Any dimensions taken from this drawing should be cross checked onsite and approved prior to any construction works. Any discrepancies between this drawing and site conditions should be brought to the attention of the supervising architect and project manager immediately.

LEGEND:

CONSTRUCTION NOTES:

rev	description	date
-	-	-

project
10 GILBEY CLOSE,
ICKENHAM MIDDX.. UB10 8TD

title
PROPOSED FLOOR PLANS

client
Mr. P. Toma

scale		date		
1	50	14	11	22

dwg. no.			revision
1373	A1	P01	-

REN
DESIGN & PROJECT MANAGEMENT
8 HAMILTON ROAD
COWLEY
UXBRIDGE
UB8 3AJ
t: 01895 461 866
f: 01895 464 471
m: 07941 508 341
e: dmutchey@aol.com