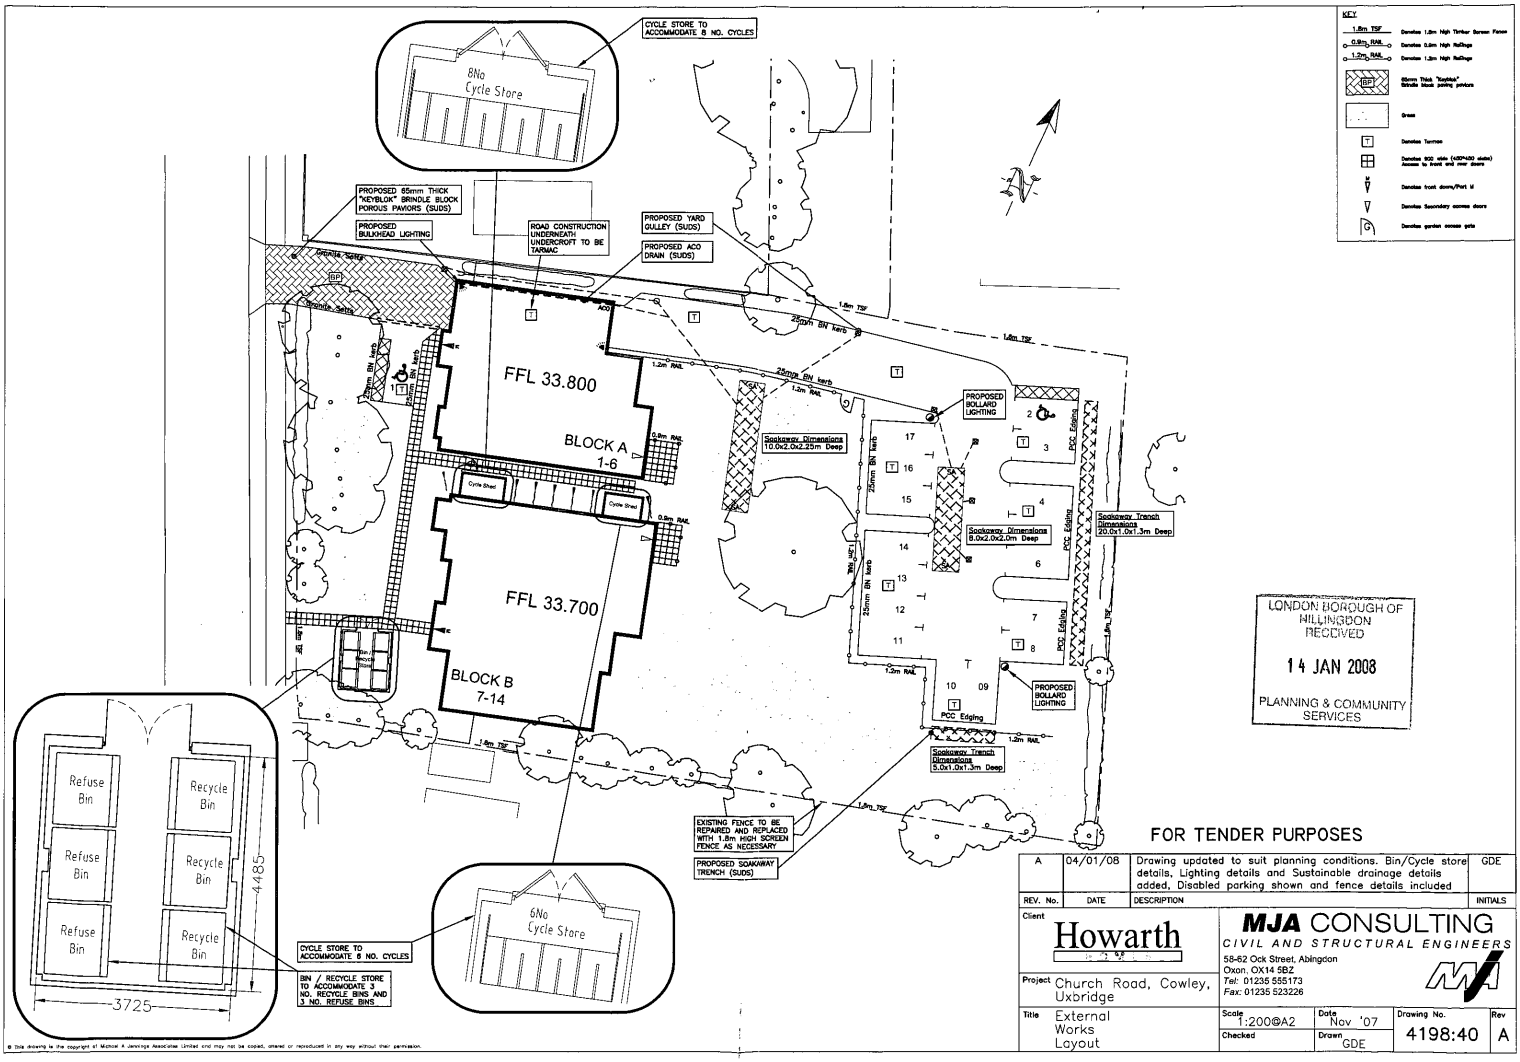

LONDON BOROUGH OF HILLINGDON
RECEIVED
14 JAN 2008
PLANNING & COMMUNITY SERVICES

FOR TENDER PURPOSES

REV. No.	DATE	DESCRIPTION	INITIALS
A	04/01/08	Drawing updated to suit planning conditions. Bin/Cycle store details, Lighting details and Sustainable drainage details added, Disabled parking shown and fence details included	GDE

Client: Howarth

Project: Church Road, Cowley, Uxbridge

Title: External Works Layout

MJA CONSULTING
CIVIL AND STRUCTURAL ENGINEERS
58-62 Ock Street, Abingdon
Oxon, OX14 5BZ
Tel: 01235 555173
Fax: 01235 523226

Scale	Date	Drawing No.	Rev
1:200@A2	Nov '07	4198:40	A
Checked	Drawn GDE		

© This drawing is the copyright of Michael A Jennings Associates Limited and may not be copied, altered or reproduced in any way without their permission.