

General Notes
1. New work shown shaded
2. Demolition shown dotted
3. W: Wardrobe
   Cpbd: Cupboard
   RLA: Roof lantern above
   RL: Roof light/lantern below
4. All dimensions are indicative and in mm
5. If shown levels indicated in red dotted

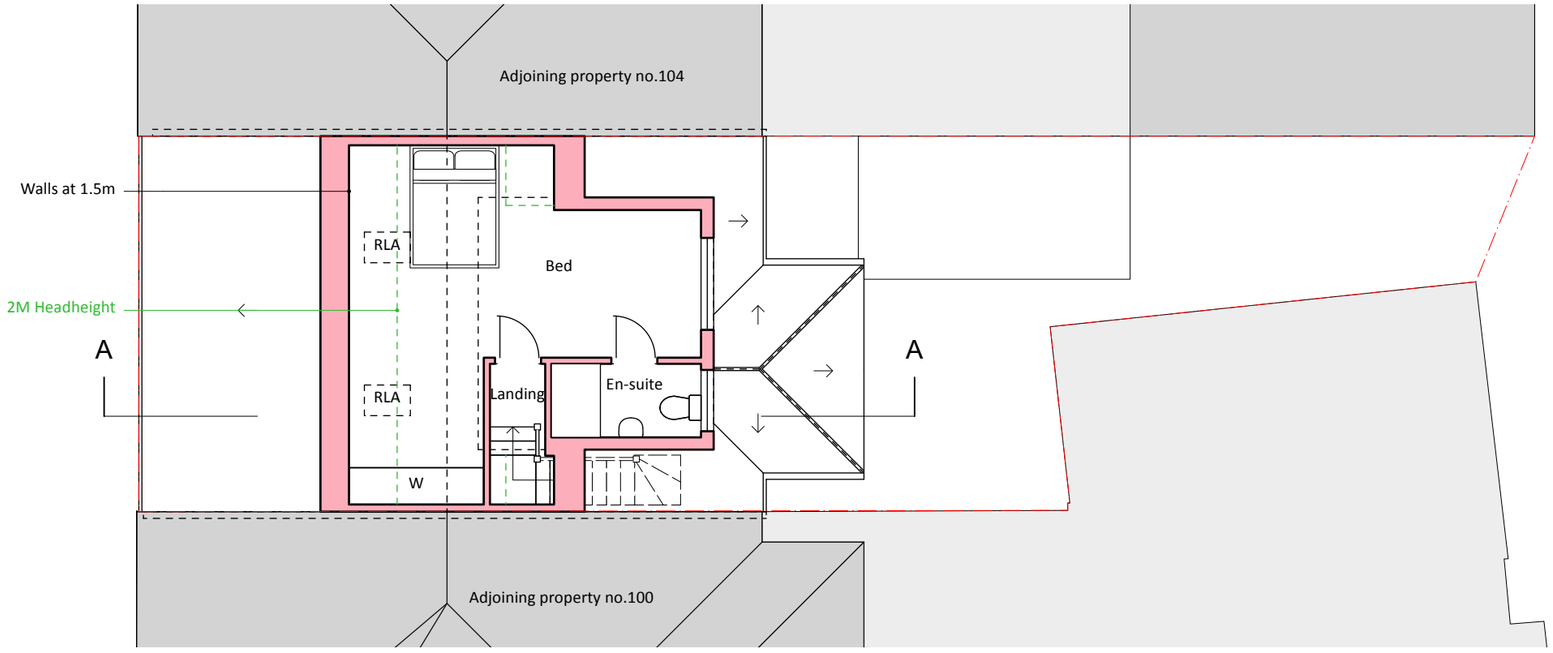

1 SECOND

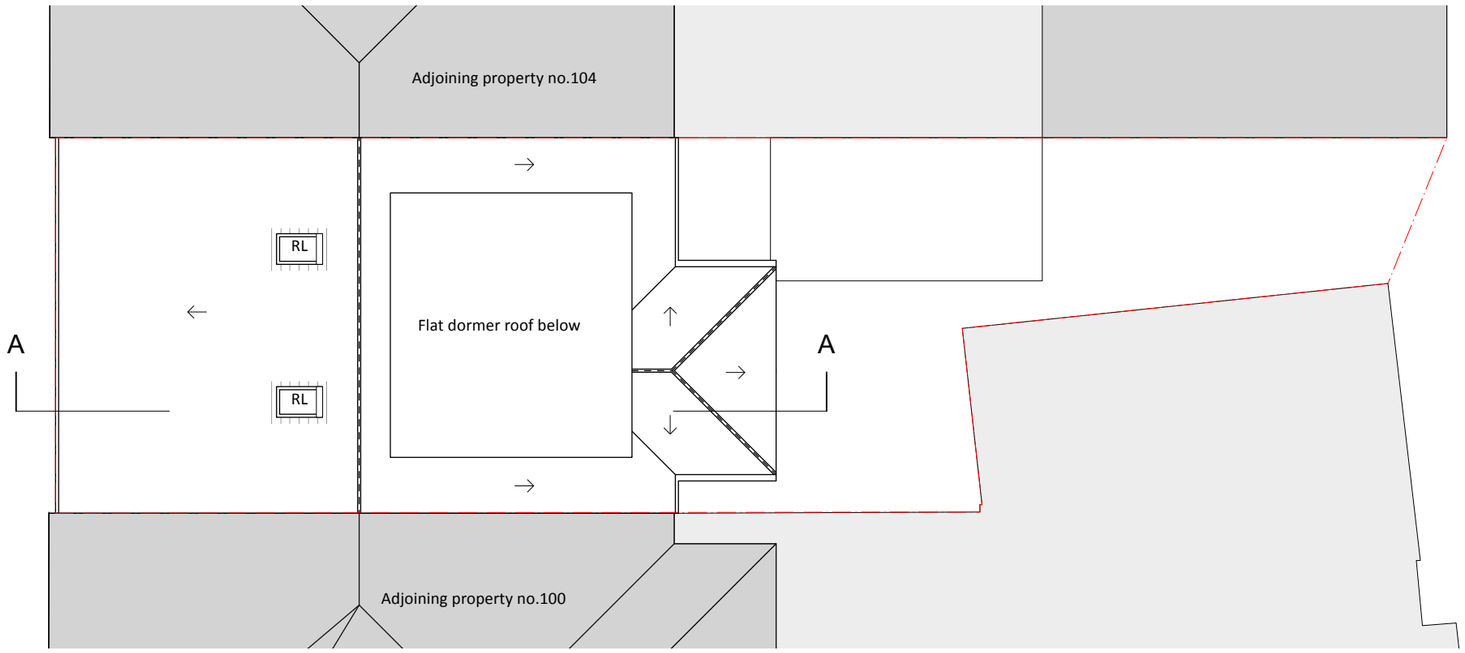

2 ROOF

0 1 2 3 4 5 m

N

ISSUE	DATE	REVISION

PROJECT
102A Lansbury Drive, Hayes UB4 8SE

CLIENT
Mr Tarlochan Mundae

DRAWING
PROPOSED SECOND AND ROOF

STONES ARCHITECTS

All rights described in chapter IV of the copyright designs & patents act 1988 have been asserted. This drawing must not be scaled; only figured dimensions should be used. Check and verify all dimensions on site prior to commencing any work. Any discrepancies should be reported to the Architects immediately.

PROJECT #	DWG #	REV
2026.034	C02	
DATE 23/09/2026		
SCALE 1:100		
DRAWN PR	CHKD JC	

Stones Architects Ltd
3 Noble Corner Great West Road Hounslow TW5 0PA
t 020 8969 0000 **e** mail@stonesarchitects.co.uk **w** stonesarchitects.co.uk