
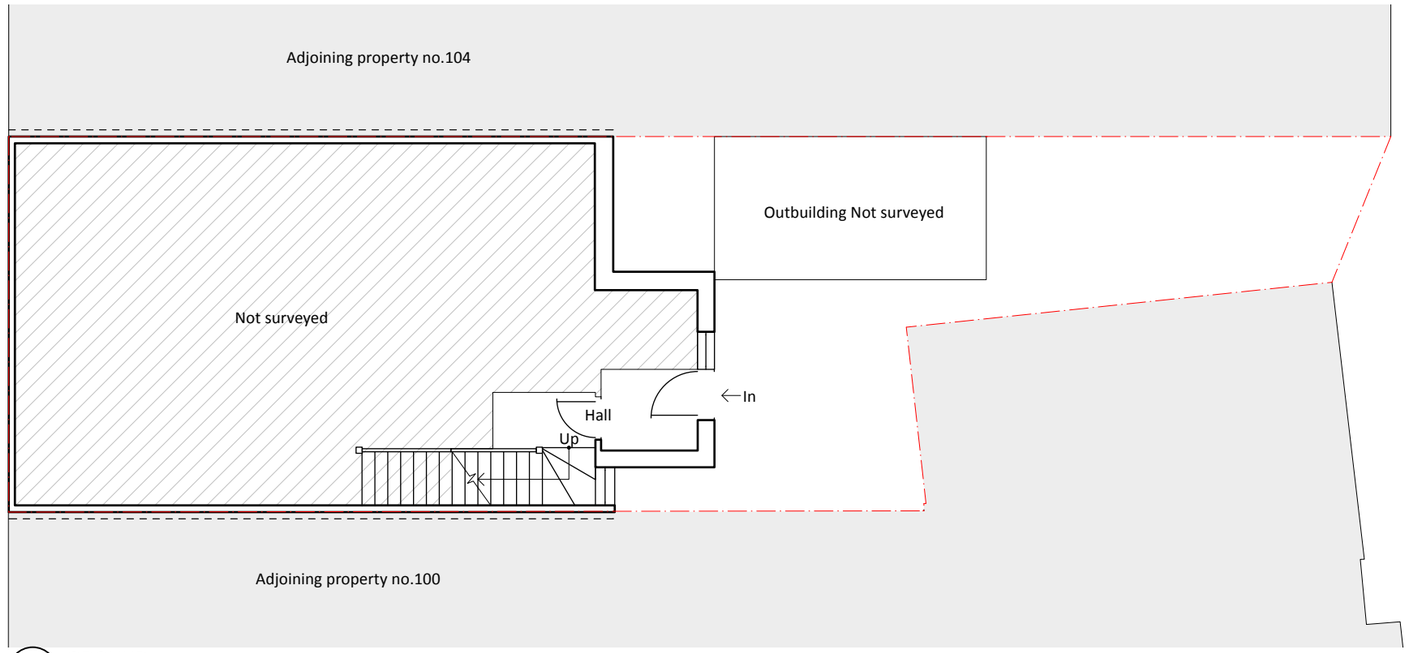


1 GROUND

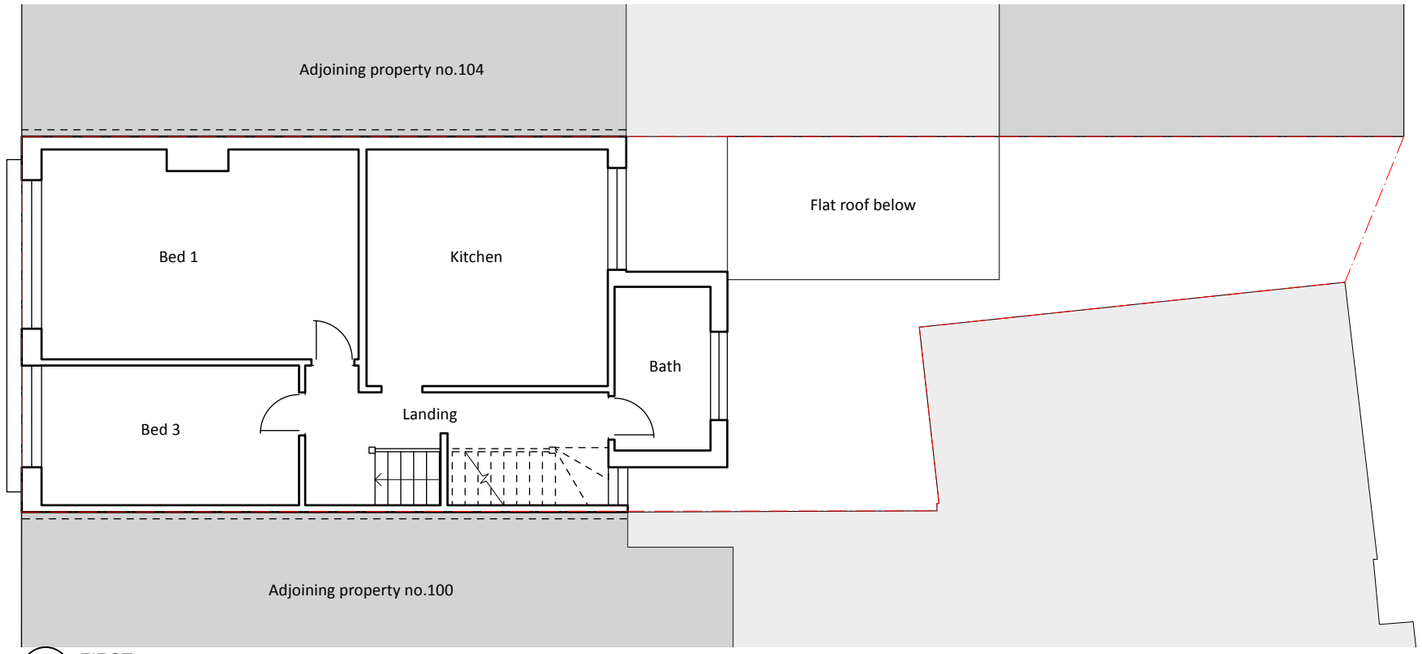

2 FIRST

0 1 2 3 4 5 m

N

ISSUE	DATE	REVISION

PROJECT
102A Lansbury Drive, Hayes UB4 8SE

CLIENT
Mr Tarlochan Mundae

DRAWING
EXISTING GROUND AND FIRST

STONES ARCHITECTS

All rights described in chapter IV of the copyright designs & patents act 1988 have been asserted. This drawing must not be scaled; only figured dimensions should be used. Check and verify all dimensions on site prior to commencing any work. Any discrepancies should be reported to the Architects immediately.

PROJECT #	**2026.034**	DWG #	REV
DATE	15/09/2026	**S02**	
SCALE	**1:100**		
DRAWN	CHKD		
PR	JC		

Stones Architects Ltd
3 Noble Corner Great West Road Hounslow TW5 0PA
t 020 8969 0000 **e** mail@stonesarchitects.co.uk **w** stonesarchitects.co.uk