



1 ROOF

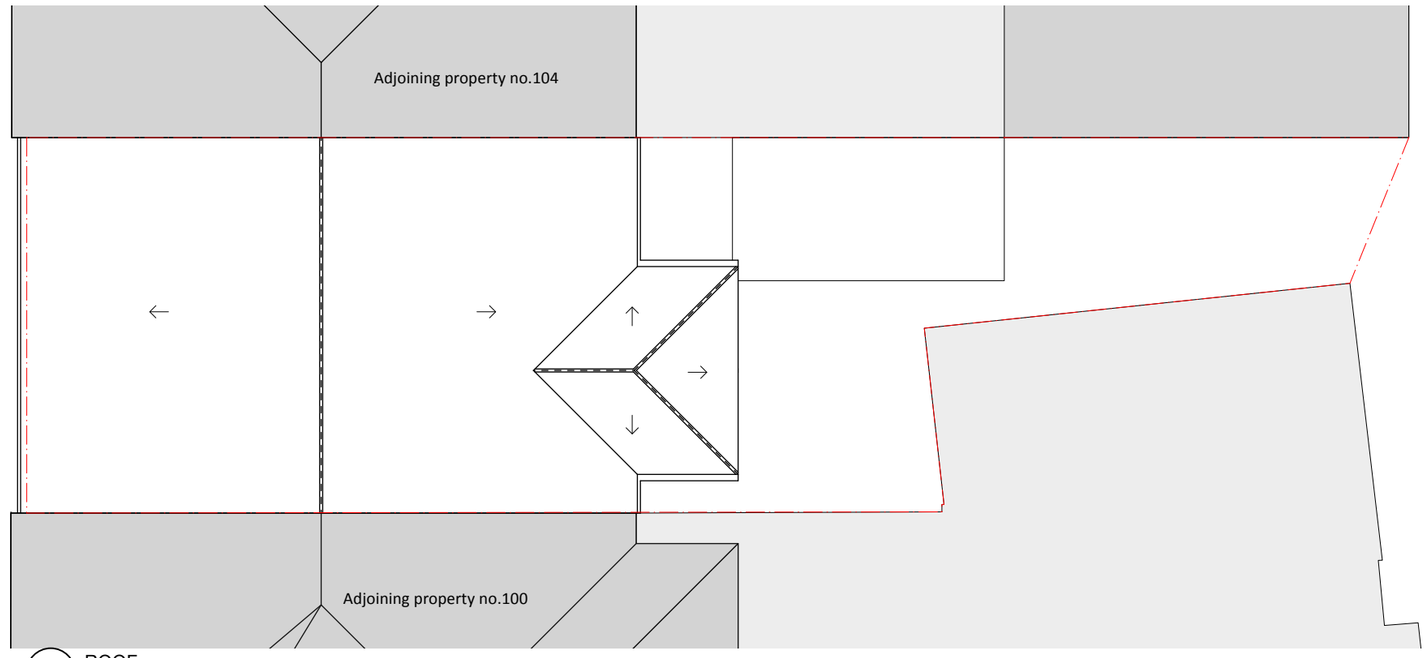

2 NORTH WEST -FRONT

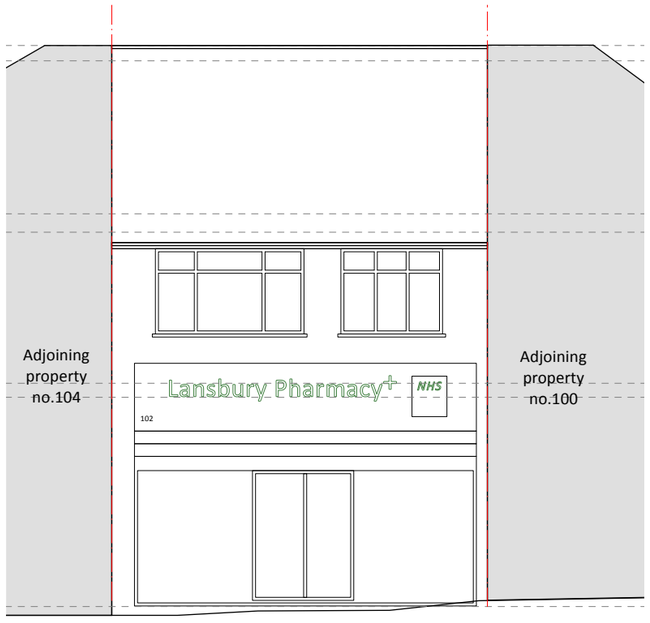

3 SOUTH EAST -REAR

0 1 2 3 4 5 m

N

ISSUE	DATE	REVISION

PROJECT
102A Lansbury Drive, Hayes UB4 8SE

CLIENT
Mr Tarlochan Mundae

DRAWING
EXISTING ROOF AND ELEVATIONS

STONES ARCHITECTS

All rights described in chapter IV of the copyright designs & patents act 1988 have been asserted. This drawing must not be scaled; only figured dimensions should be used. Check and verify all dimensions on site prior to commencing any work. Any discrepancies should be reported to the Architects immediately.

PROJECT #	2026.034	DWG #	REV
DATE	15/09/2026	S03	
SCALE	1:100		
DRAWN PR	CHKD JC		

Stones Architects Ltd
3 Noble Corner Great West Road Hounslow TW5 0PA
t 020 8969 0000 **e** mail@stonesarchitects.co.uk **w** stonesarchitects.co.uk