



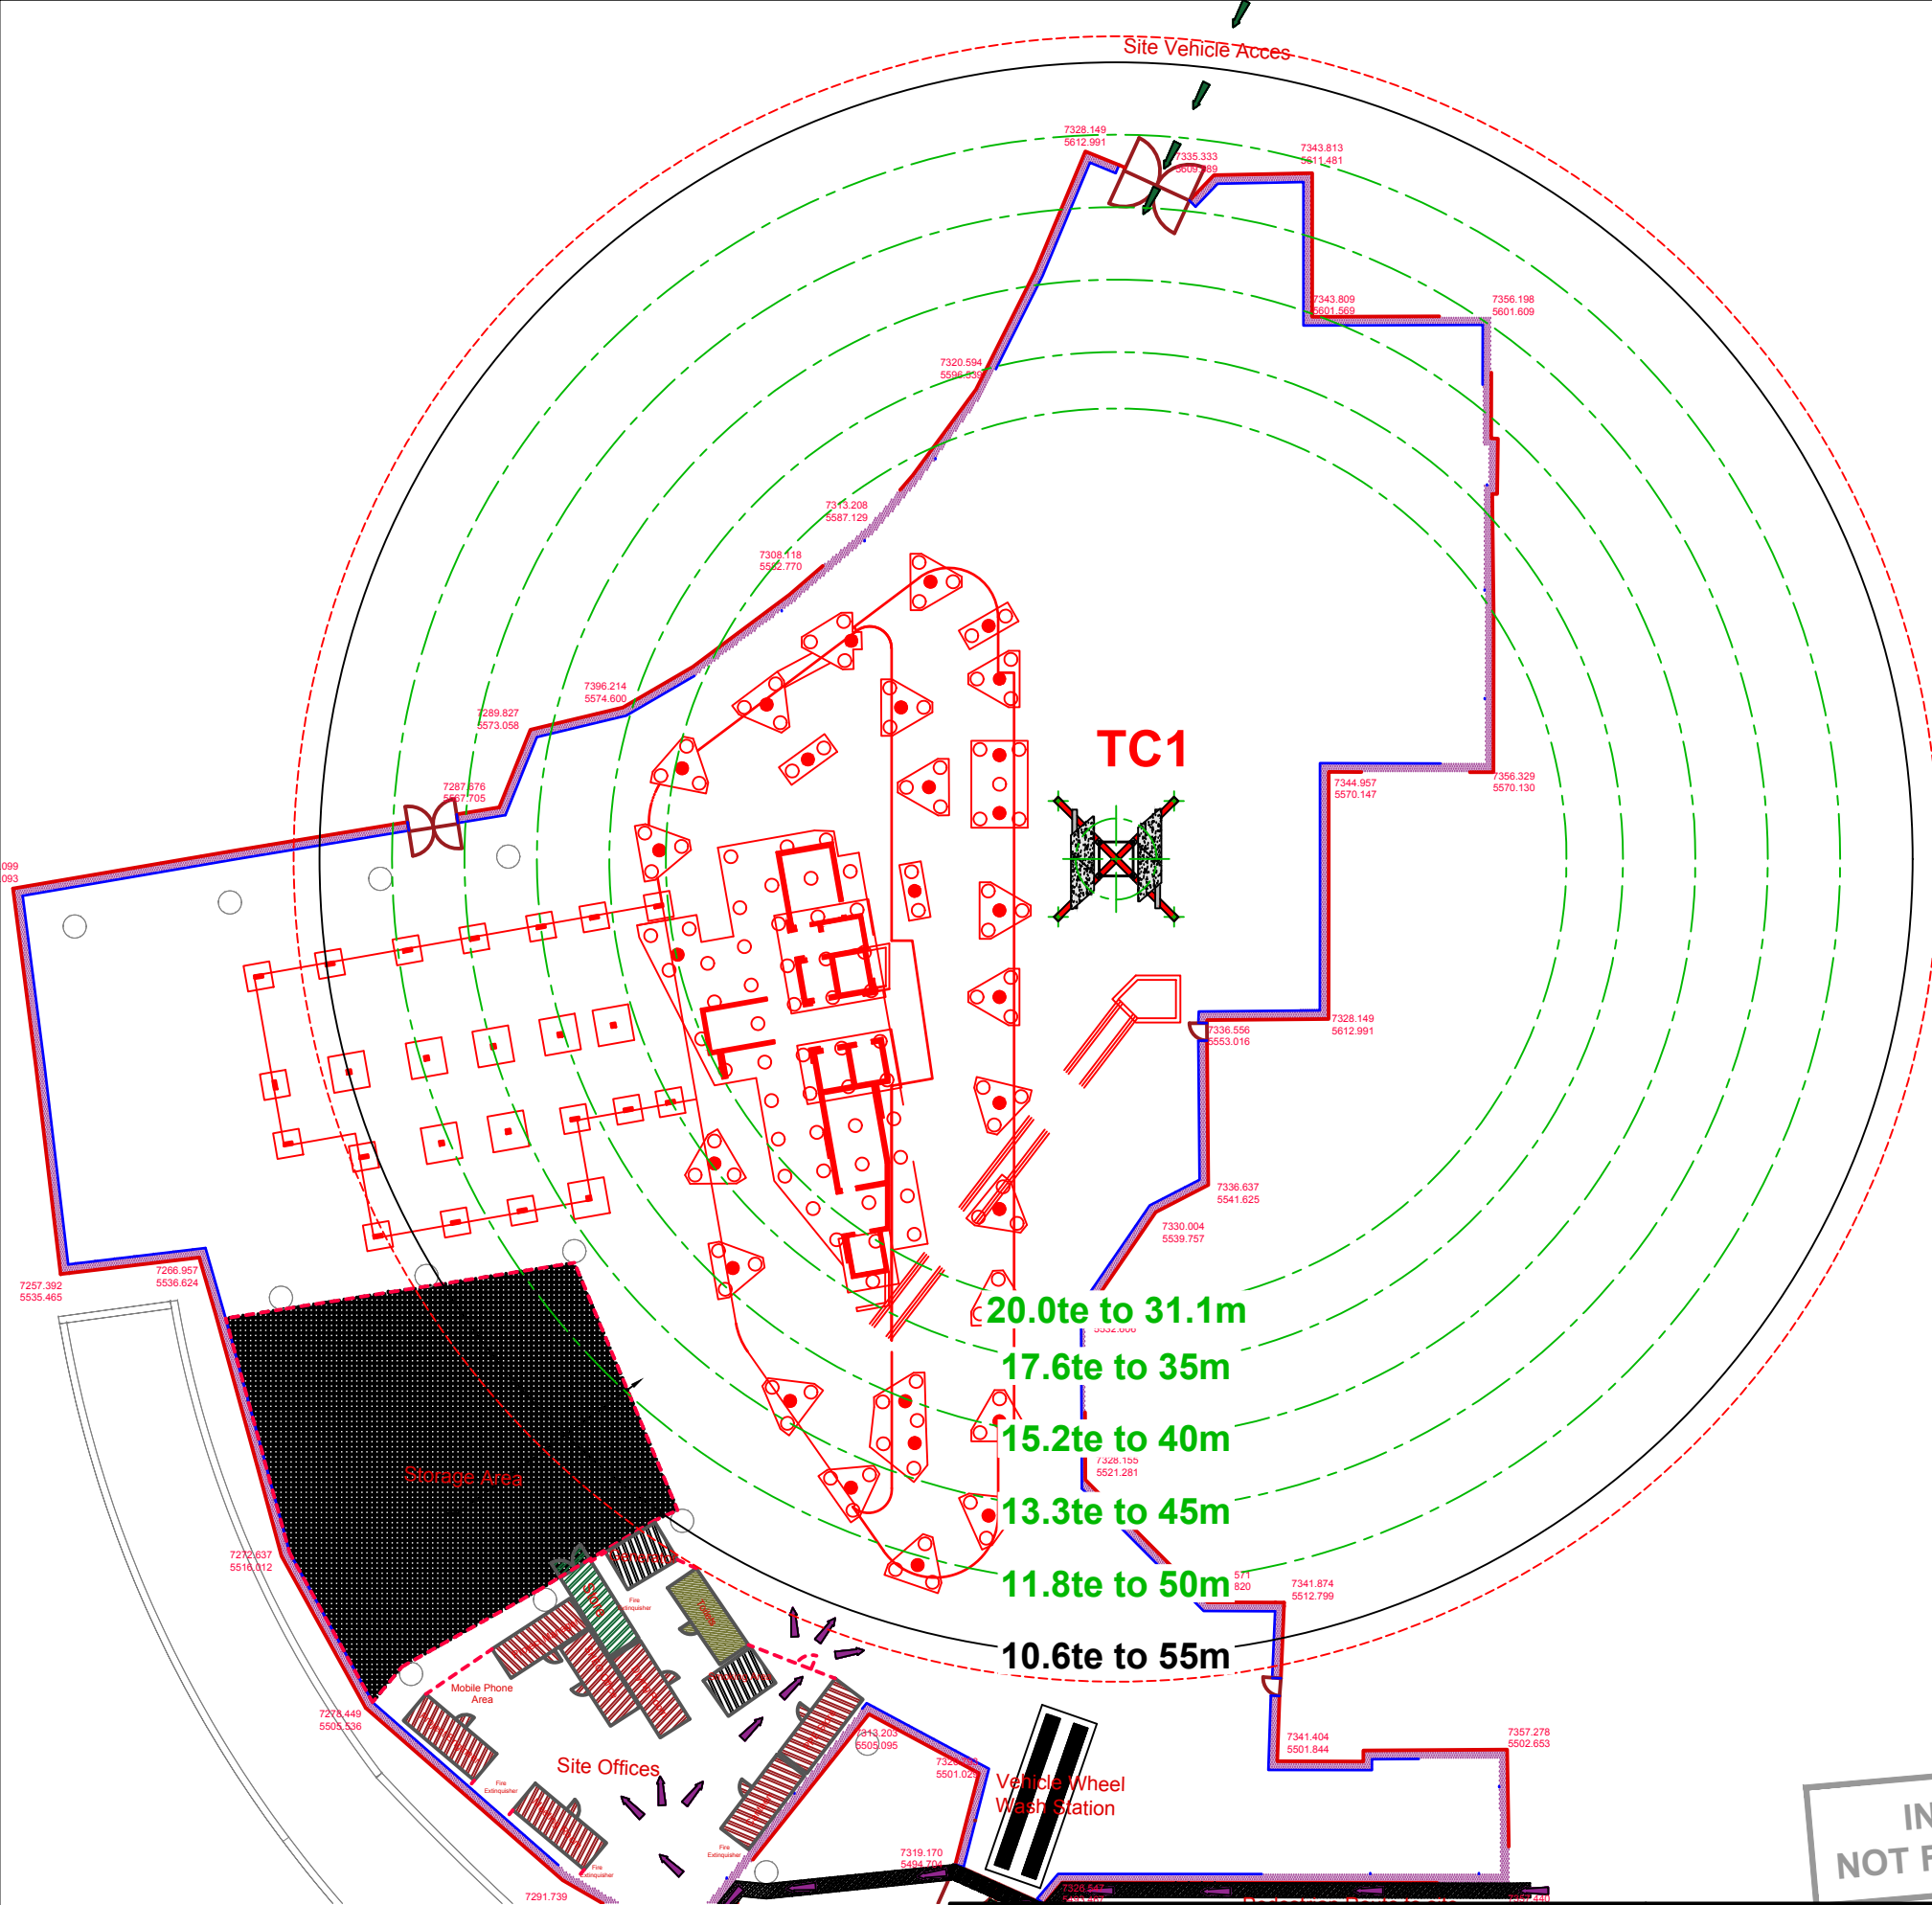

TOWER CRANES

TC1
Wolff 6071 2-fall CCplus
55m jib lifting 20 tonnes from 2.8m to 31.1m, and 10.6 tonnes to 55m radius.
56.7m hook height on an 8m x 8m cruciform base.

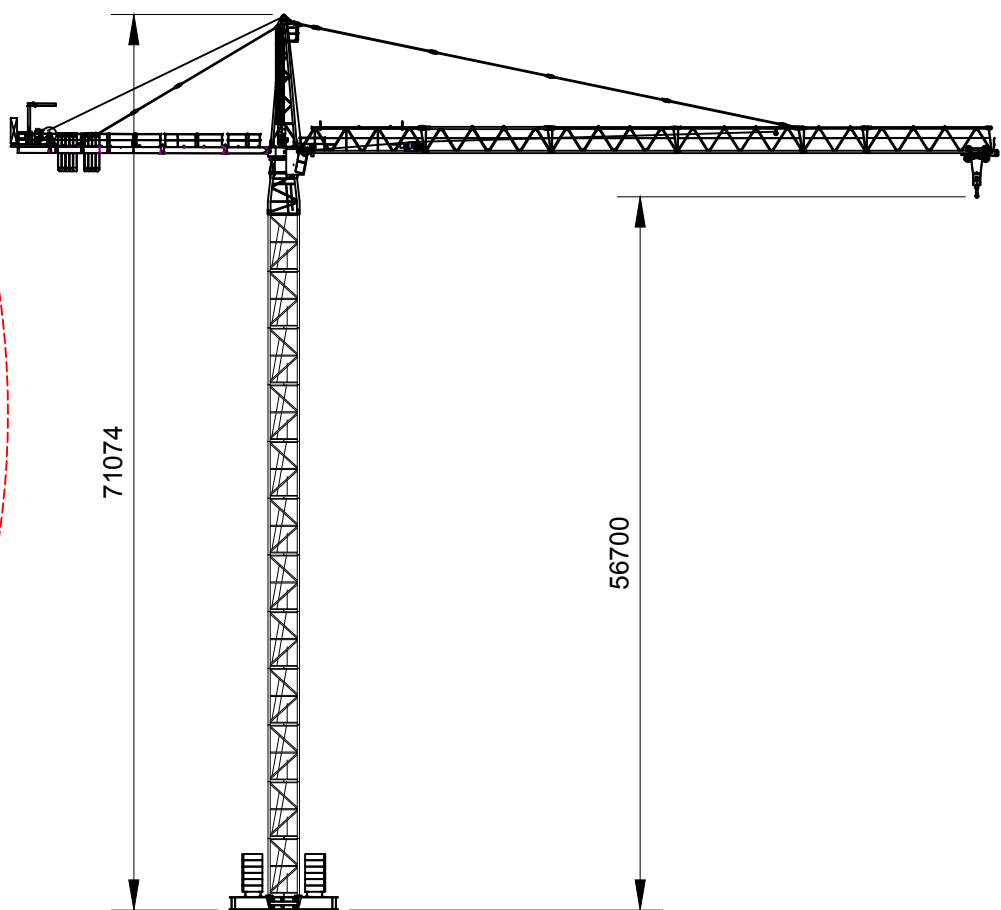

ELEVATION ON CRANE

1 : 600

INDICATIVE ONLY
NOT FOR CONSTRUCTION

HTC WOLFFKRAN

HTC WOLFFKRAN Limited
Engineering Department
Grange Mill Lane, Sheffield, S9 1HW

Tel. 01709 559668

REV	DATE	DETAILS
CONTRACT		HEATHROW T2 HOTEL GROVE DEVELOPMENTS
TITLE		LAYOUT OF TOWER CRANE
SIZE	SCALE	DATE
A3	1 : 500	06 JUN '17
DRG. NO.	ENG 2049A / D / 001	DRN
		B Holman
		REV