Please do not scale from this drawing. If in doubt, ask. This drawing is the property of UNUM Partnership Ltd. and must not be reproduced, copied or disclosed in any form, other than for the purpose of this project.

Revision		Date	By
P1	1. P1 issue	04.07.17	GB
P2	1. P2 issue	10.08.17	EB

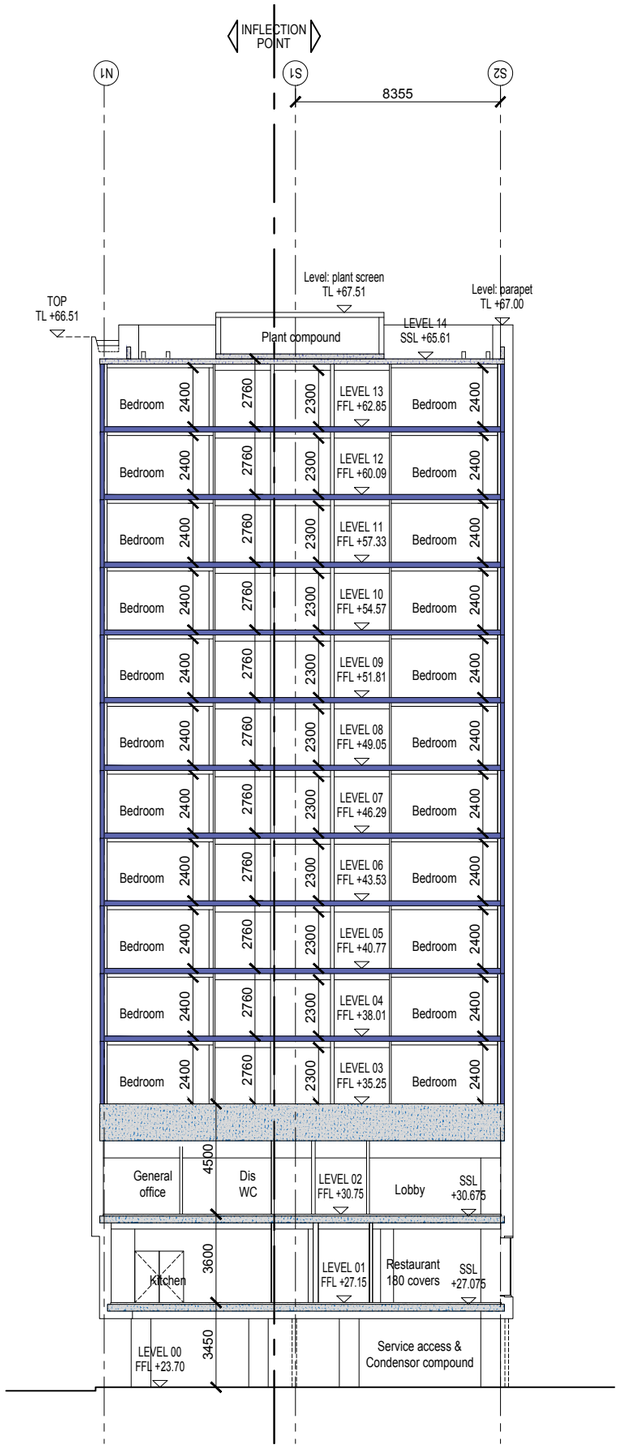

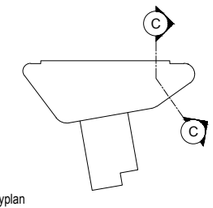

Keyplan

4 Newton Place
Glasgow, G3 7PR t. 0141 353 2745
UNUM PARTNERSHIP
CHARTERED ARCHITECTS

PLANNING

Client
Grove Developments

Project Title
Proposed Hotel at
T2, Heathrow

Drawing Title
Section C

Date	Scale	Drawn	Checked	
Jun 17	1:250	JRD	MJR	A3

Drawing No.	Rev
083-L(PL)-403	P2