
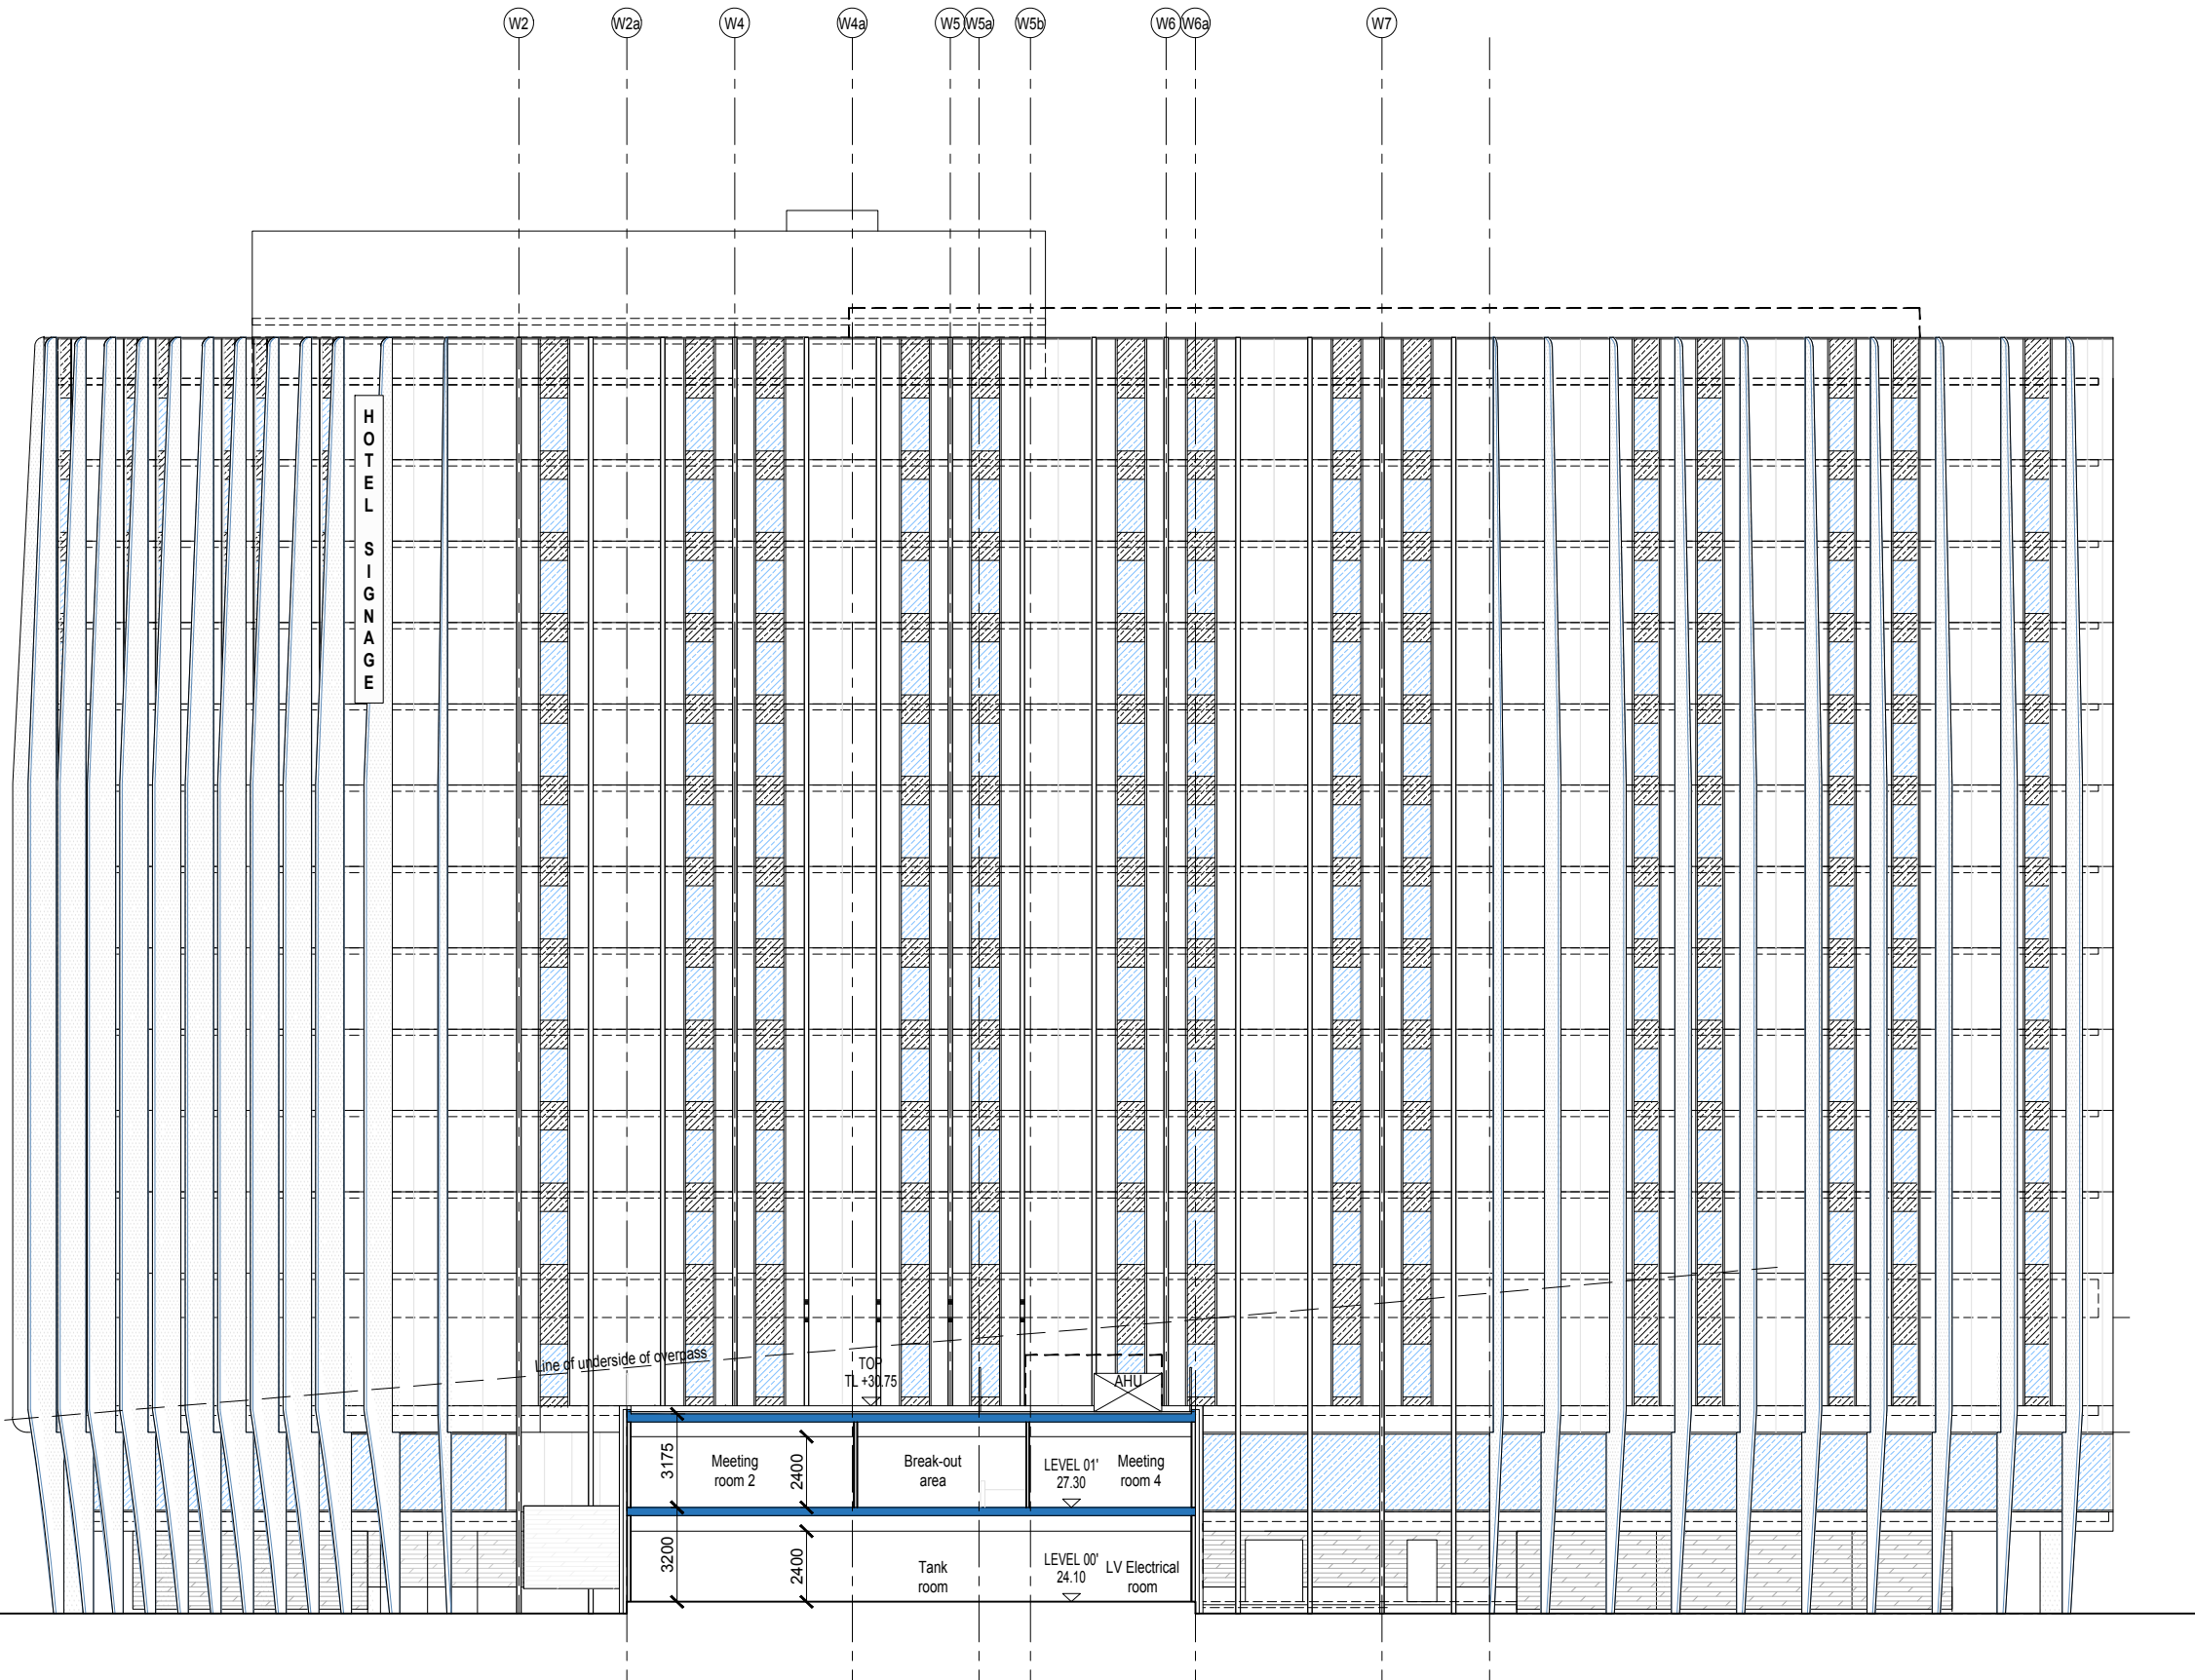


Please do not scale from this drawing. If in doubt, ask. This drawing is the property of UNUM Partnership Ltd. and must not be reproduced, copied or disclosed in any form, other than for the purpose of this project.

Revision	Date	By
P1 1. P1 issue	04.07.17	GB
P1 1. P2 issue	14.07.17	GB
P3 1. P3 issue	10.08.17	EB

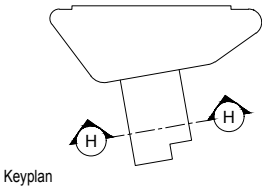

4 Newton Place
Glasgow, G3 7PR t. 0141 353 2745

PLANNING				
Client				
Grove Developments				
Project Title				
Proposed Hotel at T2, Heathrow				
Drawing Title				
Section H				
Date	Scale	Drawn	Checked	A3
Jun 17	1:250	JRD	MJR	
Drawing No.				Rev
083-L(PL)-408				P3