
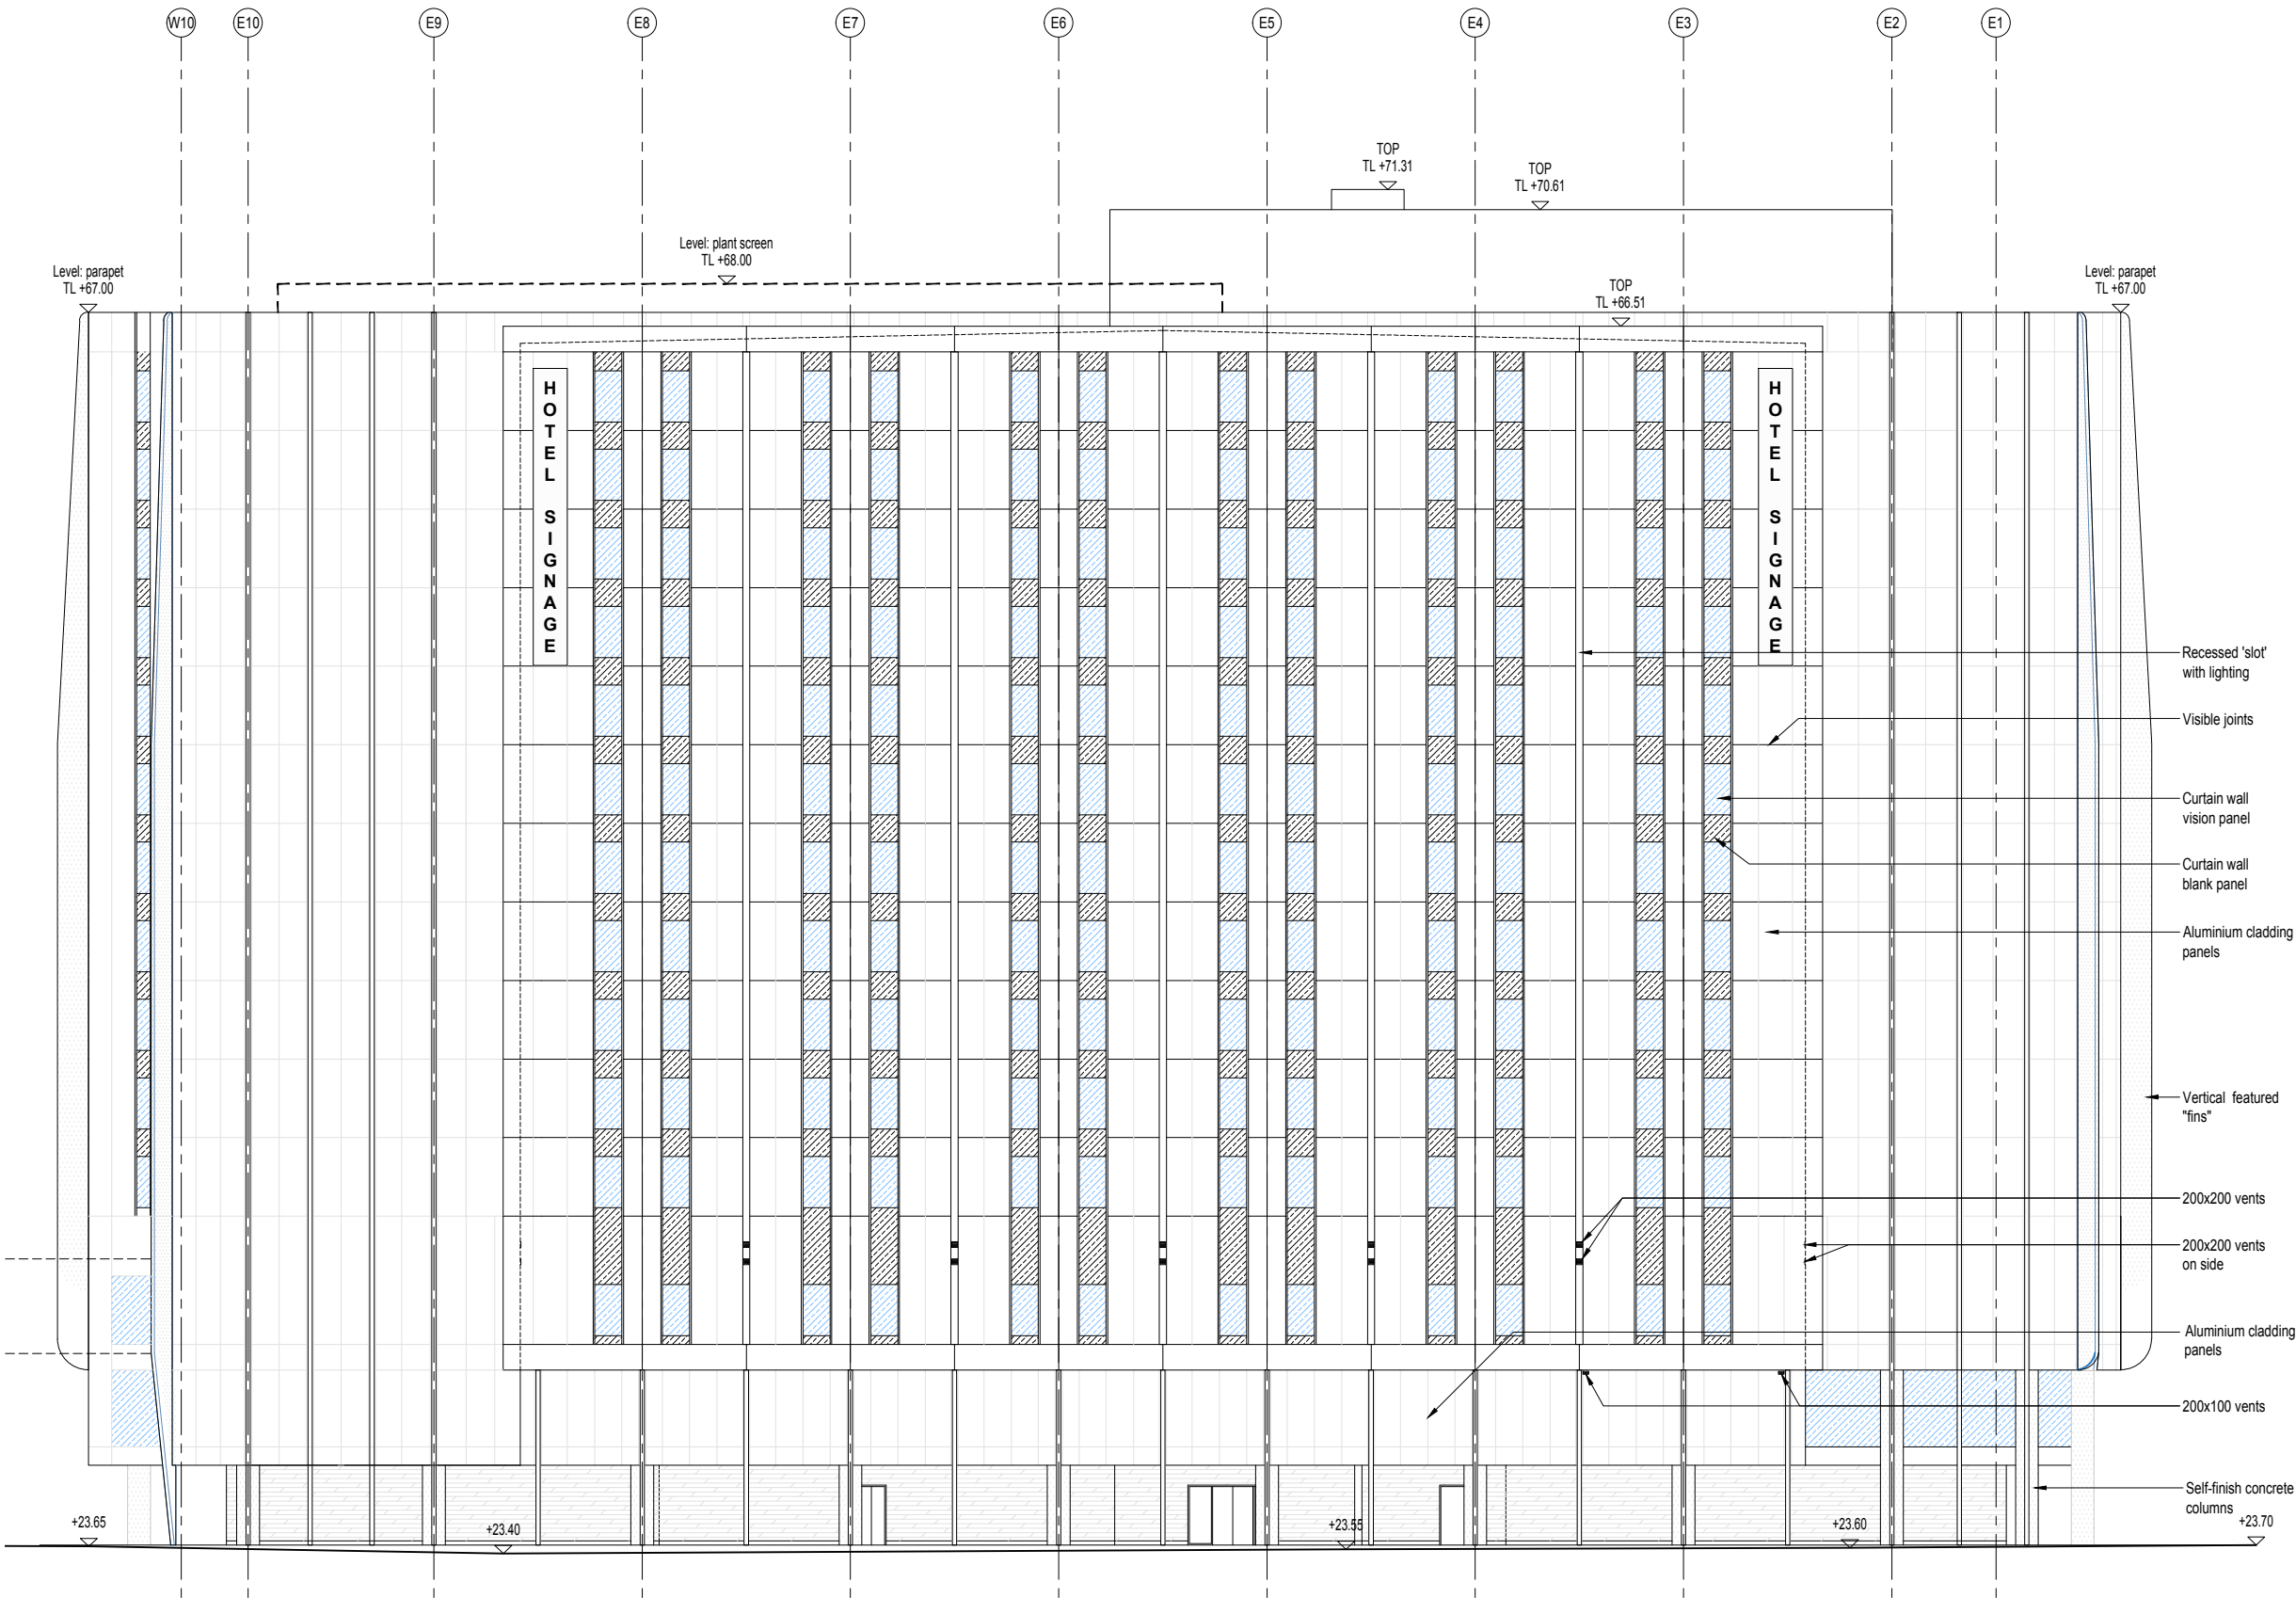


Please do not scale from this drawing. If in doubt, ask. This drawing is the property of UNUM Partnership Ltd. and must not be reproduced, copied or disclosed in any form, other than for the purpose of this project.

| Revision       | Date     | By |
|----------------|----------|----|
| P1 1. P1 issue | 04.07.17 | GB |
| P2 1. P2 issue | 12.07.17 | GB |
| P3 1. P3 issue | 10.08.17 | EB |

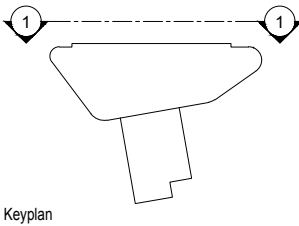

4 Newton Place  
Glasgow, G3 7PR t. 0141 353 2745

UNUM PARTNERSHIP  
CHARTERED ARCHITECTS

| PLANNING                          |       |       |         |     |
|-----------------------------------|-------|-------|---------|-----|
| Client                            |       |       |         |     |
| Grove Developments                |       |       |         |     |
| Project Title                     |       |       |         |     |
| Proposed Hotel at<br>T2, Heathrow |       |       |         |     |
| Drawing Title                     |       |       |         |     |
| Elevation 1                       |       |       |         |     |
| Date                              | Scale | Drawn | Checked | A3  |
| Jun 17                            | 1:250 | JRD   | MJR     |     |
| Drawing No.                       |       |       |         | Rev |
| 083-L(PL)-501                     |       |       |         | P3  |