
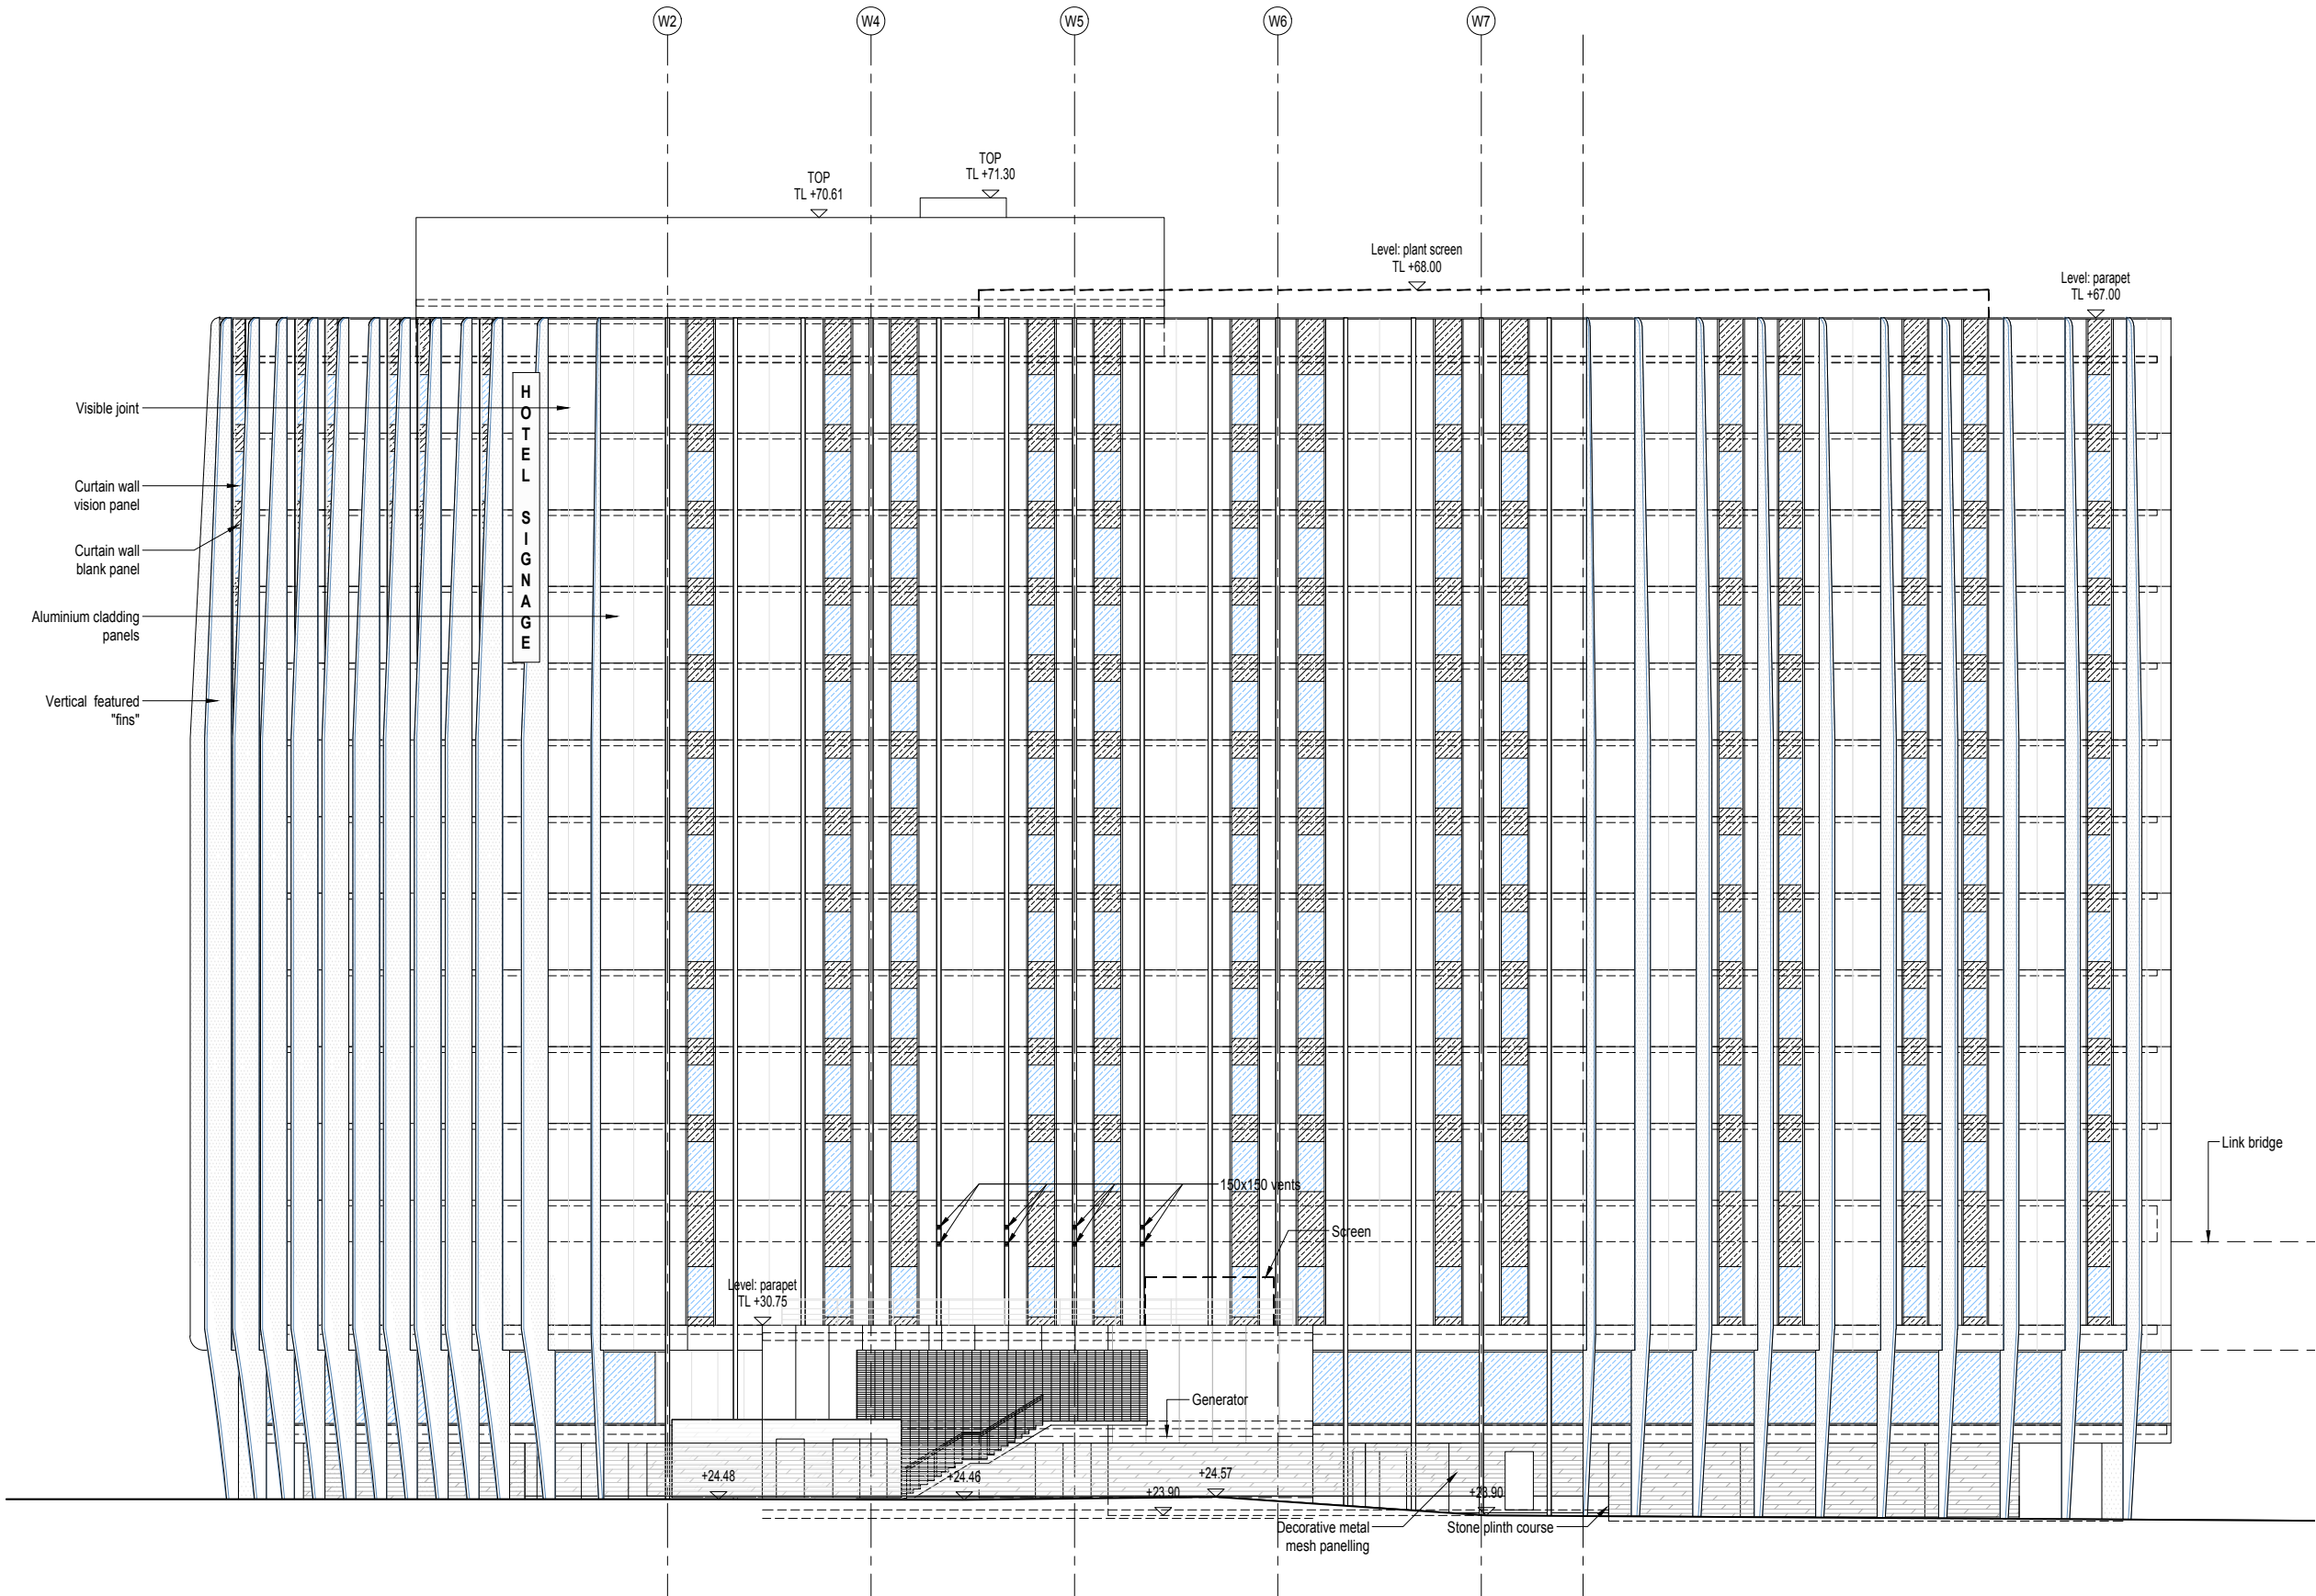


Revision	Date	By
P1	1. P 1 issue	04.07.17
P2	1. P2 issue	12.07.17
P3	1. P3 issue	10.08.17

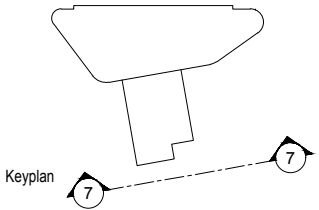

4 Newton Place
Glasgow, G3 7PR t. 0141 353 2745

PLANNING

Client

Grove Developments

Project Title

Proposed Hotel at
T2, Heathrow

Drawing Title

Elevation 7

Date	Scale	Drawn	Checked	Rev
Jun 17	1:250	JRD	MJR	A3
Drawing No.	Rev			
083-L(PL)-507	P3			