




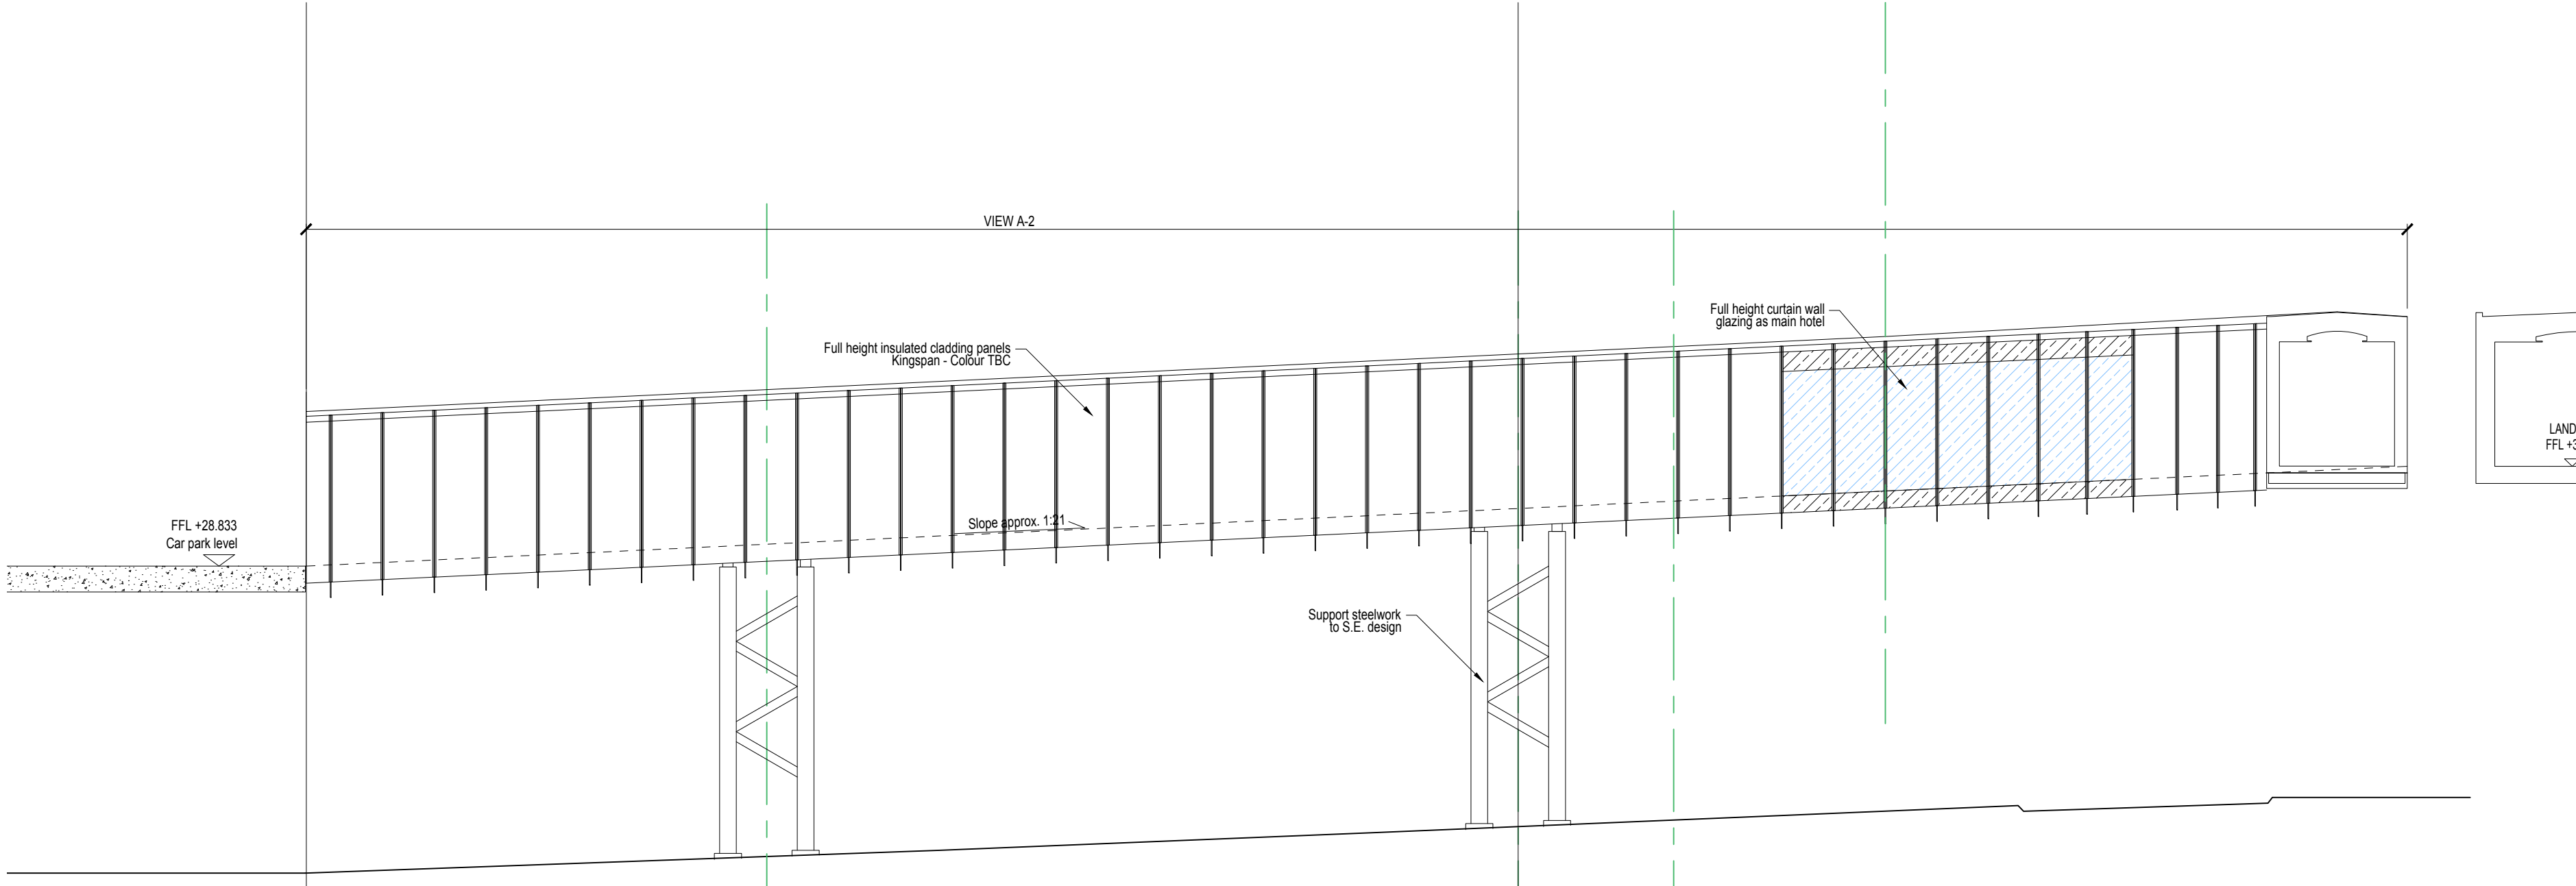


Elevation View A-1

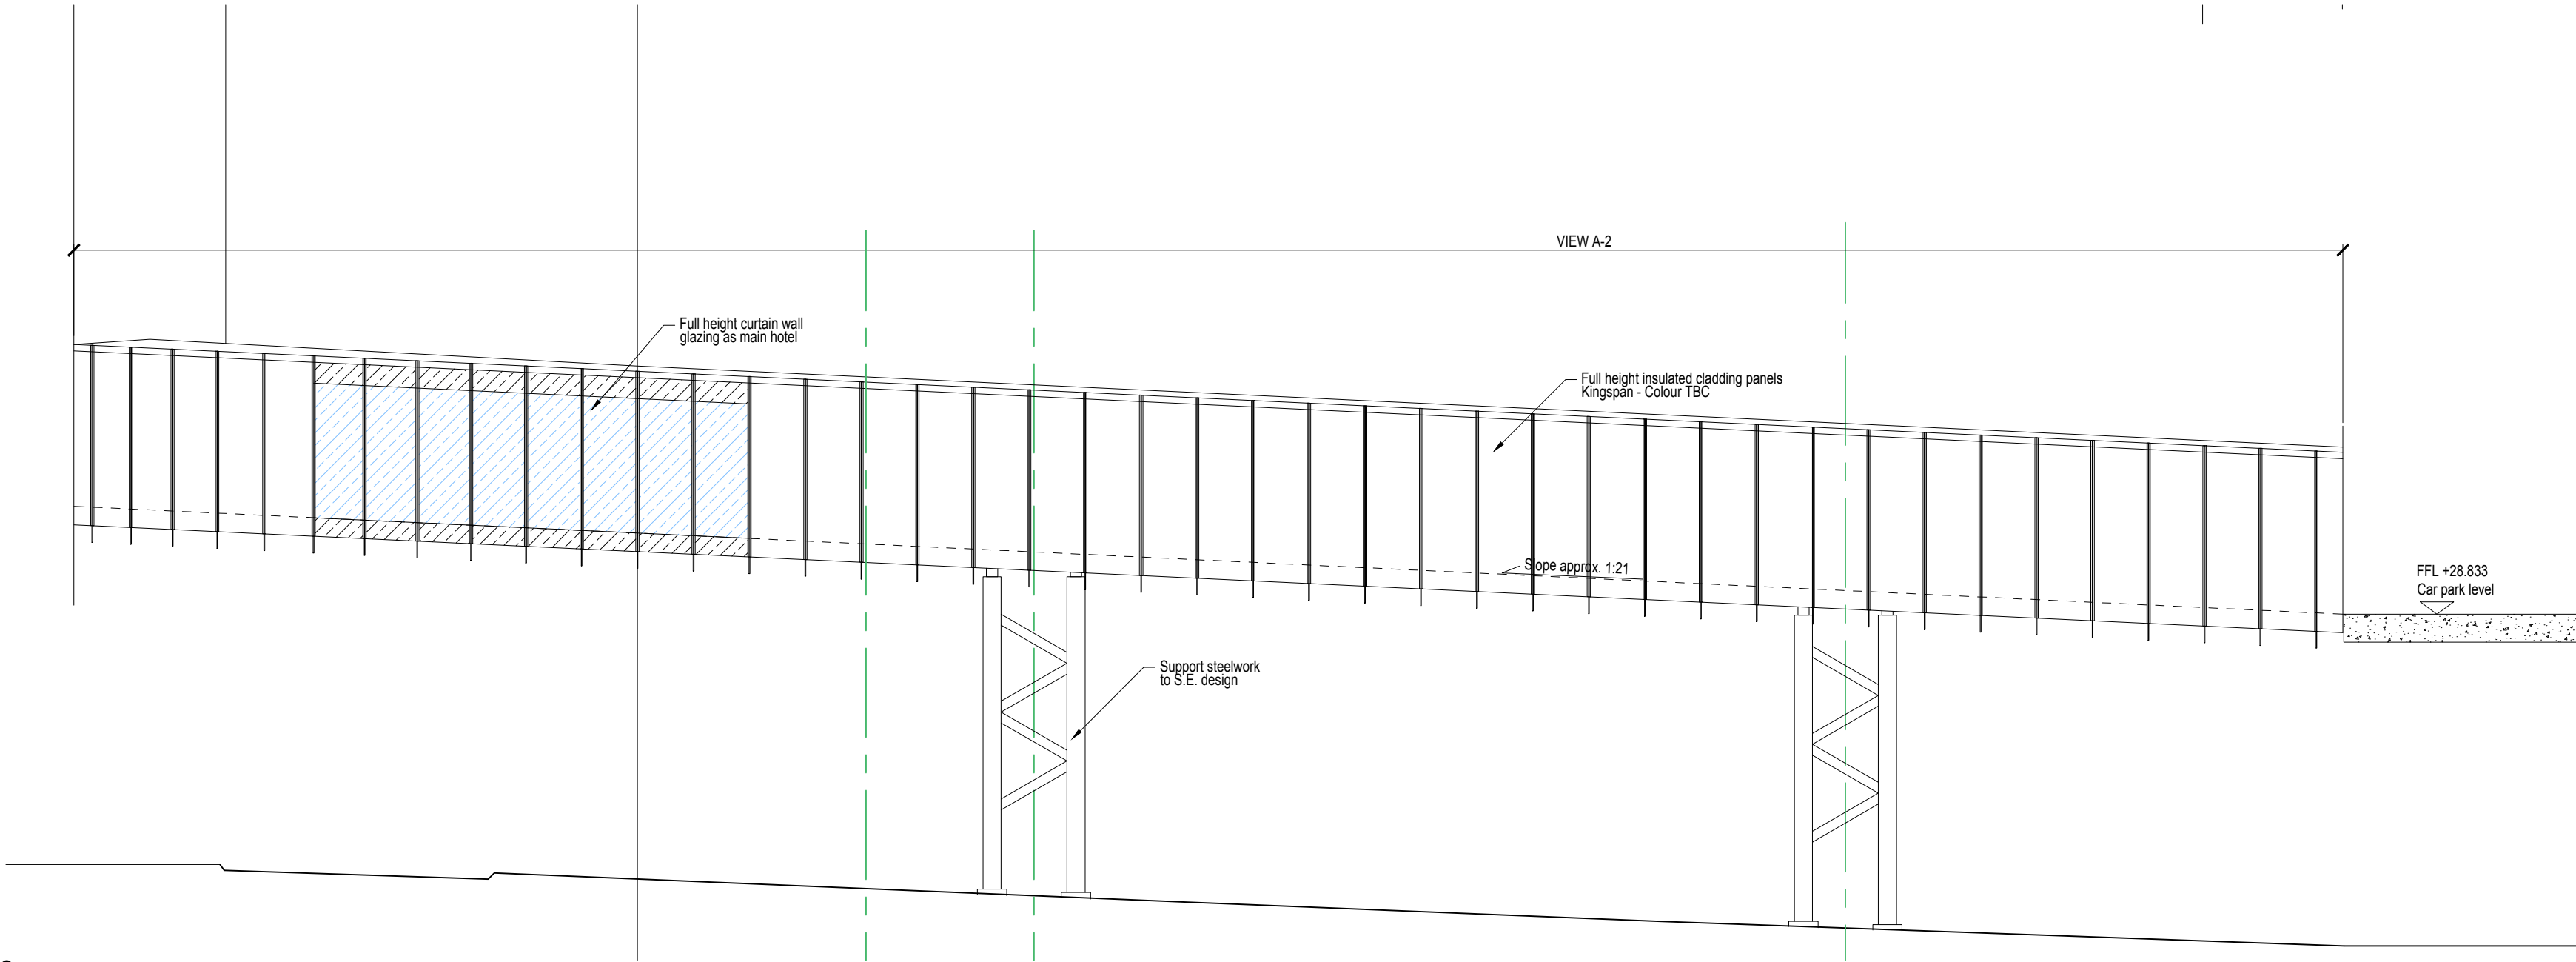


Elevation View A-2

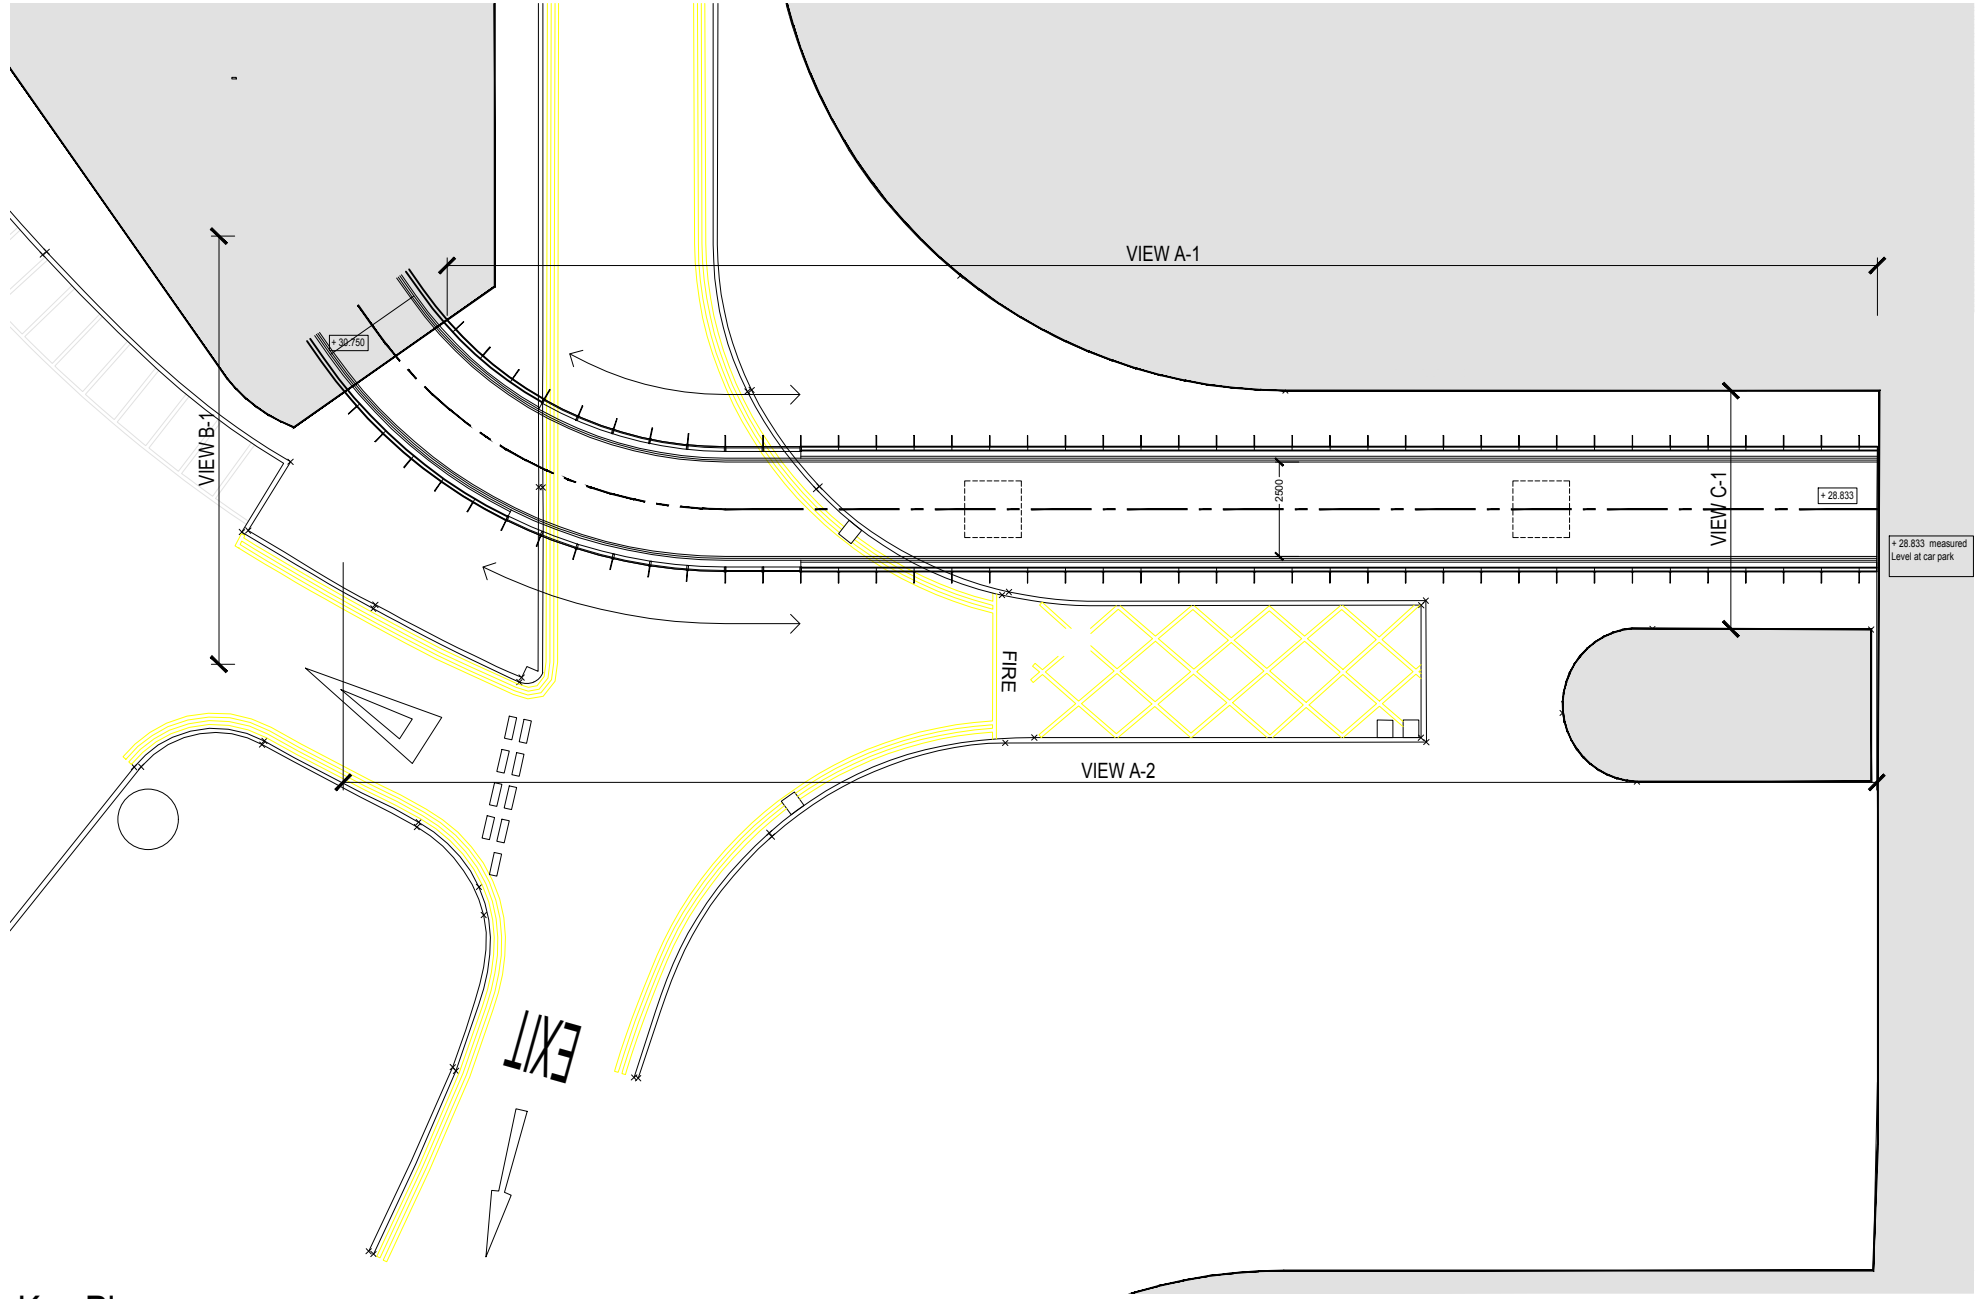

Key Plan

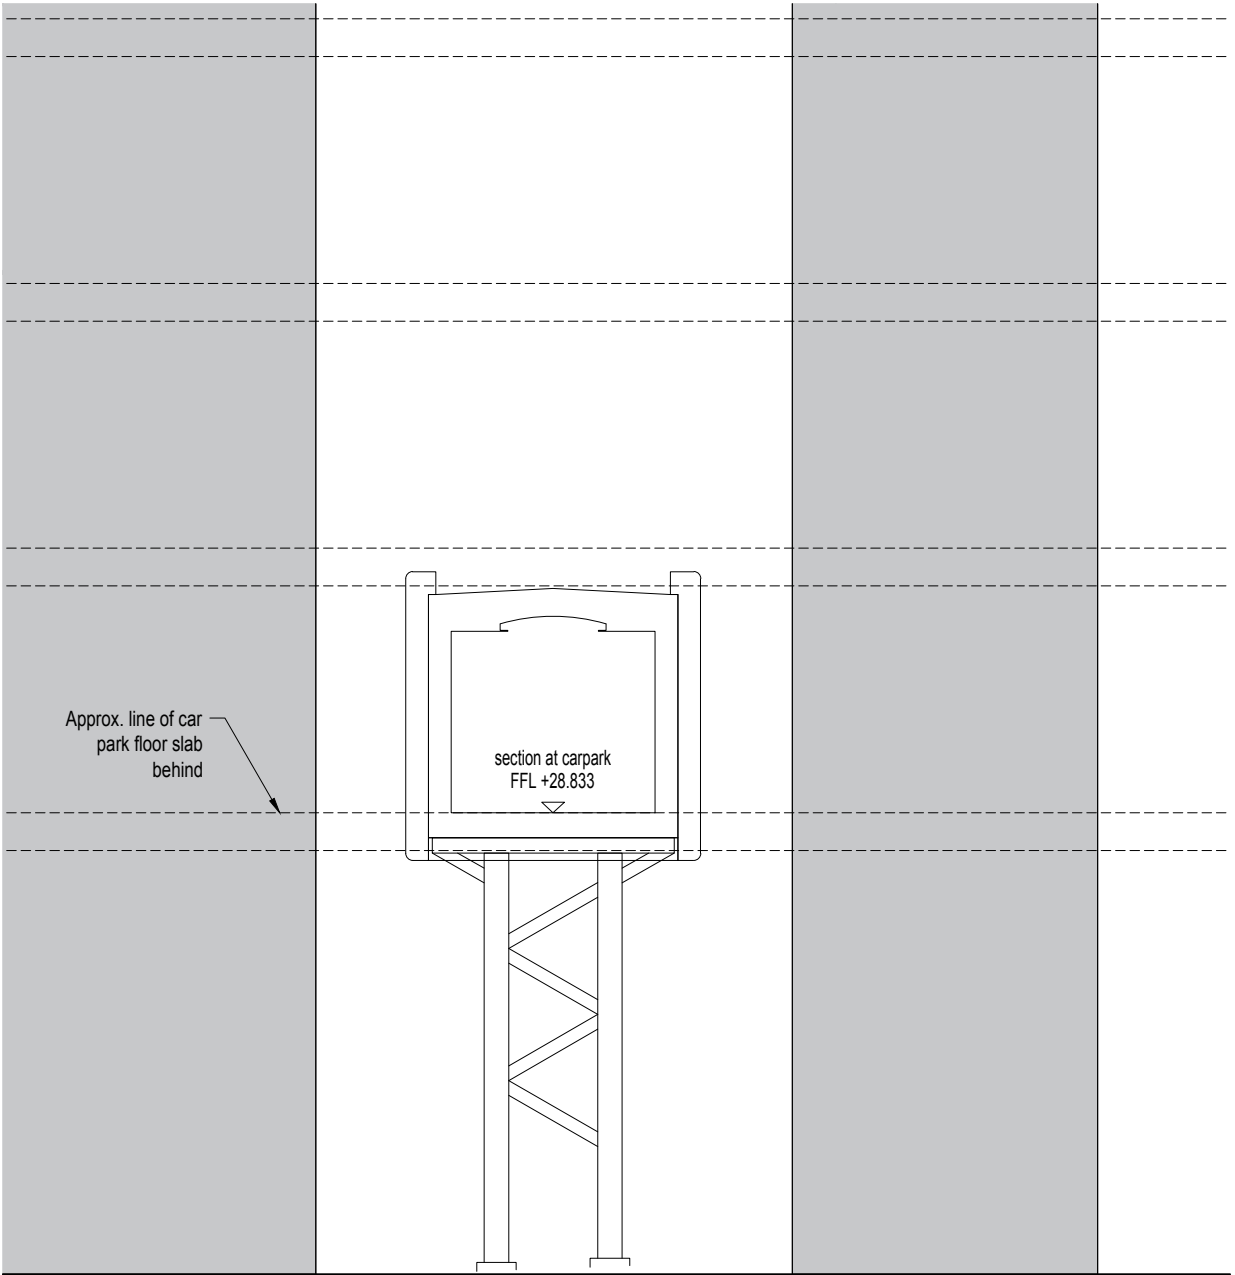

Sectional Elevation View C-1

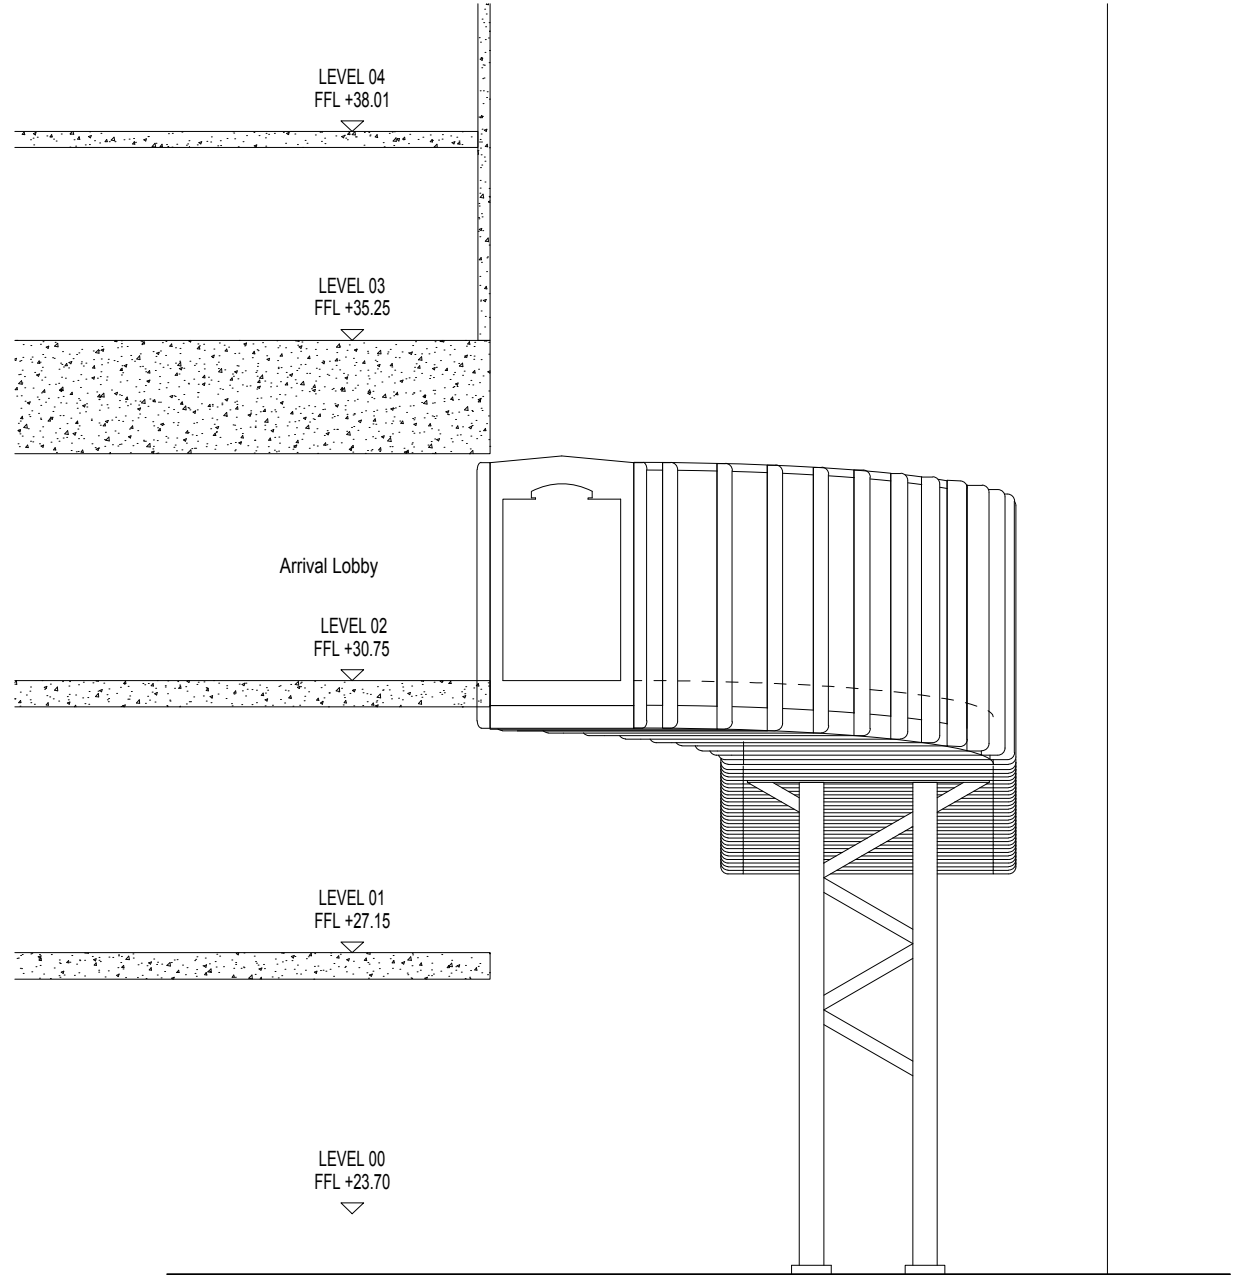

Elevation View B-1

Please do not scale from this drawing. If in doubt, ask. This drawing is the property of UNUM Partnership Ltd. and must not be reproduced, copied or disclosed in any form, other than for the purpose of this project.

Revision	Initials	Date
P1	GB	10.07.17
1. P1 issue		
P2	GB	13.07.17
1. P2 issue		
P3	EB	31.07.17
1. P3 issue - link bridge revised		

				
PRELIMINARY				
Client				
Grove Developments				
Project Title				
Proposed Hotel at T2 Heathrow				
Drawing Title				
Proposed Bridge Link Elevations				
Date	Scale	Drawn	Checked	A1
Feb 17	1:100	SLS		
Drawing No.				Rev
083-L(PL)-902				P3