Plant Schedule

Shubs

| No. | Species Name | Height | Pot Size | Specification | Density |
|---|---|---|---|---|---|
| 12 No. | Buxus sempervirens | 25-30cm | 2L | C: 4 brks: Bushy | No. |
| 4 No. | Buxus sempervirens | 60-80cm | 25L | C: Bushy Ball | Counted |
| 3 No. | Buxus sempervirens | 125-150cm | 25L | C: Bushy Cone | Counted |
| 42 No. | Ceanothus thyrsiflorus repens | 30-40cm | 3L | C: 5 brks: Bushy | 3/m² |
| 33 No. | Euonymus fortunei 'Emerald 'n' Gold' | 25-30cm | 3L | C: 7 brks: Bushy | 3/m² |
| 6 No. | Euonymus fortunei 'Emerald 'n' Gold' | 25-30cm | 3L | C: 7 brks: Bushy | No. |
| 23 No. | Hebe 'Green Globe' | 30-40cm | 3L | C: 3 brks: Bushy | 2/m² |
| 24 No. | Hebe albicans 'Red Edge' | 20-25cm | 3L | C: 5 brks: Bushy | 3/m² |
| 19 No. | Hebe rakaiensis | 20-25cm | 3L | C: 5 brks: Bushy | 3/m² |
| 3 No. | Hydrangea paniculata 'Limelight' | 40-50cm | 5L | C: 5 brks: Branched | No. |
| 9 No. | Laurus nobilis | 150-175cm | 50L | C: 3 brks: Cone Shaped | No. |
| 41 No. | Lonicera 'Loughall Green' | 30-40cm | 3L | C: 6 brks: Bushy | 3/m² |
| 24 No. | Pachysandra terminalis 'Green Carpet' | 15-20cm | 3L | C: 5 brks: Several Shoots | 5/m² |
| 42 No. | Potentilla fruticosa 'Longacre' | 30-40cm | 5L | C: 5 brks: Bushy | 3/m² |
| 32 No. | Spiraea betulifolia var. aemiliana | 30-40cm | 3L | C: 6 brks: Branched | 3/m² |
| 32 No. | Vinca minor 'Atropurpurea' | 10-15cm | 2L | C: 5 brks: Several Shoots | 10/m² |

Herbaceous

| No. | Species Name | Height | Pot Size | Specification | Density |
|---|---|---|---|---|---|
| 24 No. | Carex morrowii | | 3L | C | No. |
| 22 No. | Geranium macrorrhizum 'Spessart' | | 3L | C | 5/m² |

Grasses

| No. | Species Name | Height | Pot Size | Specification | Density |
|---|---|---|---|---|---|
| 42 No. | Stipa tenuissima | | 2L | C.V | 3/m² |
| 16 No. | Stipa tenuissima | | 2L | C.V | No. |

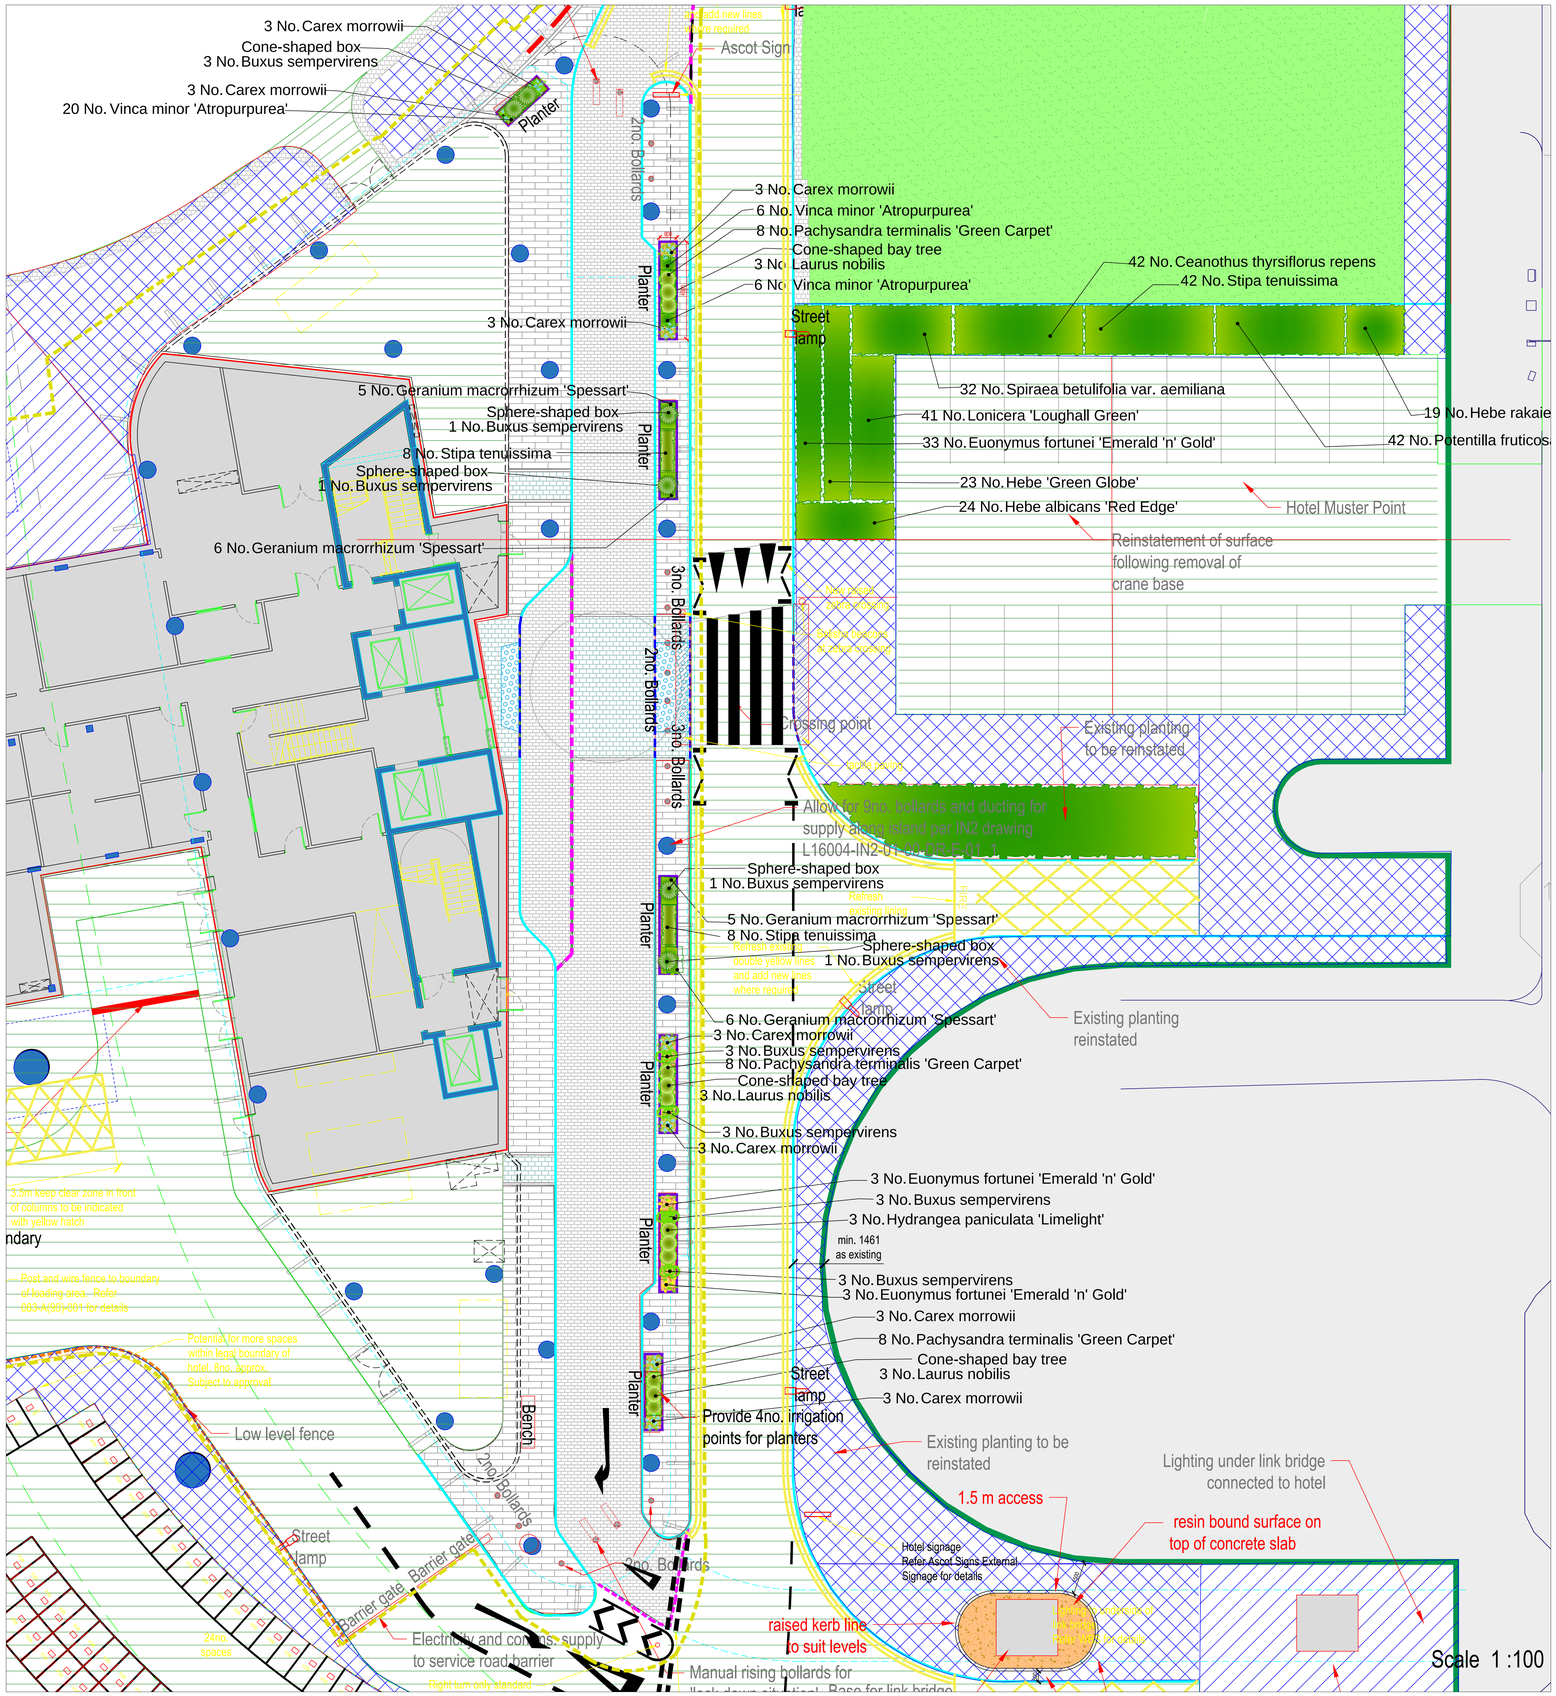


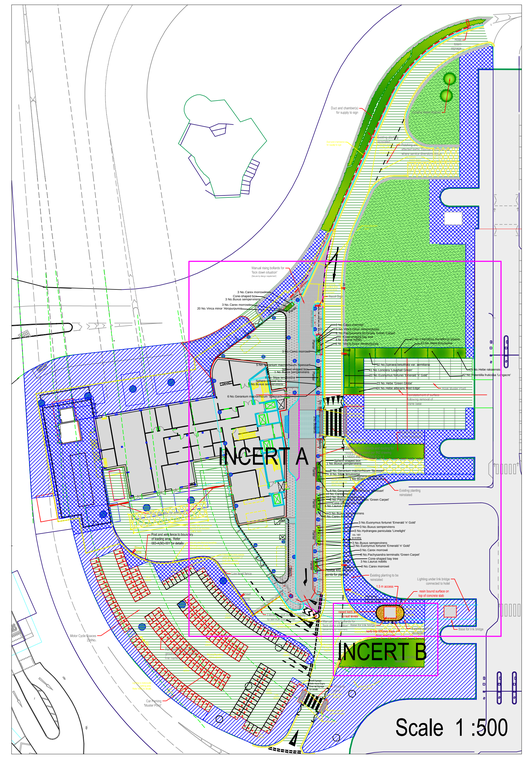


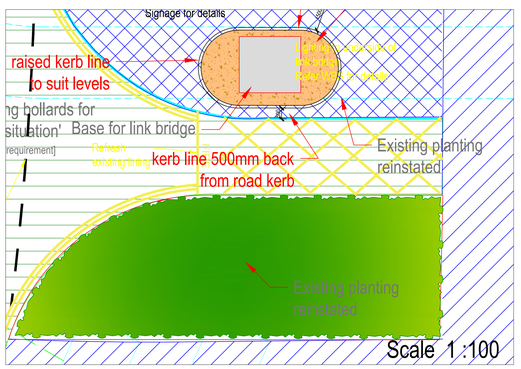


INCERT B

| Revison | Description | Date |
|---|---|---|
| | | |

drawing status: PRELIMINARY ○ | FOR TENDER ○ | FOR CONSTRUCTION ○ | AS BUILT ○


DAVID CLARKE LANDSCAPE ARCHITECT

David Clarke
LANDSCAPE ARCHITECT

645 Shore Road, Whiteabbey Village, Newtownabbey, Co.Antrim, BT37 0ST
Tel: 028 90 86 7337 Fax: 028 90 851771
Email david@david-clarke.net


Client: Grove

Job: T2 Hotel

Title: PLANTING PLAN

Proj No: 0586 Dwg No: 3

Scale: 1:100, 1:500 Date:09 July 18

Drawn By: cs Chk By: dc