Please do not scale from this drawing. If in doubt, ask. This drawing is the property of UMUM Partnership Ltd. and must not be reproduced, copied or disclosed in any form, other than for the purpose of this project.

Revision	Initials	Date
1st	CC	17.01.17
1. First Issue		
A	AK	10.03.17
1. Proposed levels indicated.		
2. Proposed building footprint details added		
B	EB	14.03.17
1. Hoarding line amended		
P1	EB	16.03.17
1. Hoarding line further amended		
P4	EB	12.04.17
1. Proposed Road layout updated		
P5	GB	12.04.18
1. Revised to current plans		

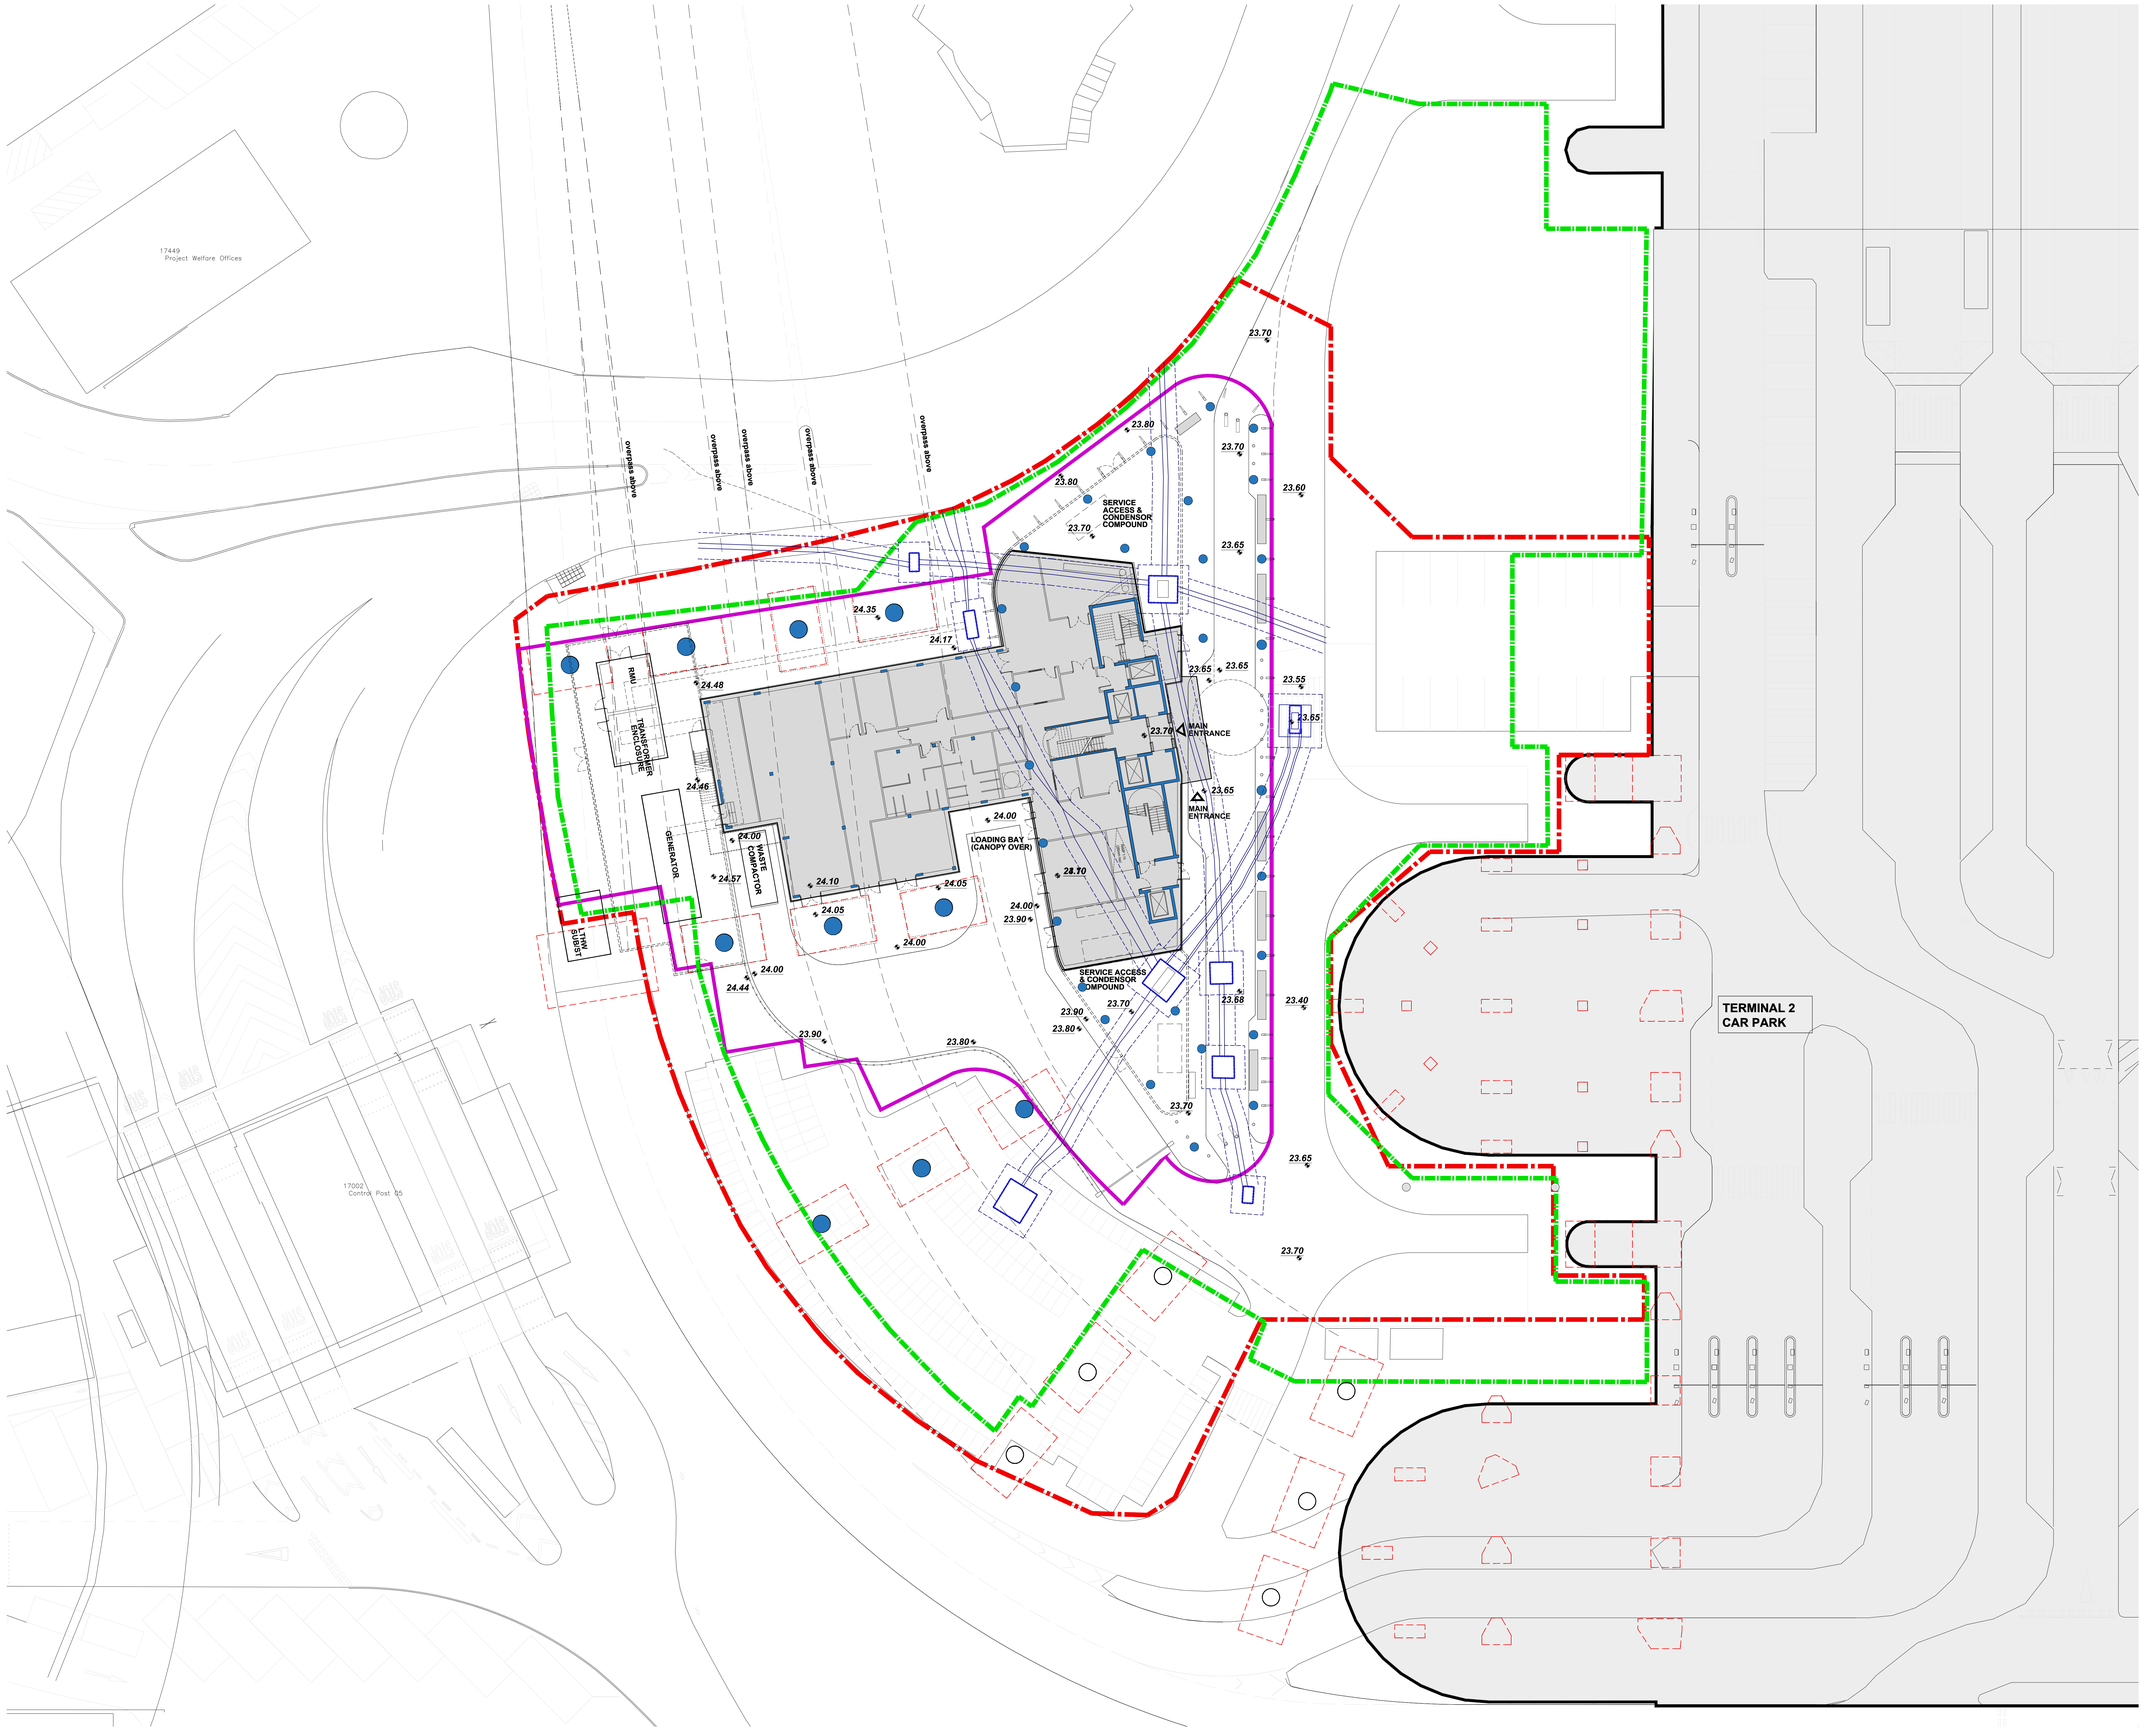

NB: Existing Site details are based on combined information from survey drawings by Cat Surveys Group Ltd. drawing 'GDL15193-UUD-R0', 10000-xx-m3-911-000001 (Buried Services Survey) and HAL Survey Drawing 'Heathrow_combined_utilites'

KEY:

- Line denotes location of proposed hoarding
- Boundary as per approved Planning drawing by RTKL: A-1001
- Hotel Demise Boundary
- Existing Foundations (partial extract)
- HV cable ducts and inspection chambers
- 23.70 Levels as proposed

metres
0 1 2 3 4 5 10

N

4 Newton Place
Glasgow. G3 7PR t. 0141 353 2745
UMUM PARTNERSHIP
CHARTERED ARCHITECTS

PRELIMINARY

Client
Grove Developments

Project Title
Proposed Hotel at
T2 Heathrow

Drawing Title
Proposed Site Plan

Date	Scale	Drawn	Checked	
Mar 17	1:200	AK		A0

Drawing No. 083-L(20) 202 Rev P5