

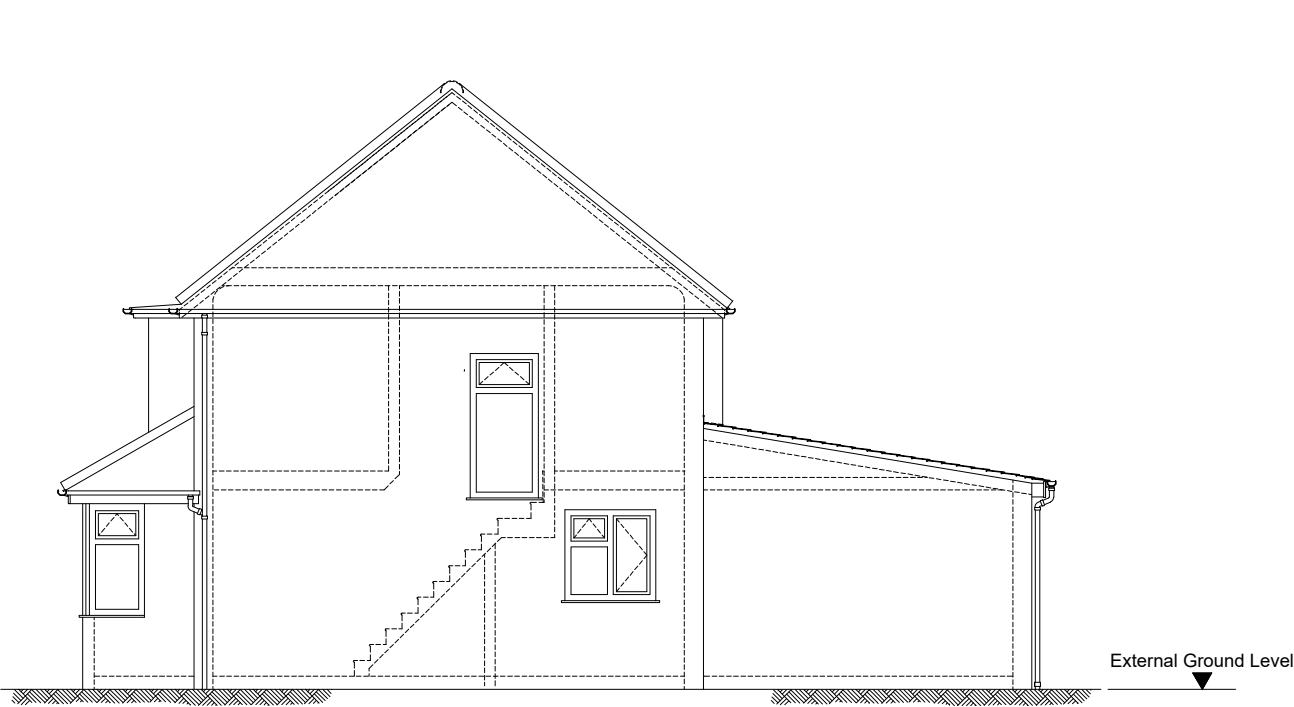



1. For the Construction notes refer to drawing 21/1/L02

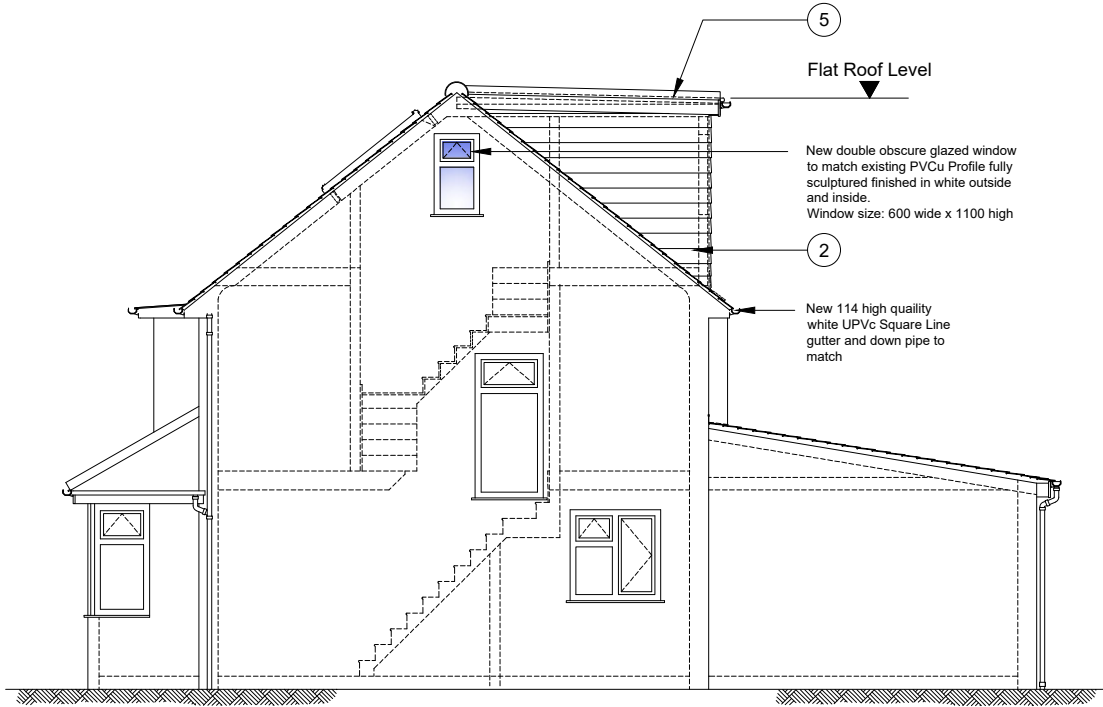



Existing Side Elevation (C-C)

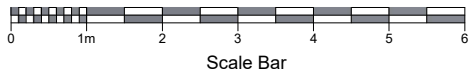

Proposed Side Elevation (C-C)

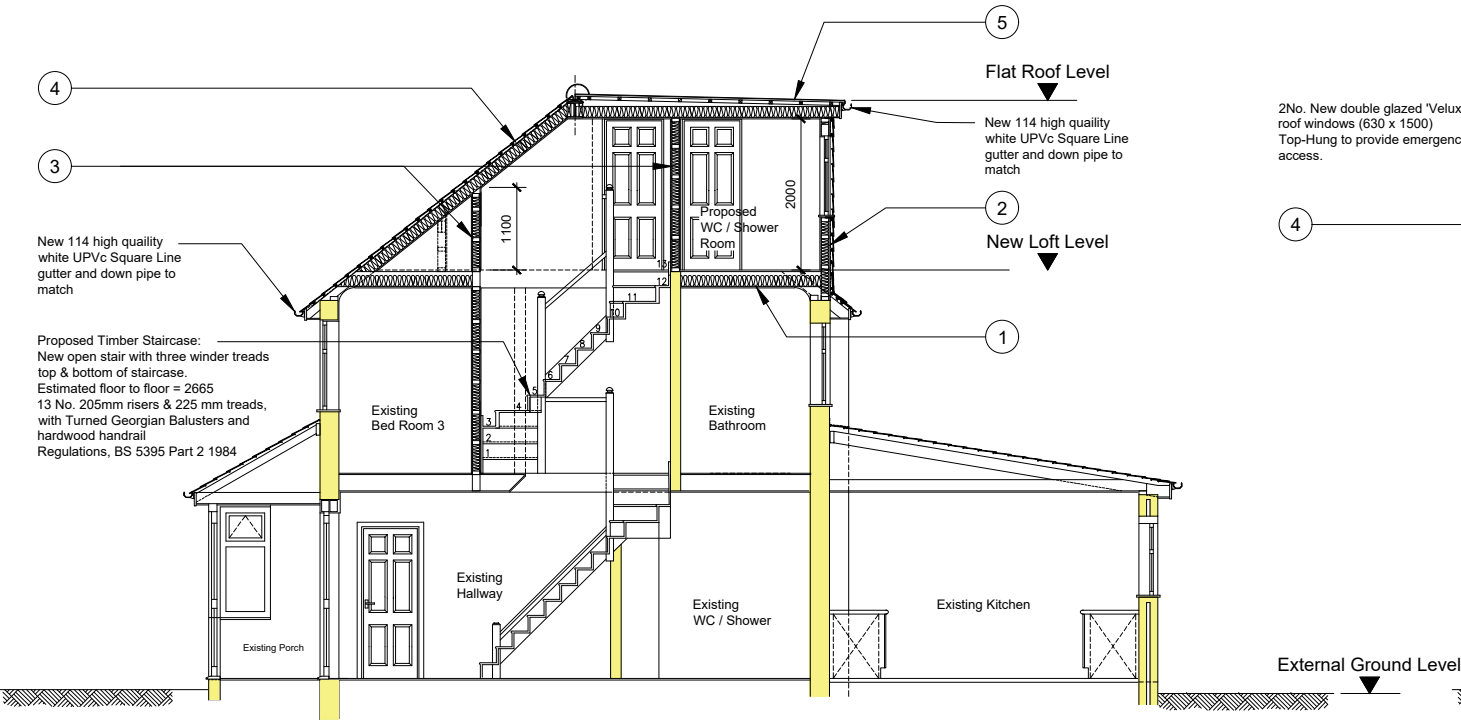

Proposed Cross Section (D-D)

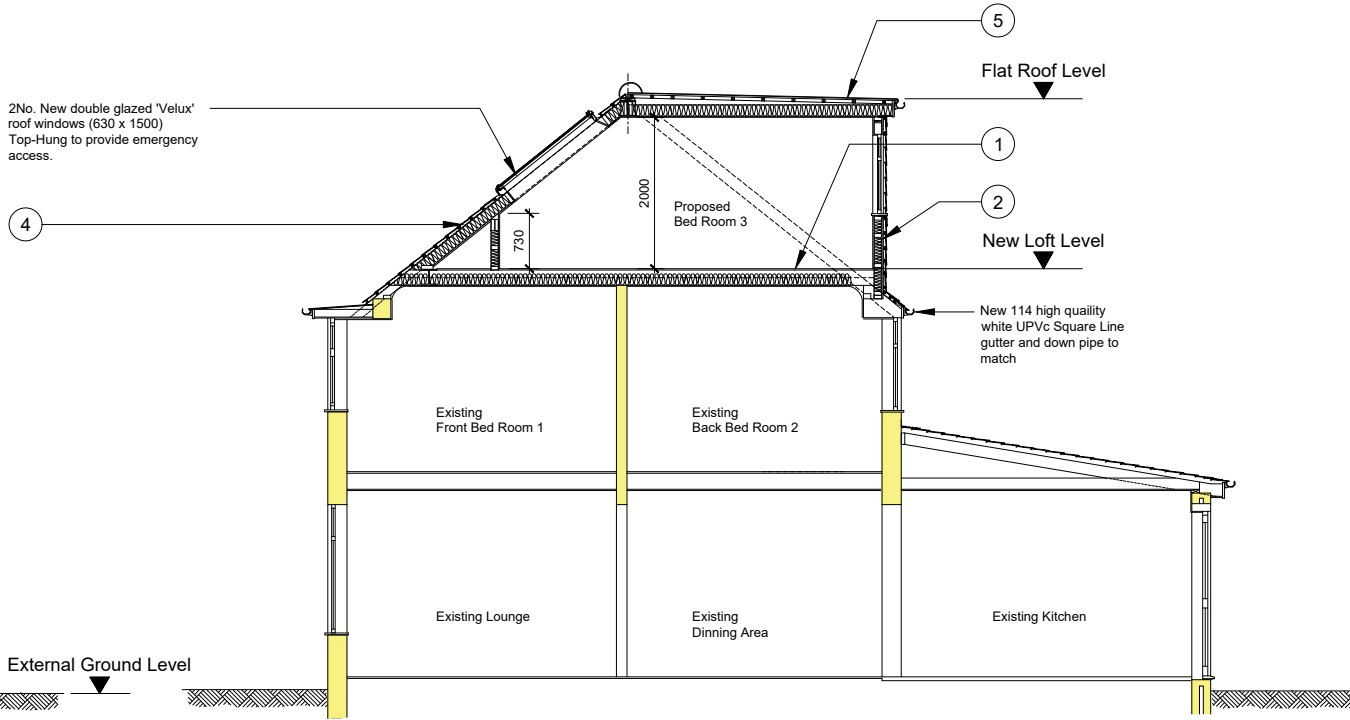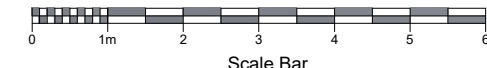

Proposed Cross Section (E-E)

B	26/02/21	TSK	Amended to suit the council's comments
A	29/03/21	TSK	Planning application
Mark	Date	By	Rev.
Job Title			
Vikram Sandhu 7 Phelps Way Hayes, Middlesex UB3 4LH			
Drawing Title			
Proposed: Side Elevation & Typical Cross Sections			
Scales 1:50 @ A1, 1:100 @ A3, U.N.O			
Dwn.	Date	Chd.	Passed
TSK	29.03.21		
Job No.		Drawing No.	Rev.
21/1		L03	B