

NOTES

CONTRACTORS MUST VERIFY ALL DIMENSIONS ON SITE BEFORE COMMENCING ANY WORK. ON-SITE DRAWINGS DO NOT SCALE FROM THIS DRAWING

RS ATPA COPYRIGHT

- Notes:
1. All dimensions to be verified on site and any discrepancy reported to the client
 2. This drawing to be read in conjunction with all relevant drawings

owners to serve party wall act notice on owners of adjacent property and obtain written agreement, prior to commencement of any works


client/builder to obtain all planning permission approvals from the relevant authority, commencement of building works prior to the planning & building control approvals is to client/builders own risk

roof lights:
final size and position of roof lights to clients requirements

all rainwater gutters, down pipes locations to be confirmed by architect & not to encroach neighbors property

client/builder to liaise with local water board for any new works on or within the public sewer or drain runs and obtain approval from the local authority prior to commencement of any works

REV	A	Planning Issue	27.03.19 RS
AMENDMENT		DATE	CHD

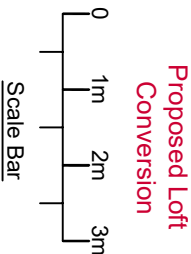

CLIENT
Jacqueline Parlane


PROJECT
13 Precinct Road
Hayes - Middlesex
UB3 3AG

DRAWING TITLE
Proposed Loft Conversion
Existing Floor Layouts
Sheet 1

SCALE	DRAWN BY	CHECKED	DATE
1:50 @ A1	RS	RS	27.03.19
1:100 @ A3			

DRAWING STATUS
Planning Issue

DRAWING NUMBER	2019 - 19 - 01	REVISION	A
----------------	----------------	----------	---

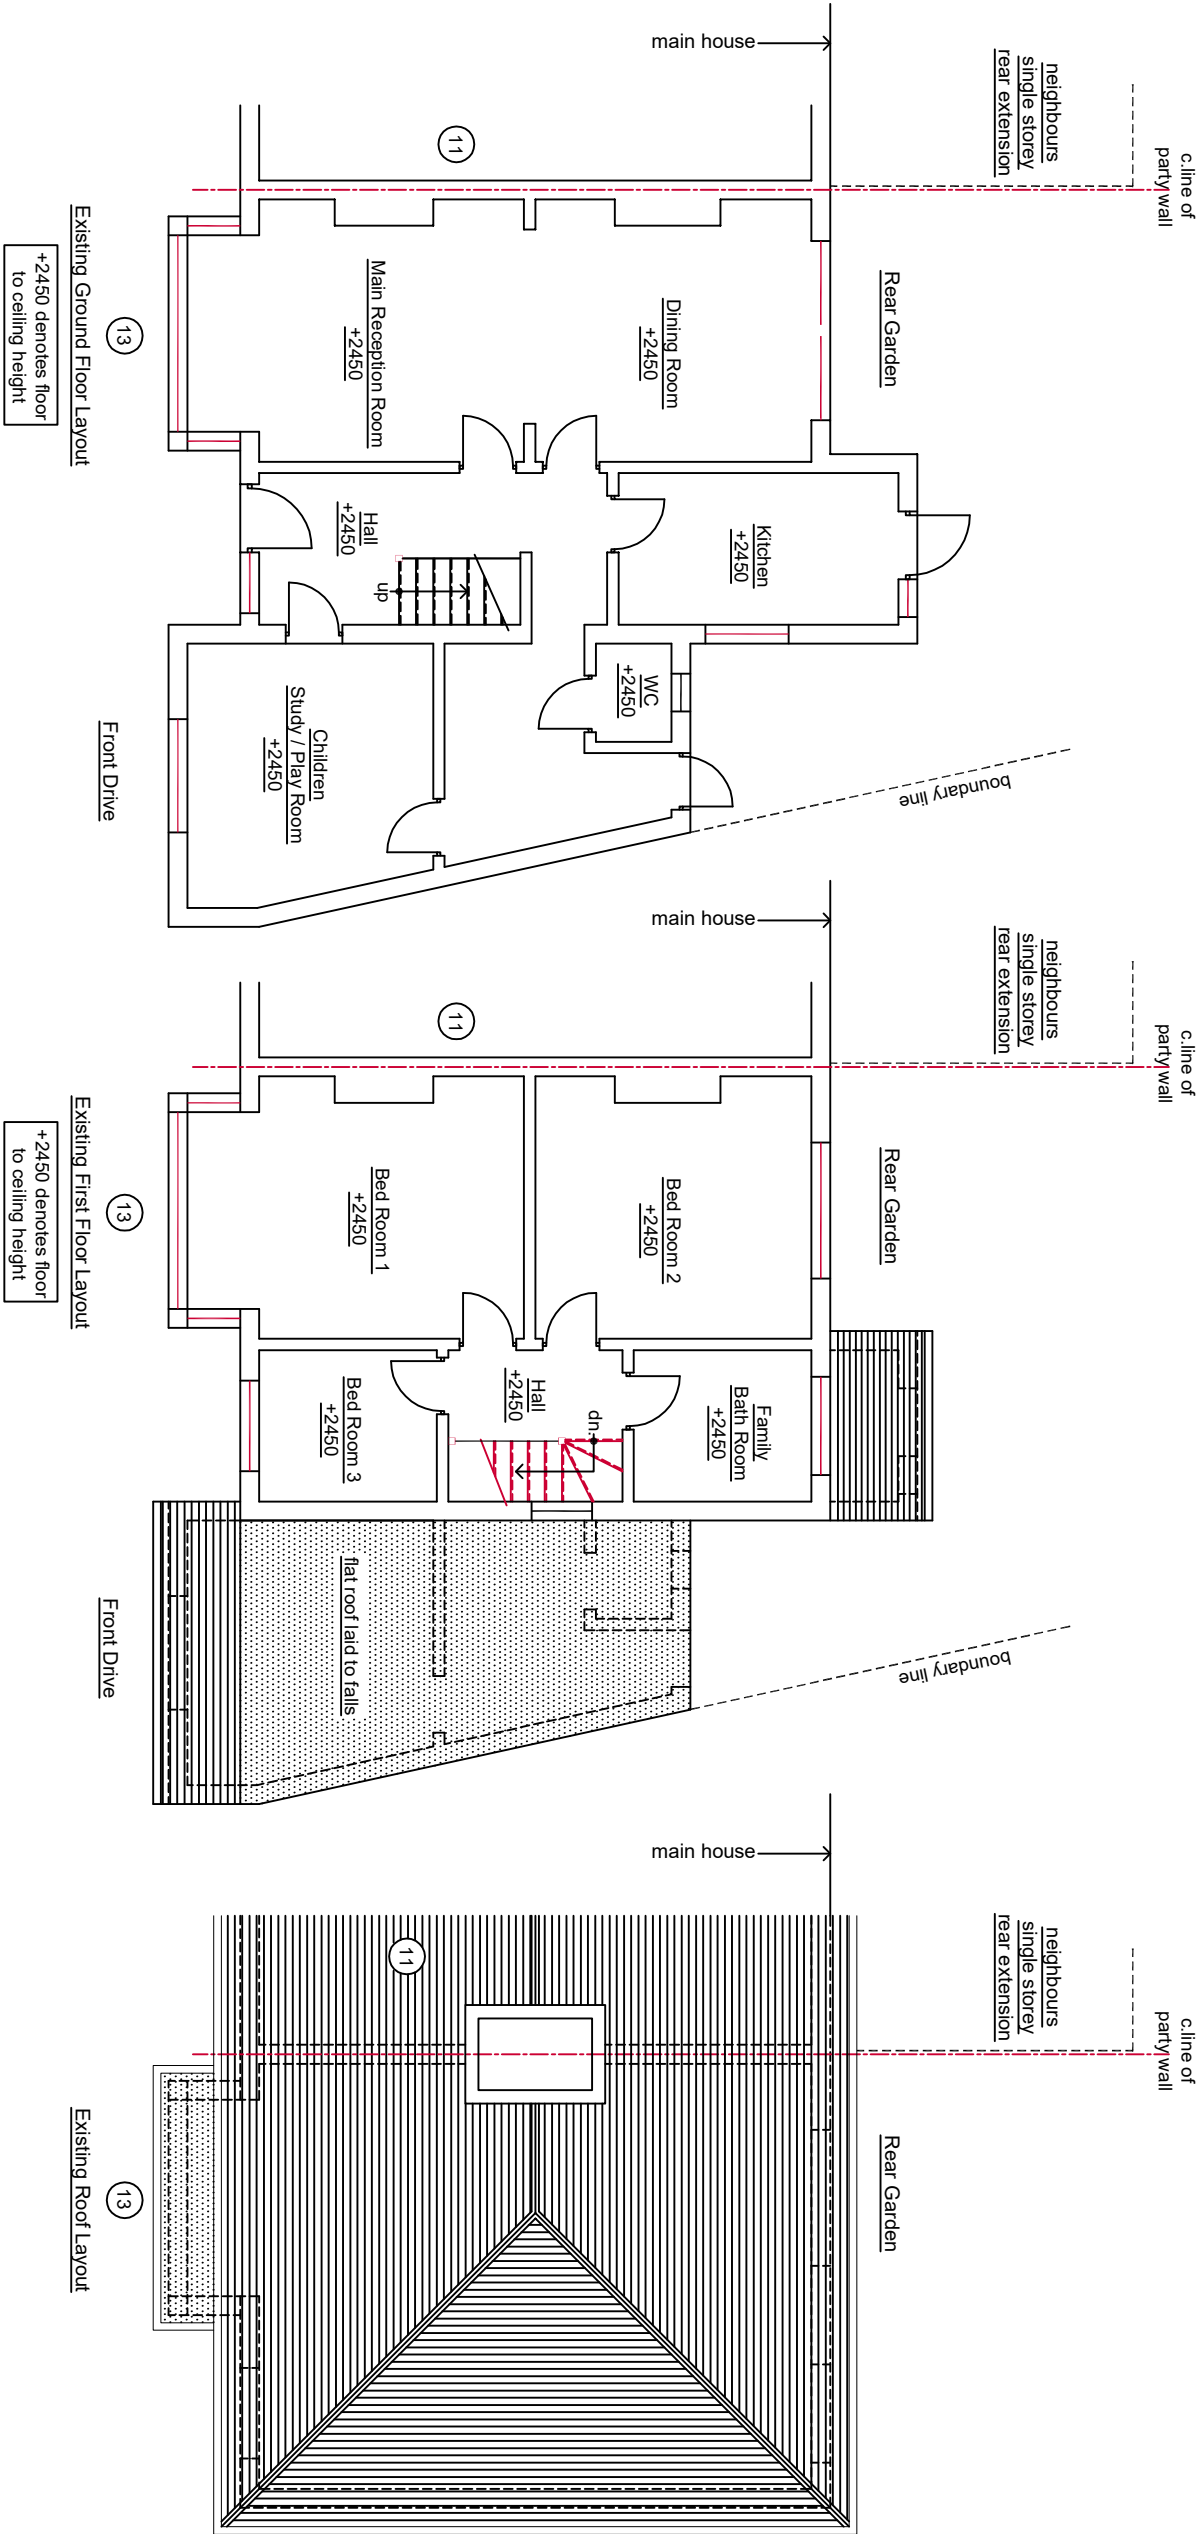

Existing Ground Floor Layout

+2450 denotes floor to ceiling height

Existing First Floor Layout

+2450 denotes floor to ceiling height

Existing Roof Layout