




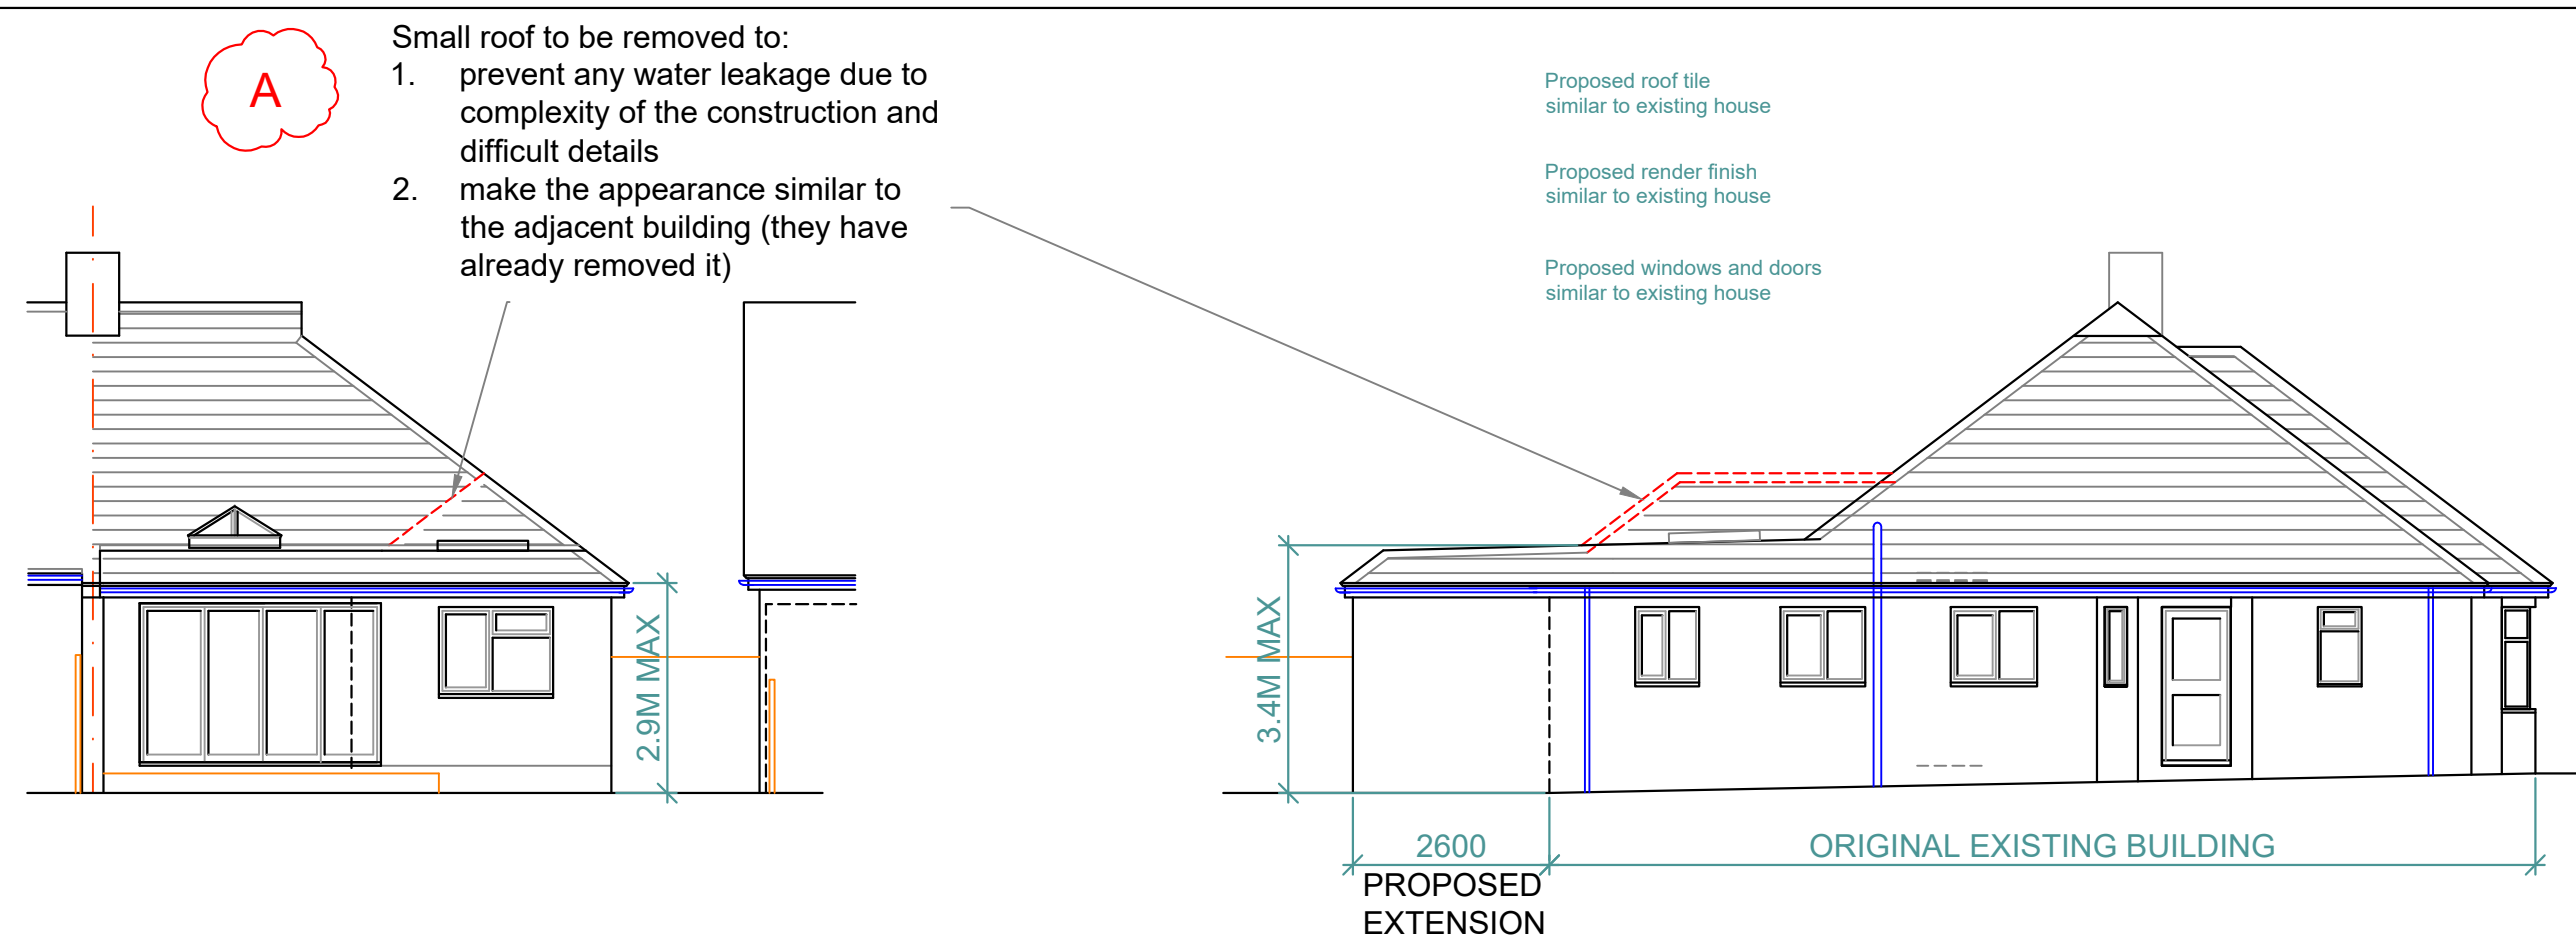


SIDE ELEVATION

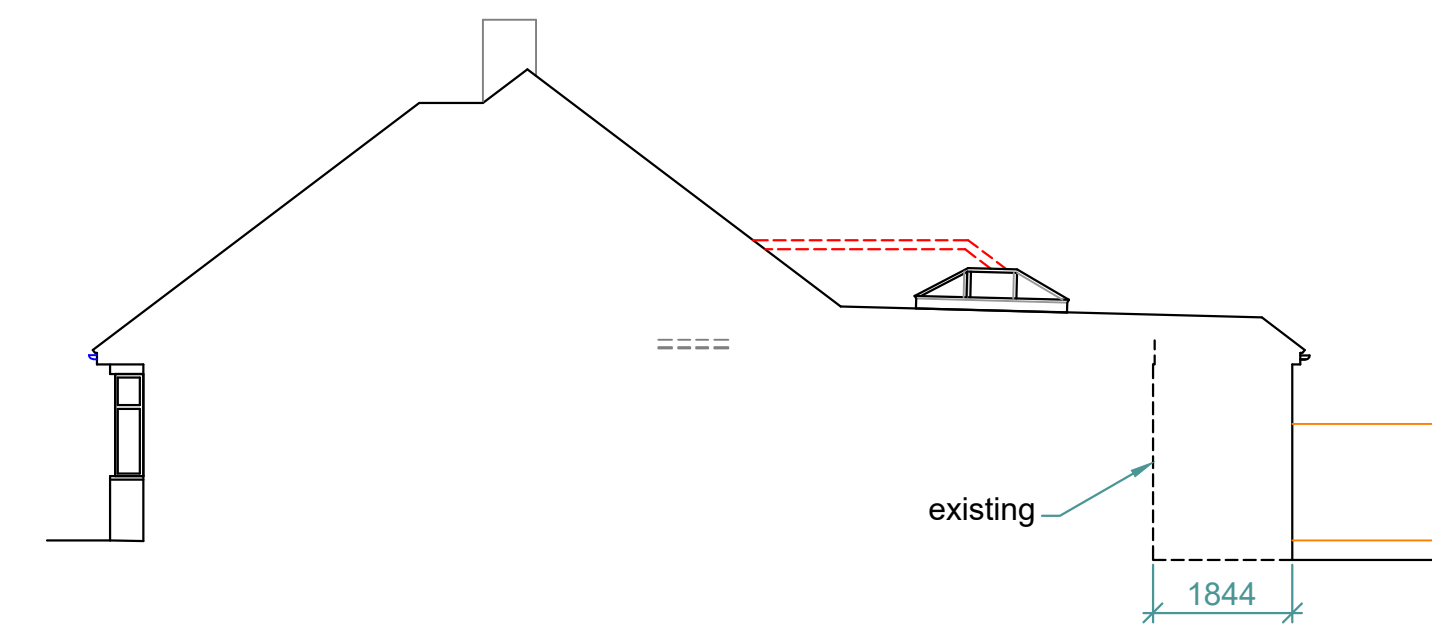


PARTY SIDE ELEVATION

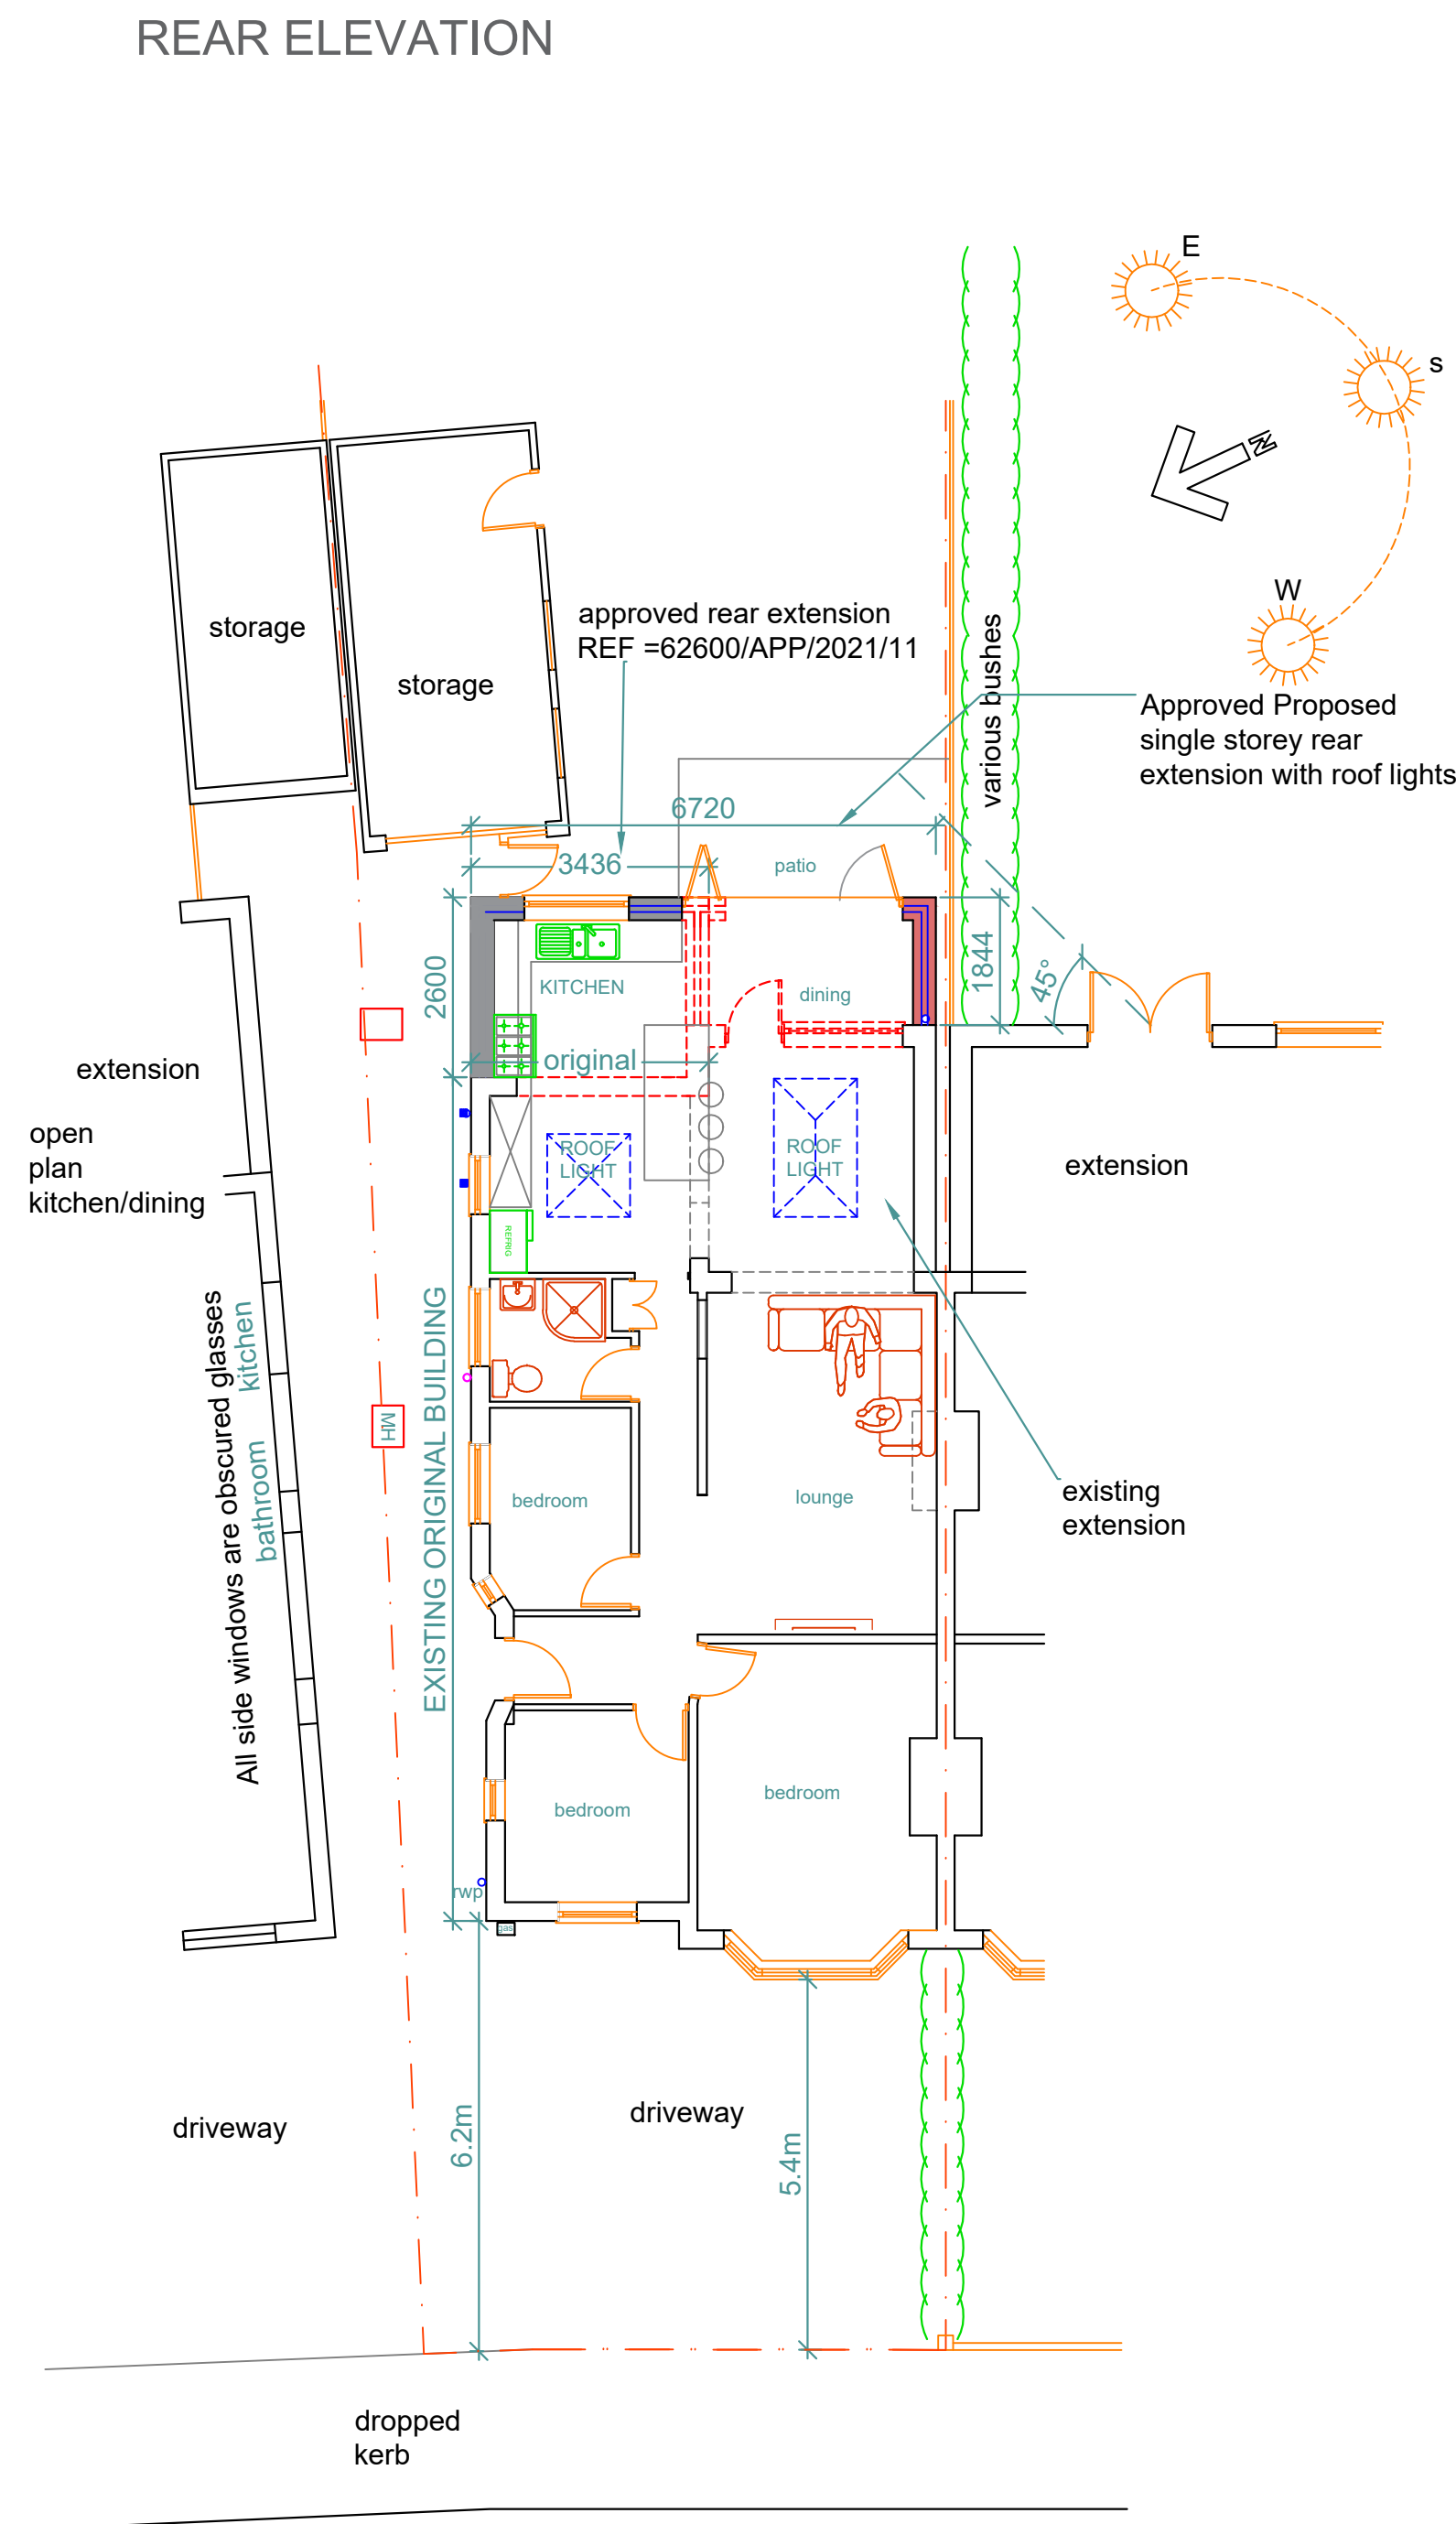

GROUND FLOOR LAYOUT

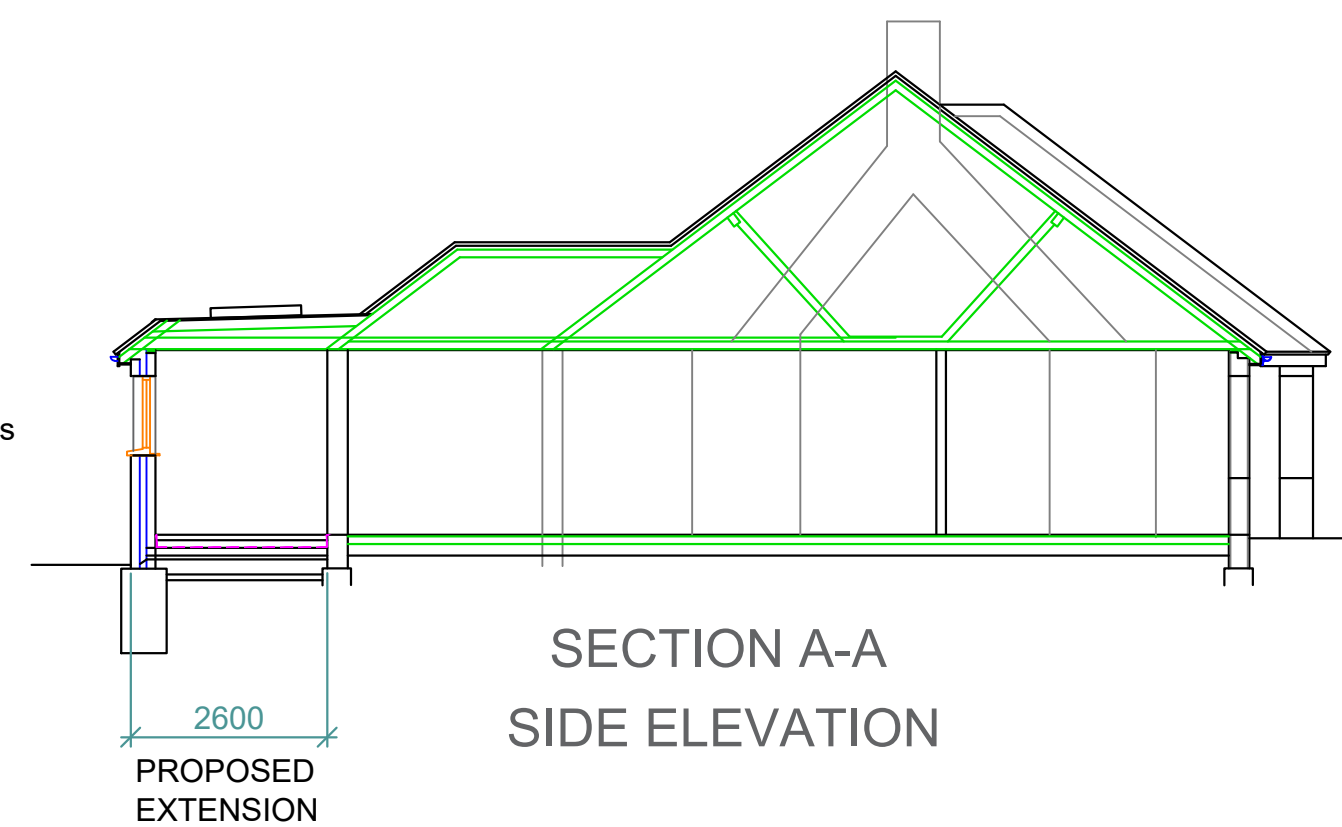

SECTION A-A
SIDE ELEVATION

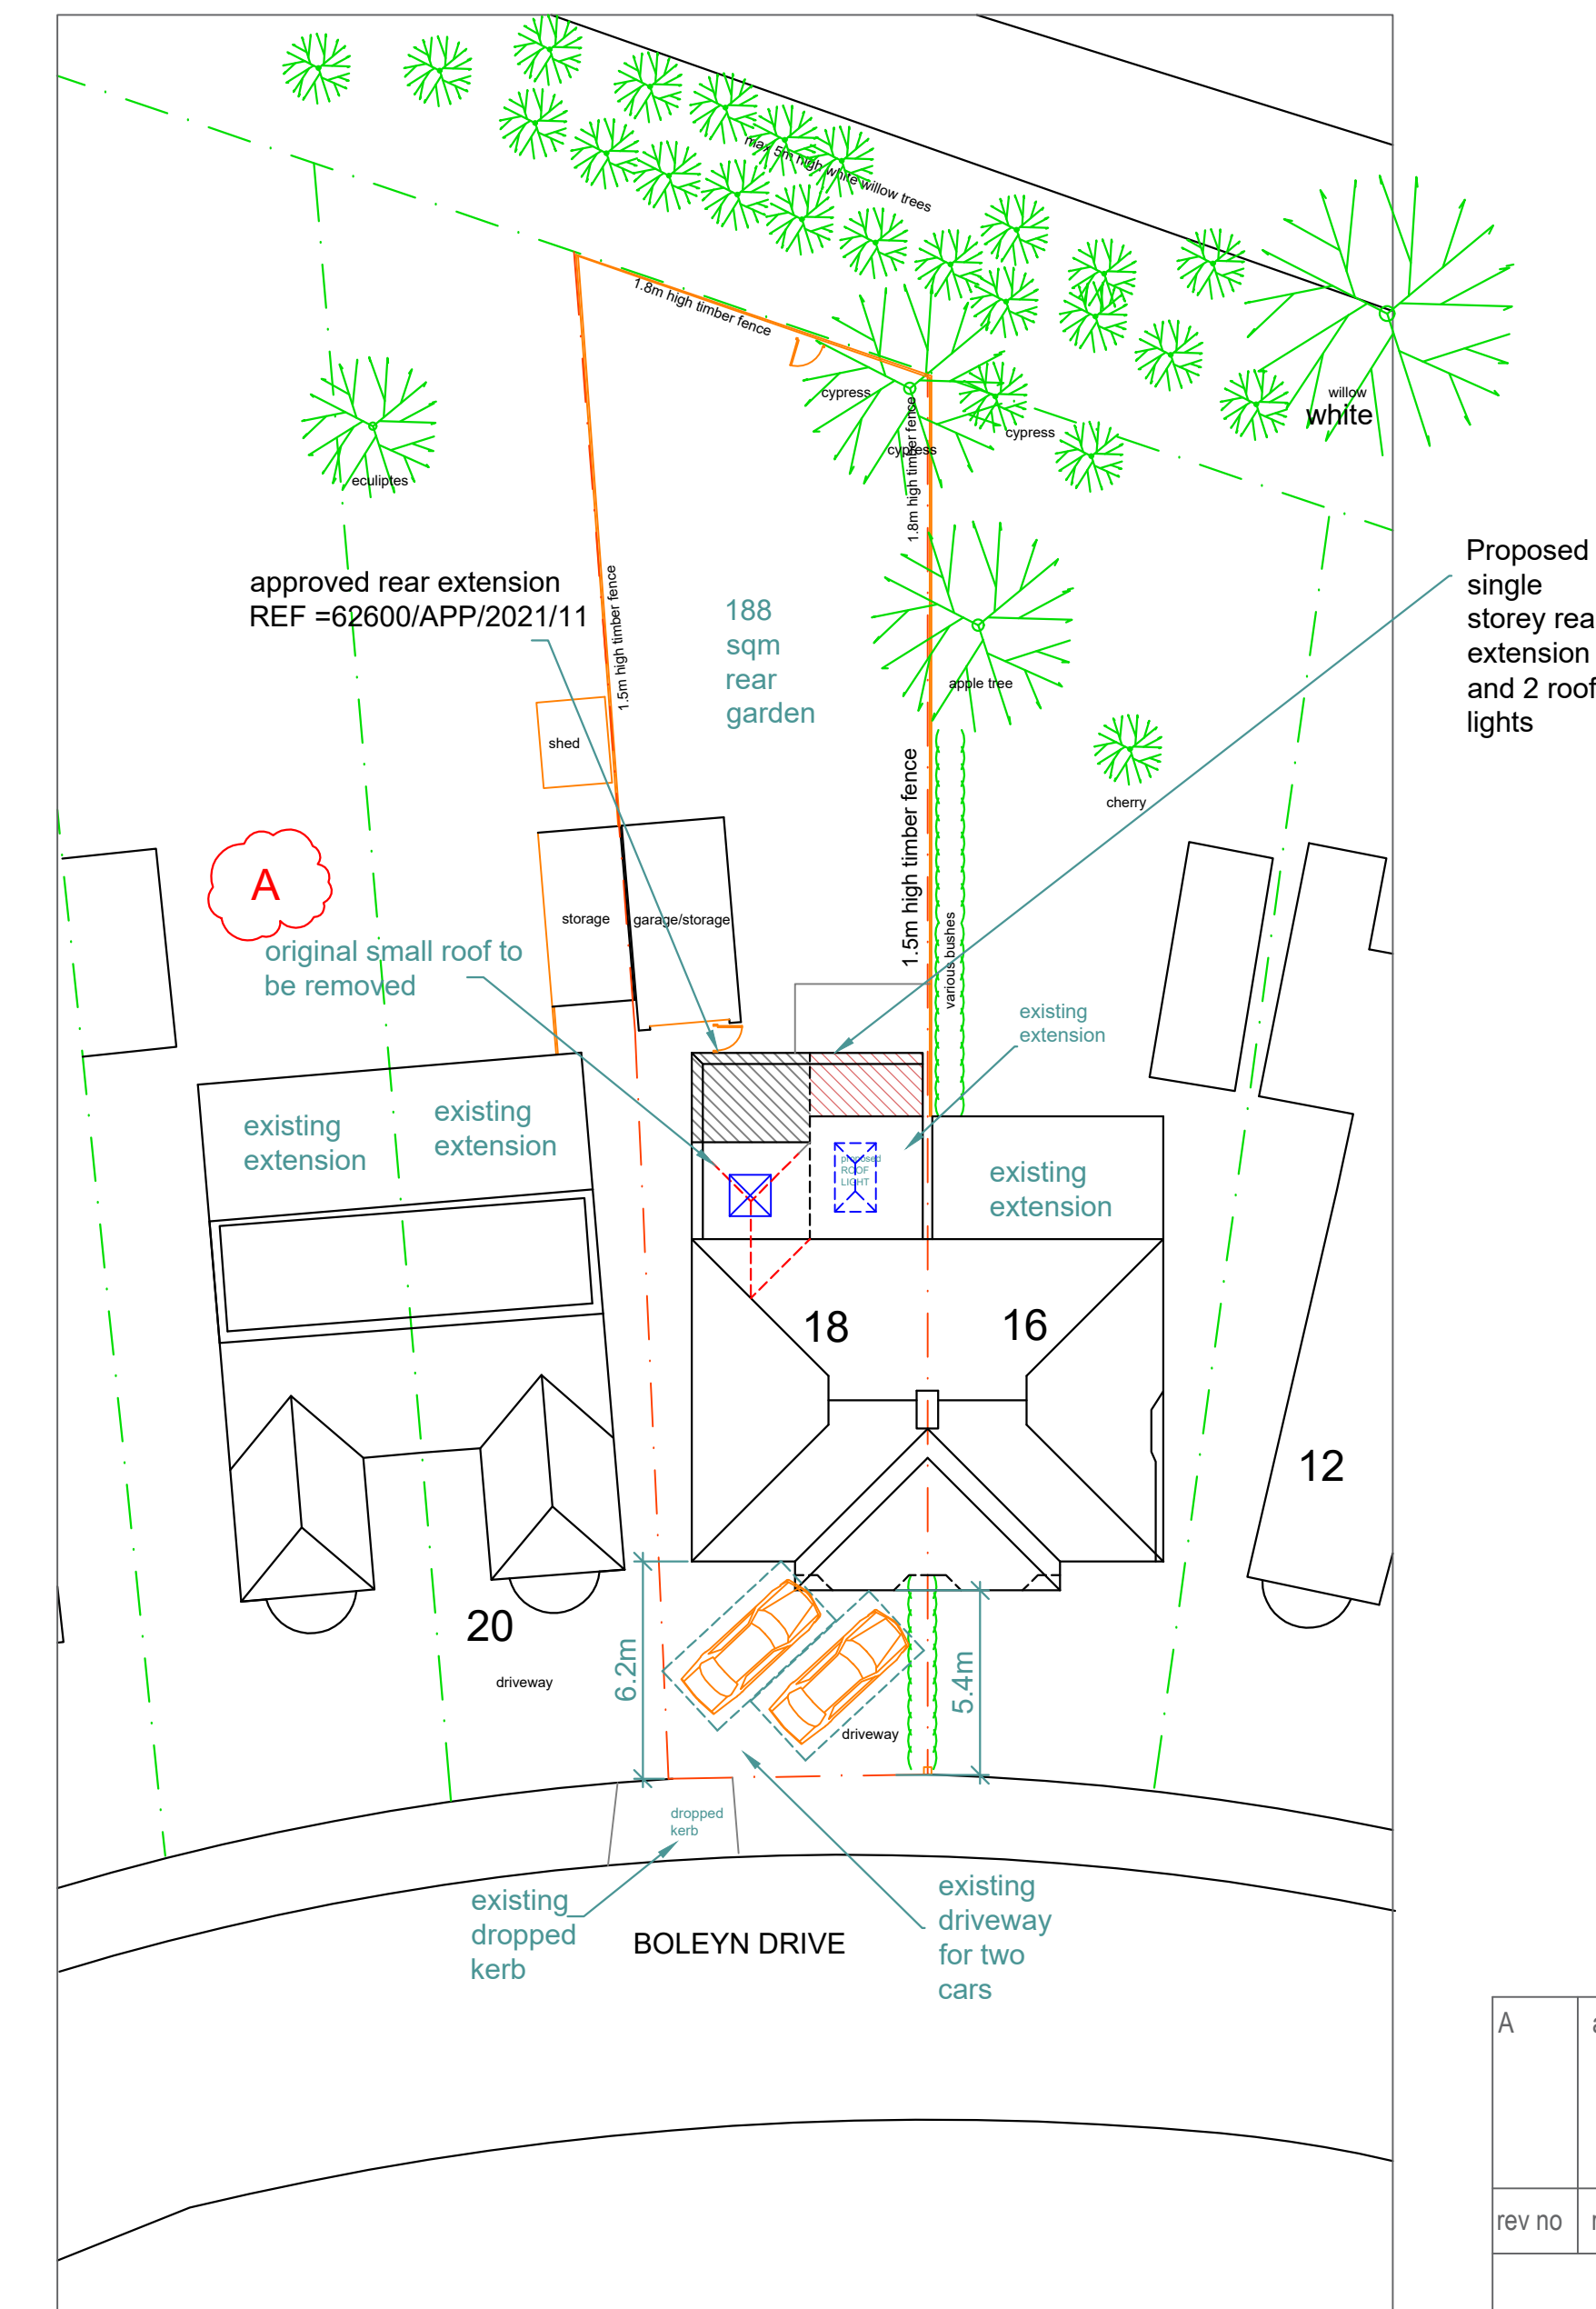

BLOCK PLAN
SCALE:1-200

1. Do not scale from this drawing.
2. All dimensions to be checked on site before ordering materials or commencing work.
3. In the event of discrepancies in drawings, calculations or details refer to AVA Home Design Ltd for clarification: Unilateral decisions by contractors will not be accepted.
4. For any information not covered by this drawings refer to AVA Home Design Ltd for clarification: Unilateral decisions by contractors will not be accepted.
5. The contractor must ensure that work is being carried out to the latest revisions of all the working drawings.
6. The contractors are responsible to report to the Local Authority before work commences on site, and at all prescribed stages of work. All to the District Surveyor satisfaction.
7. If work commences on site before full plans approval has been given, AVA Home Design Ltd accept no responsibility for additional work or materials that the District Surveyor may require.
8. This drawing and all copies produced there from shall remain the copyright and property of AVA Home Design Ltd. It may be used by the contractor for AVA Home Design Ltd. All copies must be returned to AVA Home Design Ltd if demanded.

By signing this drawing the user agrees that he or her employer signify their agreement of the above terms and conditions.

A	apr 2021	original small roof on the rear removed bifold door revised roof light in the kitchen repositioned
rev no	rev date	info
18 BOLEYN DRIVE RUISLIP HA4 9QN		
PROPOSED LAYOUT SINGLE STOREY REAR EXTENSION A520-P-04-A 1:100(A1)		
Drawn by: SK		Date of issue: Feb 2021
AVA home design 07939592128 sevda@avahomedesign.co.uk		