


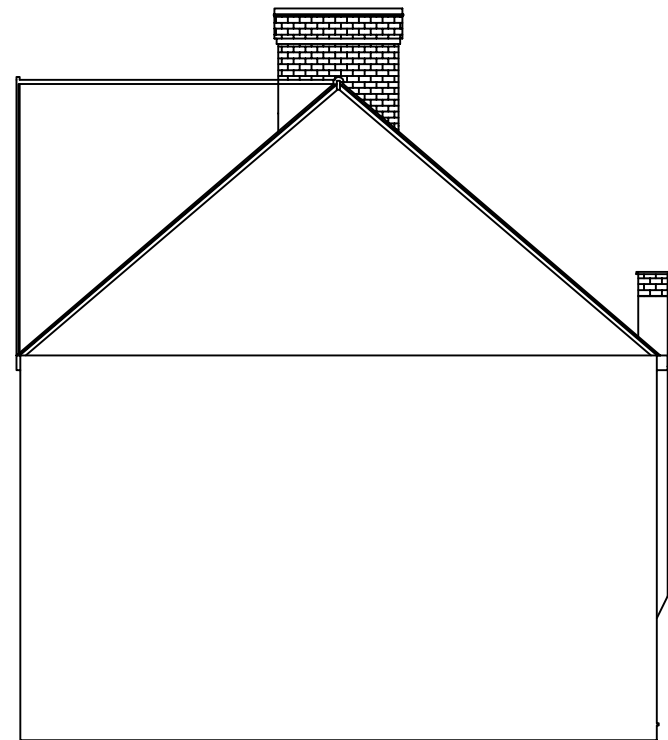


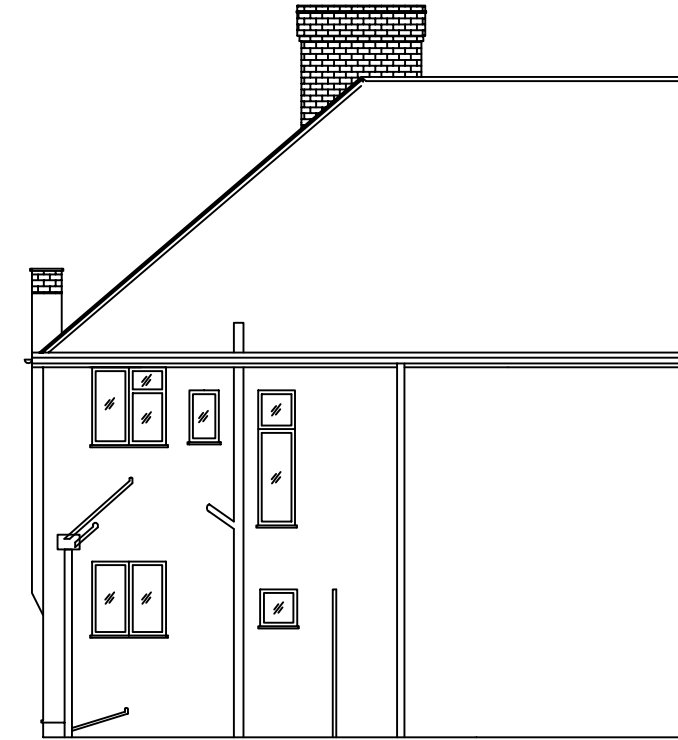

South                      RHS Elevation Existing                      North

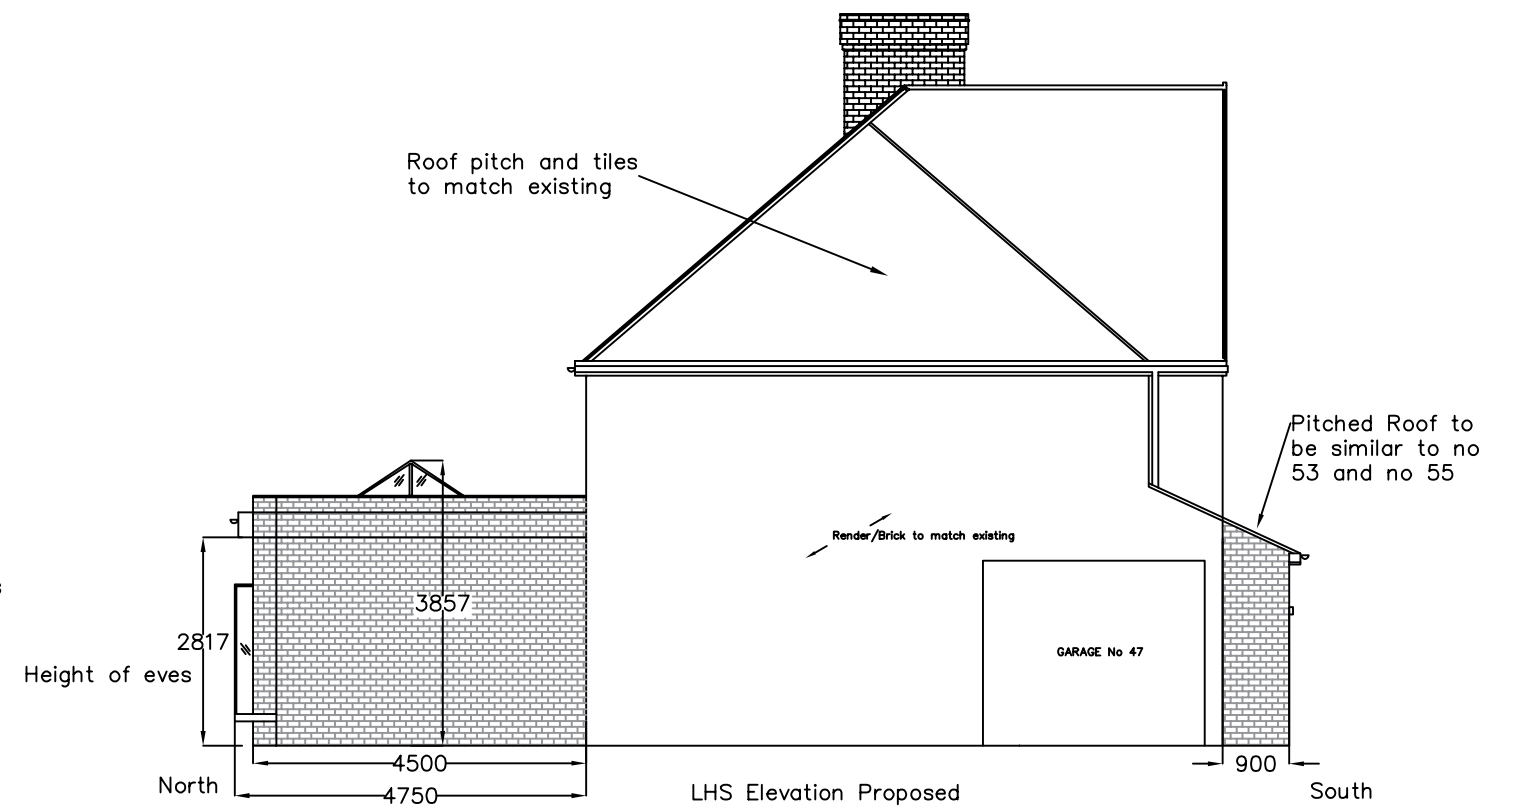

North                      LHS Elevation Existing                      South

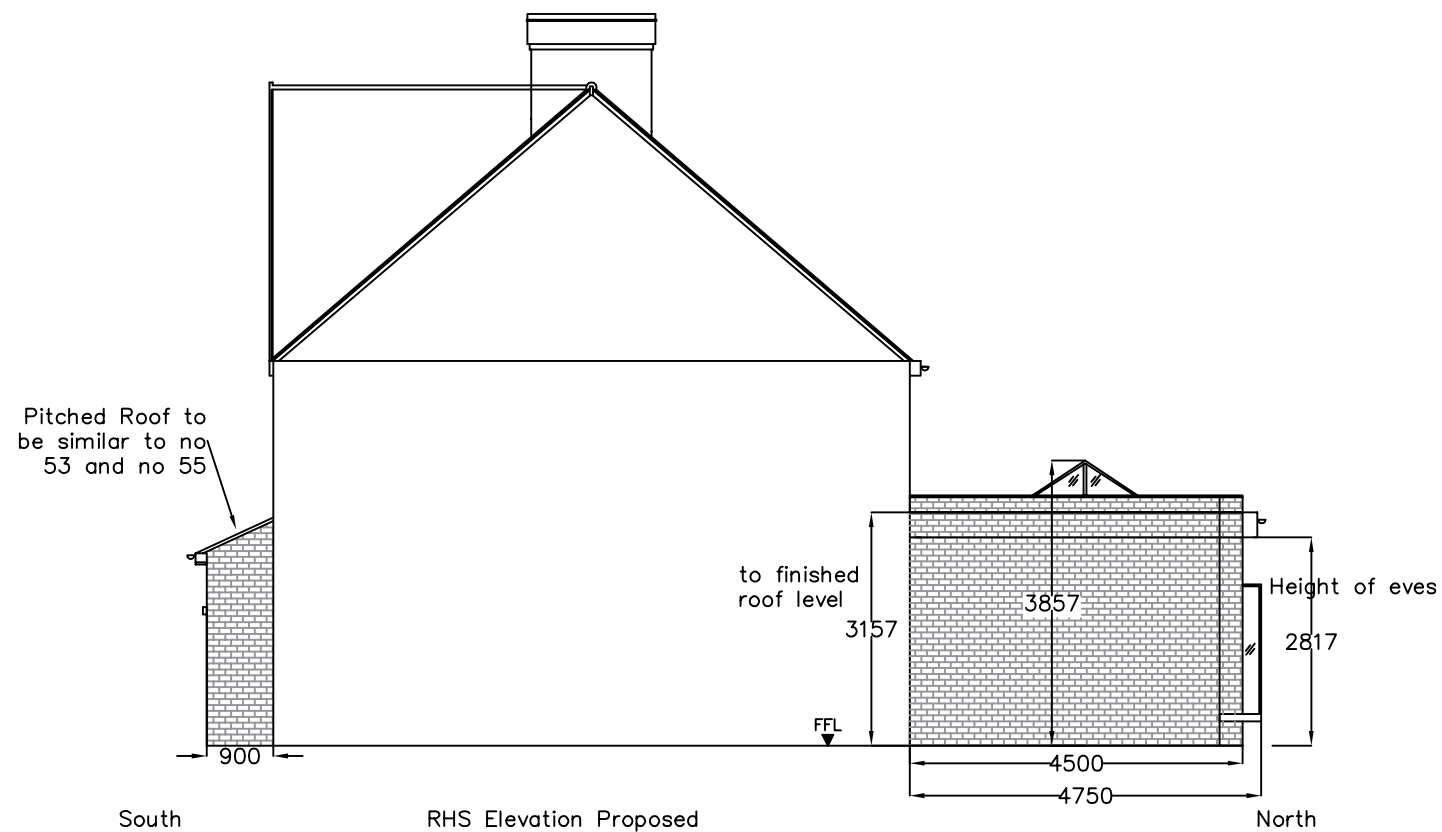

Site dimensions to be verified on site

