

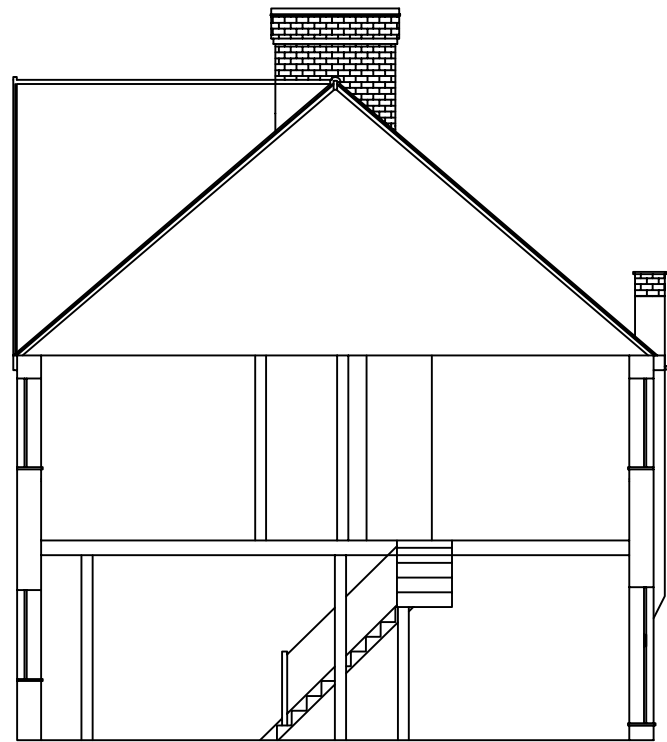


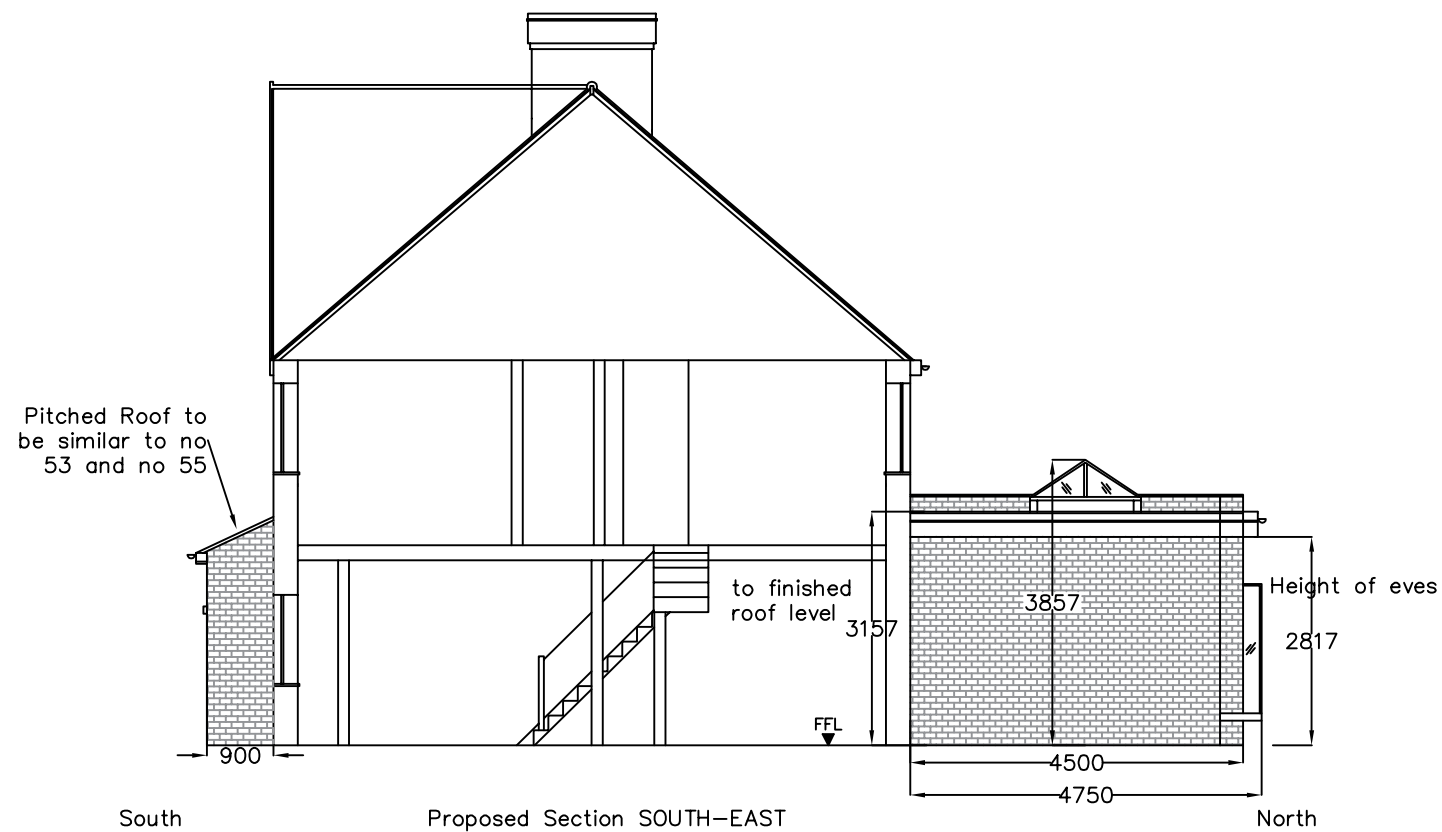

South Section SOUTH-EAST Existing North

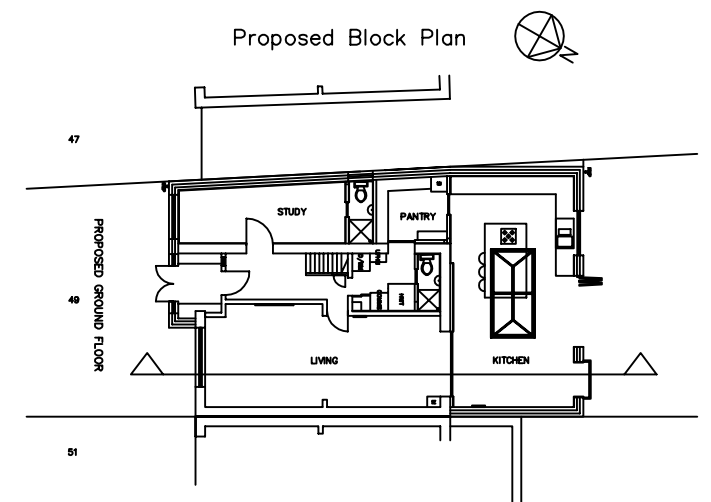

South Proposed Section SOUTH-EAST North

Site dimensions to be verified on site

