



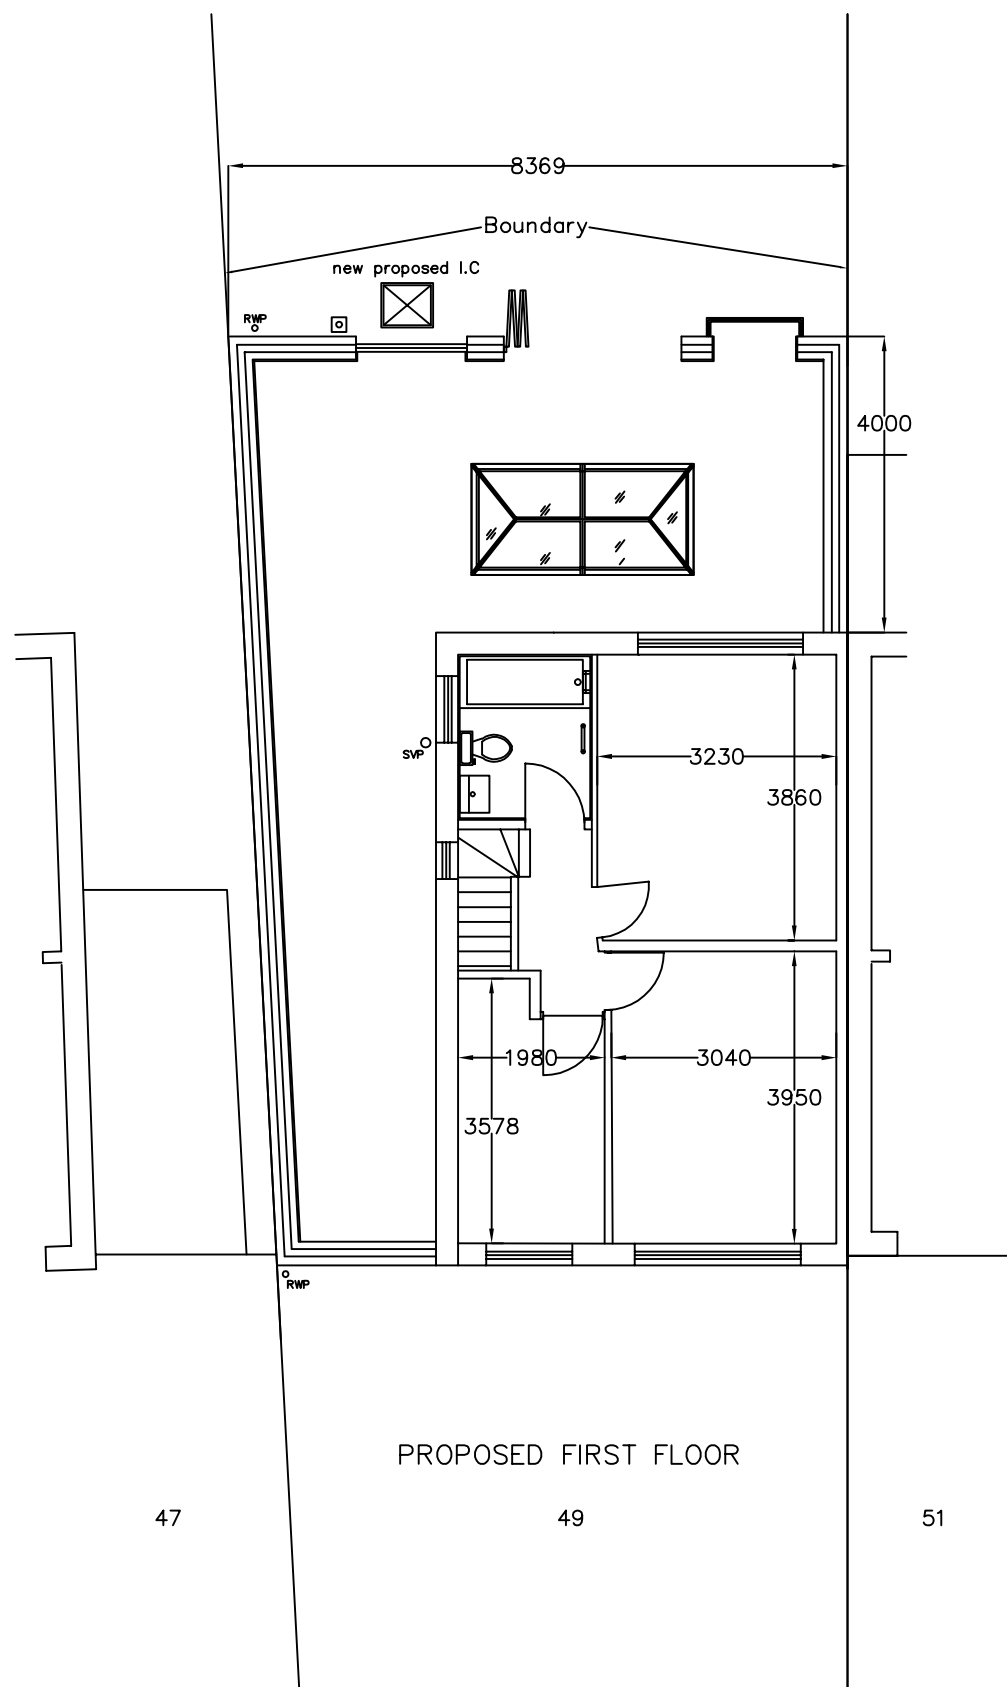

PROPOSED FIRST FLOOR

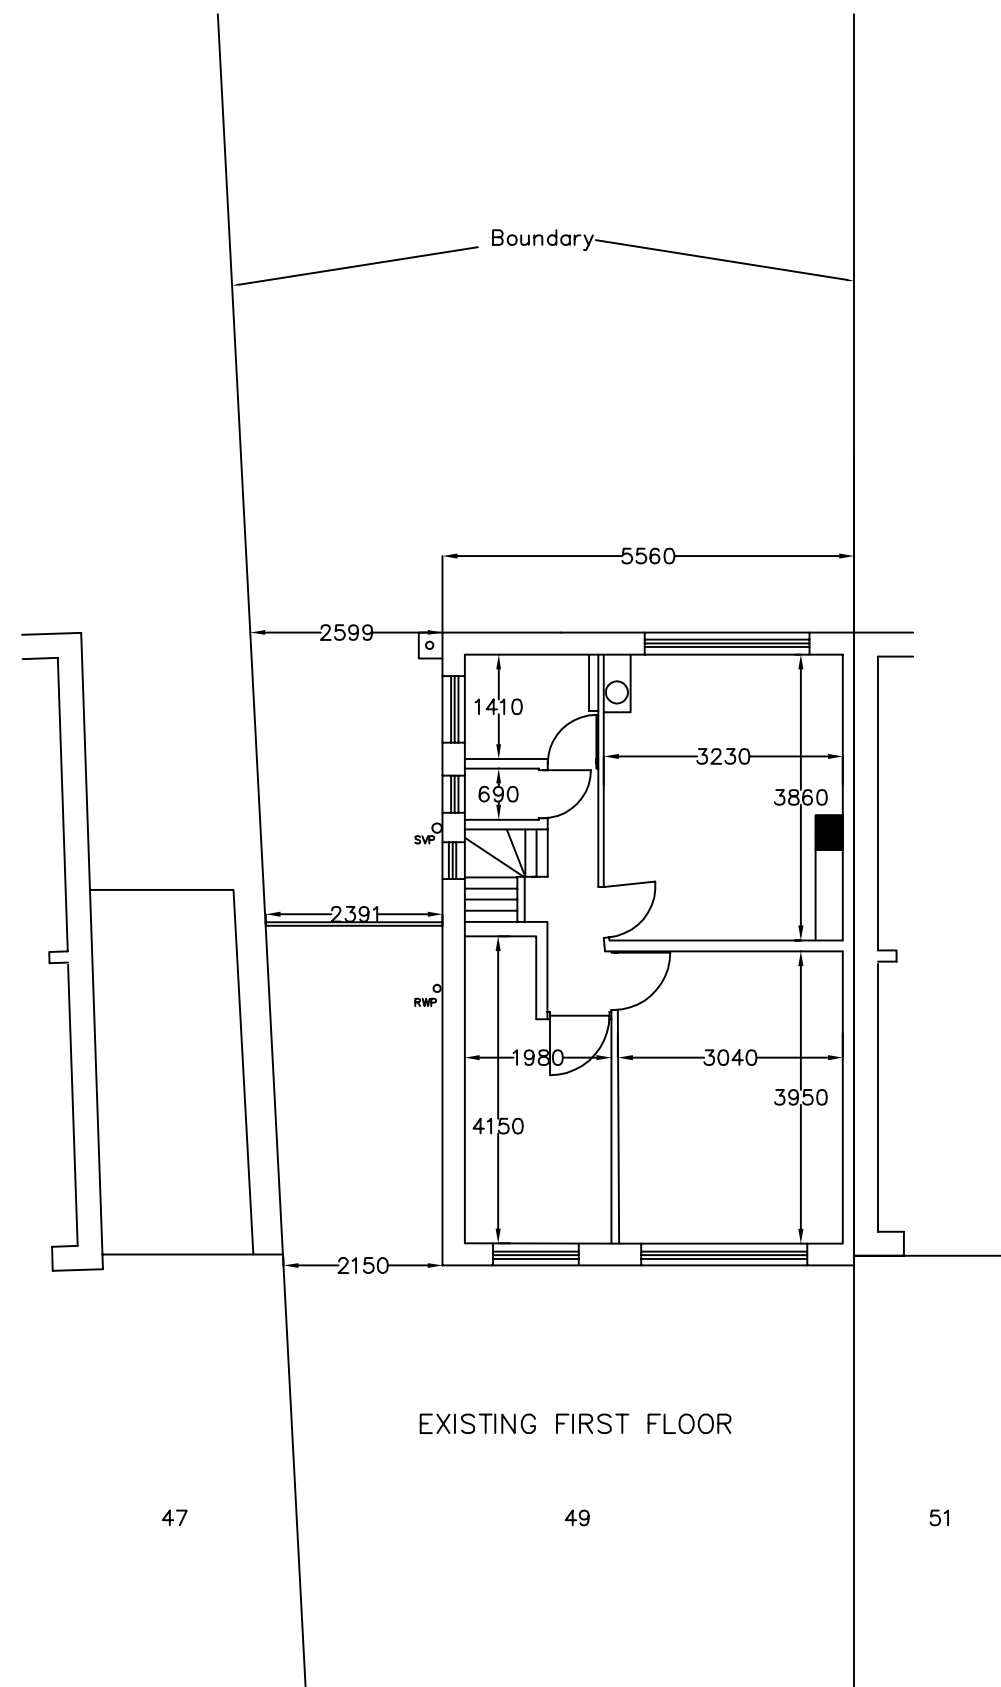

EXISTING FIRST FLOOR

Site dimensions to be verified on site

