


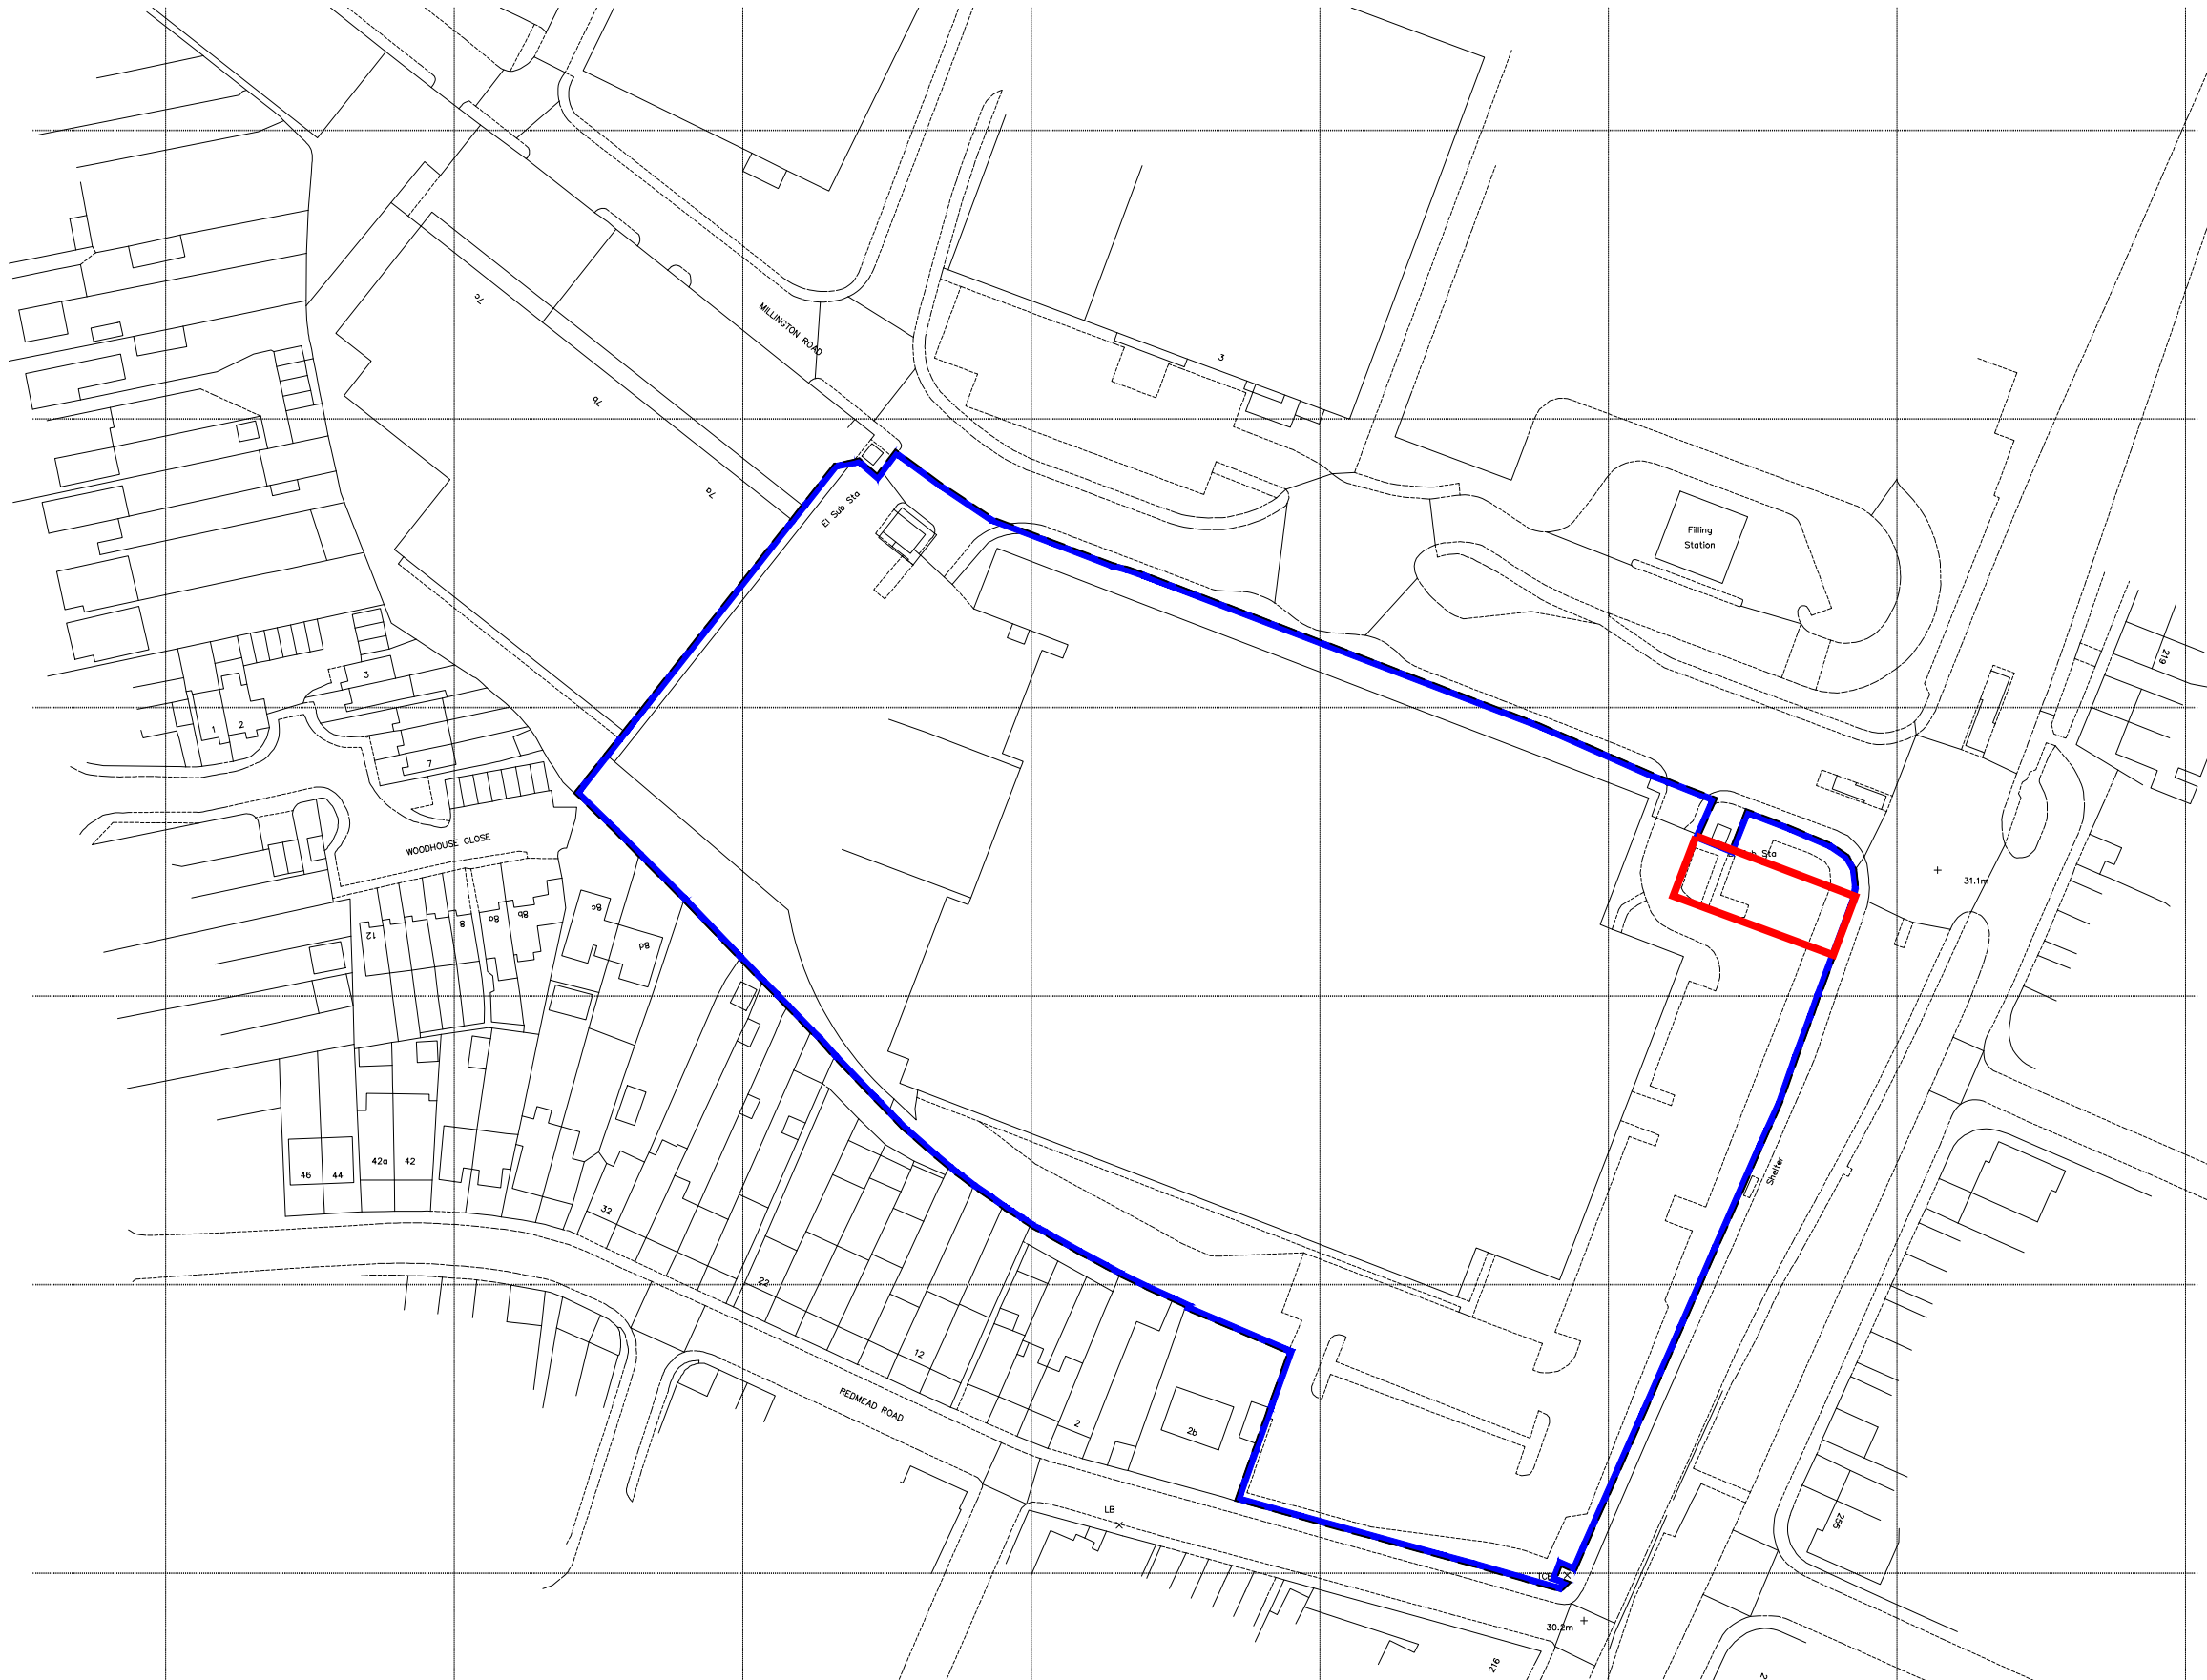

Site Boundary
Application Boundary
(375 m2 / 0.0375 Hectares)



Spring Building Consultancy Ltd
6 Electric Parade Surbiton KT6 5NT
www.springbc.co.uk | t: +44 (0)2035447705

DO NOT SCALE THIS DRAWING. CHECK ON RECEIPT AND REPORT ANY DISCREPANCIES IMMEDIATELY. VERIFY ALL DIMENSIONS AND LEVELS ON SITE.

Client
Indurent Propco A2 Ltd

Project
Heathrow 360, 2 Millington Road, Hillingdon UB3 4AZ

Description
Location Plan

Scale 1:1250 @ A3	Date 21 Sept 2026
By JB	Checked NY
Drg No SBC/261671/03	Job Ref 261671

THIS DRAWING IS PROTECTED BY COPYRIGHT. IT MAY NOT BE REPRODUCED IN ANY FORM OR BY ANY MEANS FOR ANY PURPOSE, WITHOUT GAINING PRIOR WRITTEN PERMISSION FROM SPRING BUILDING CONSULTANCY LTD