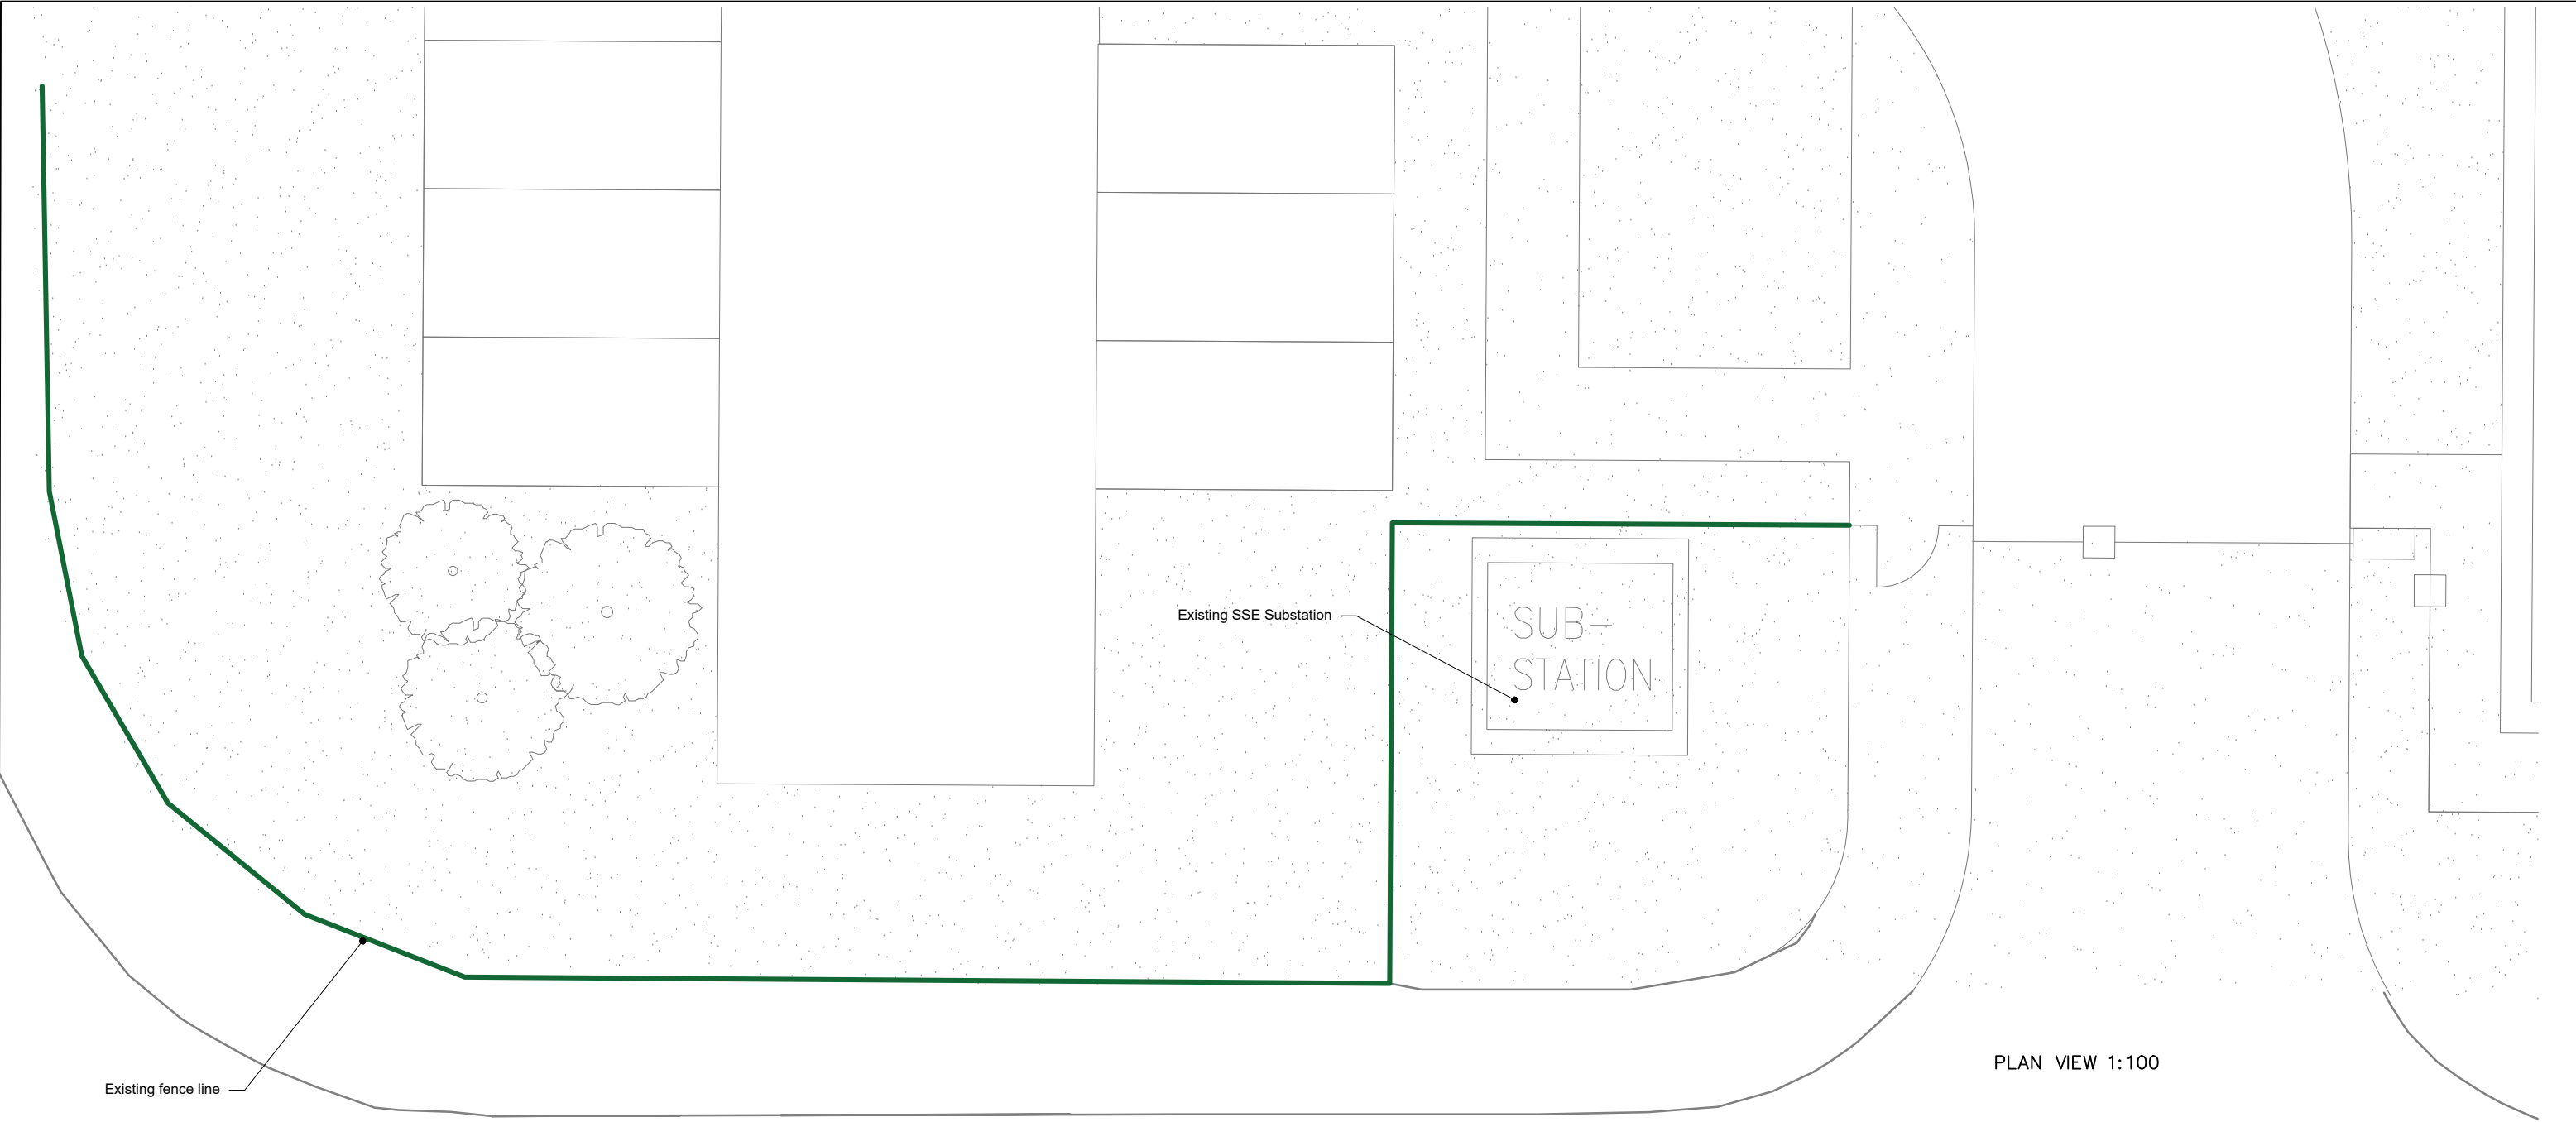


 Spring Building Consultancy Ltd 6 Electric Parade Surbiton KT6 5NT www.springbc.co.uk t: +44 (0)2035447705		Client Indurent Propco A2 Ltd		Scale 1:100 @ A3	Date 21 Sept 2026
		Project Heathrow 360, 2 Millington Road, Hillingdon UB3 4AZ		By JB	Checked NY
		Description Existing plans in relation to power supply upgrade		Drg No SBC/261671/01	Job Ref 261671