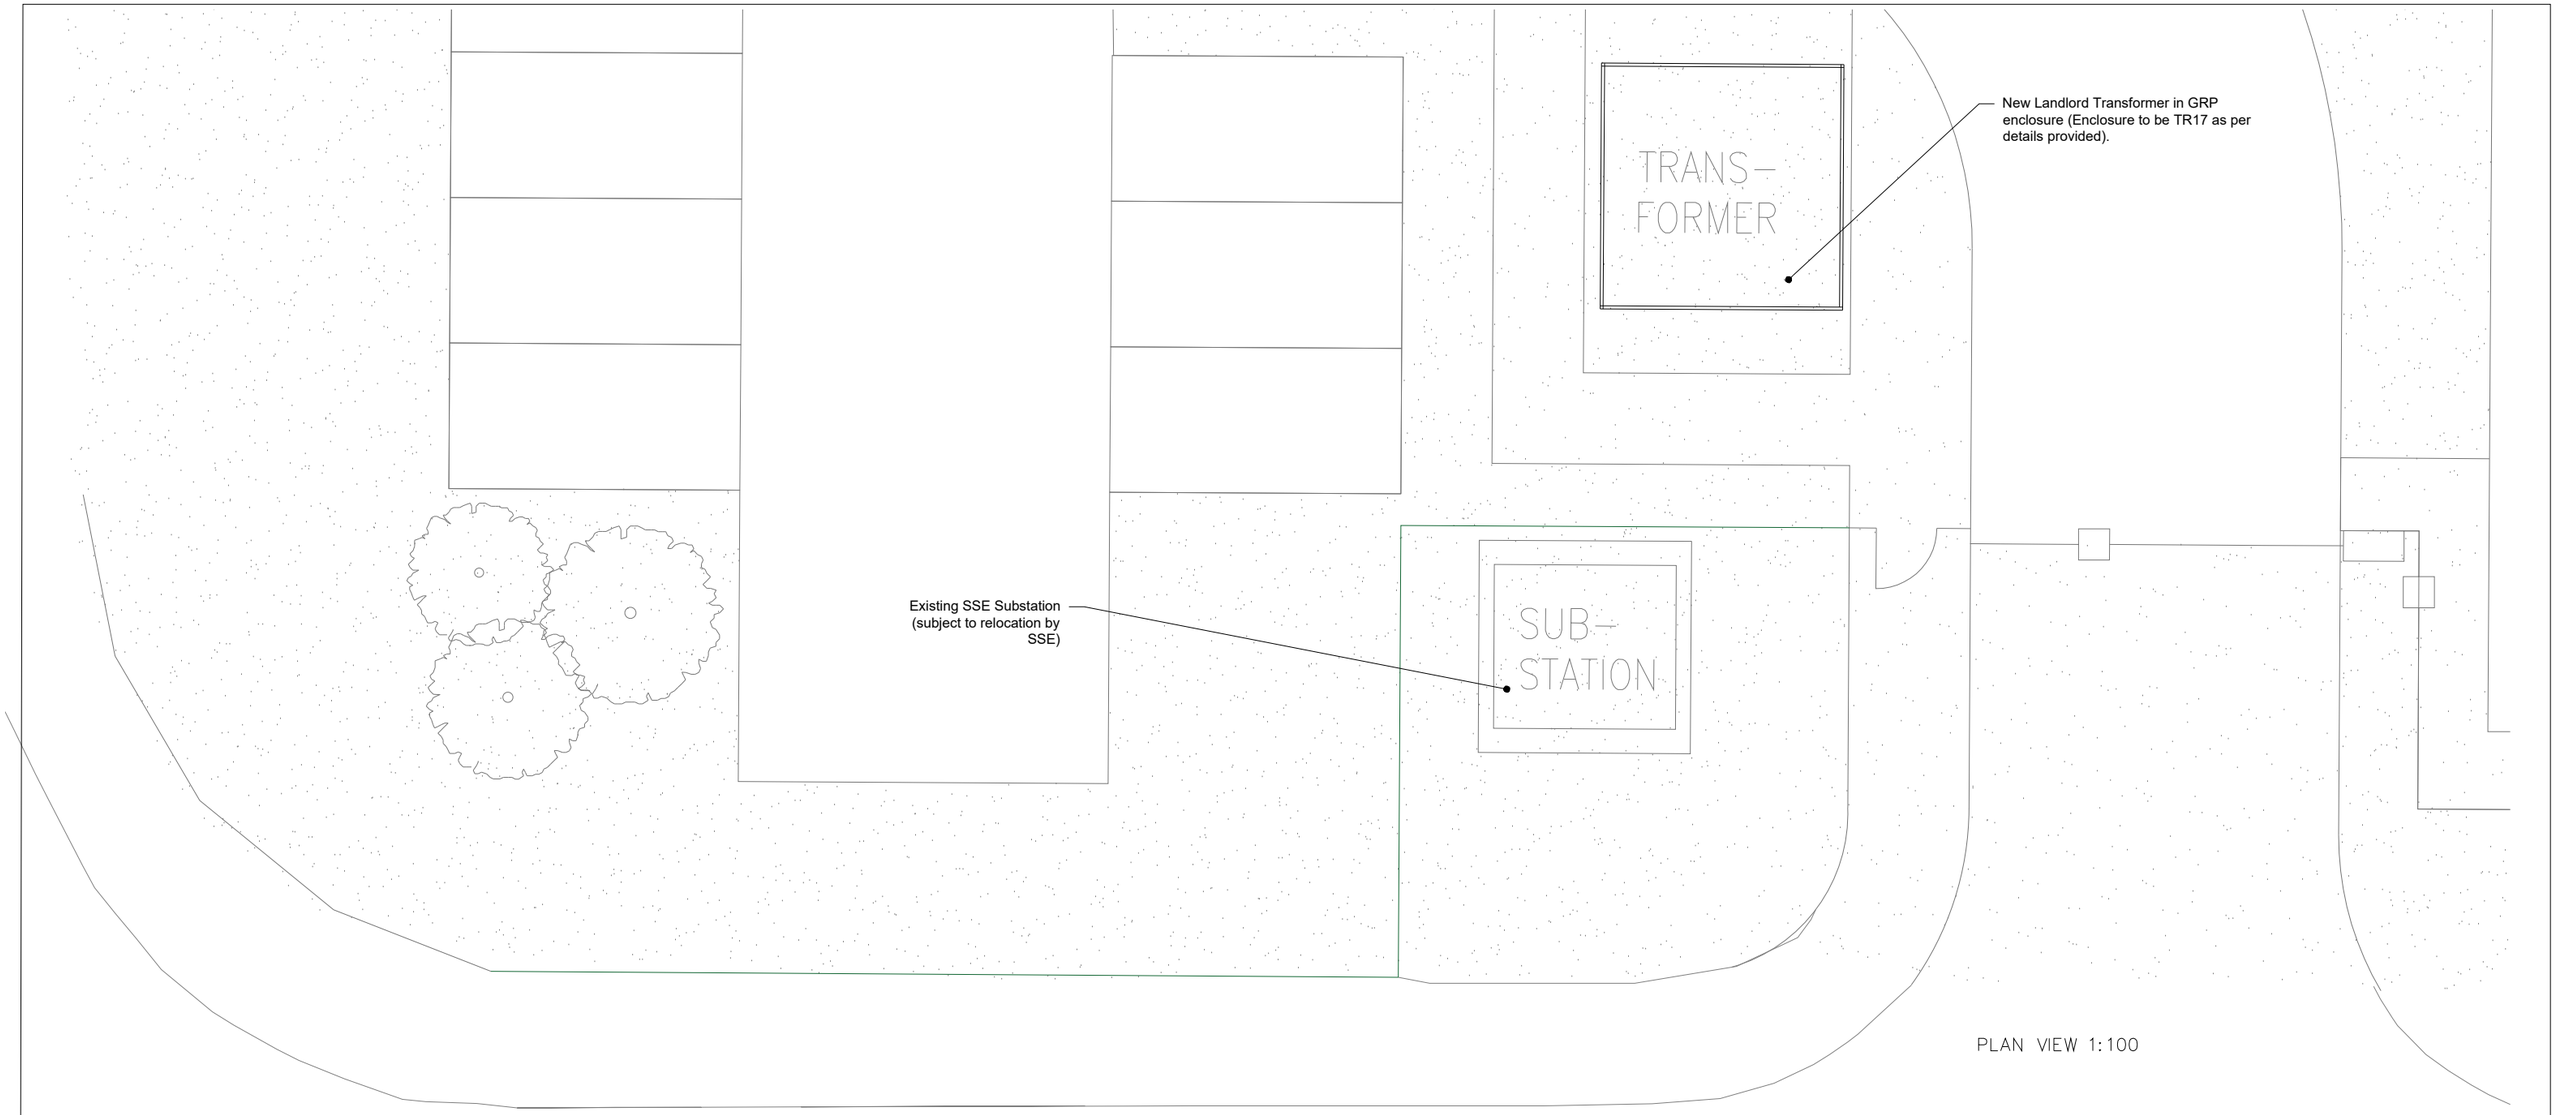

PLAN VIEW 1:100

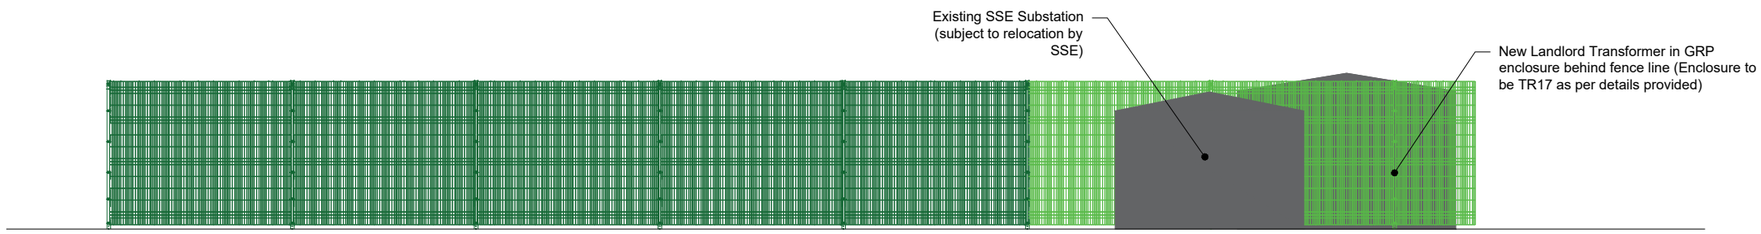

ELEVATION VIEW 1:100

Scale Bar 1:100 @ A3 (m)

0 1 2 3 4 5 6 7 8 9 10

spring

Spring Building Consultancy Ltd
6 Electric Parade Surbiton KT6 5NT
www.springbc.co.uk | t: +44 (0)2035447705

		Revision:	
	Client: Indurent Propco A2 Ltd	Scale: 1:100 @ A3	Date: 09/10/2026
	Project: Heathrow 360, 2 Millington Road, Hillingdon UB3 4AZ	By: JB	Checked: NY
	Description: Proposed plans in relation to power supply upgrade	Drg No: SBC/261671/02A	Job Ref: 261671

DO NOT SCALE THIS DRAWING. CHECK ON RECEIPT AND REPORT ANY DISCREPANCIES IMMEDIATELY. VERIFY ALL DIMENSIONS AND LEVELS ON SITE.

THIS DRAWING IS PROTECTED BY COPYRIGHT. IT MAY NOT BE REPRODUCED IN ANY FORM OR BY ANY MEANS FOR ANY PURPOSE, WITHOUT GAINING PRIOR WRITTEN PERMISSION FROM SPRING BUILDING CONSULTANCY LTD