




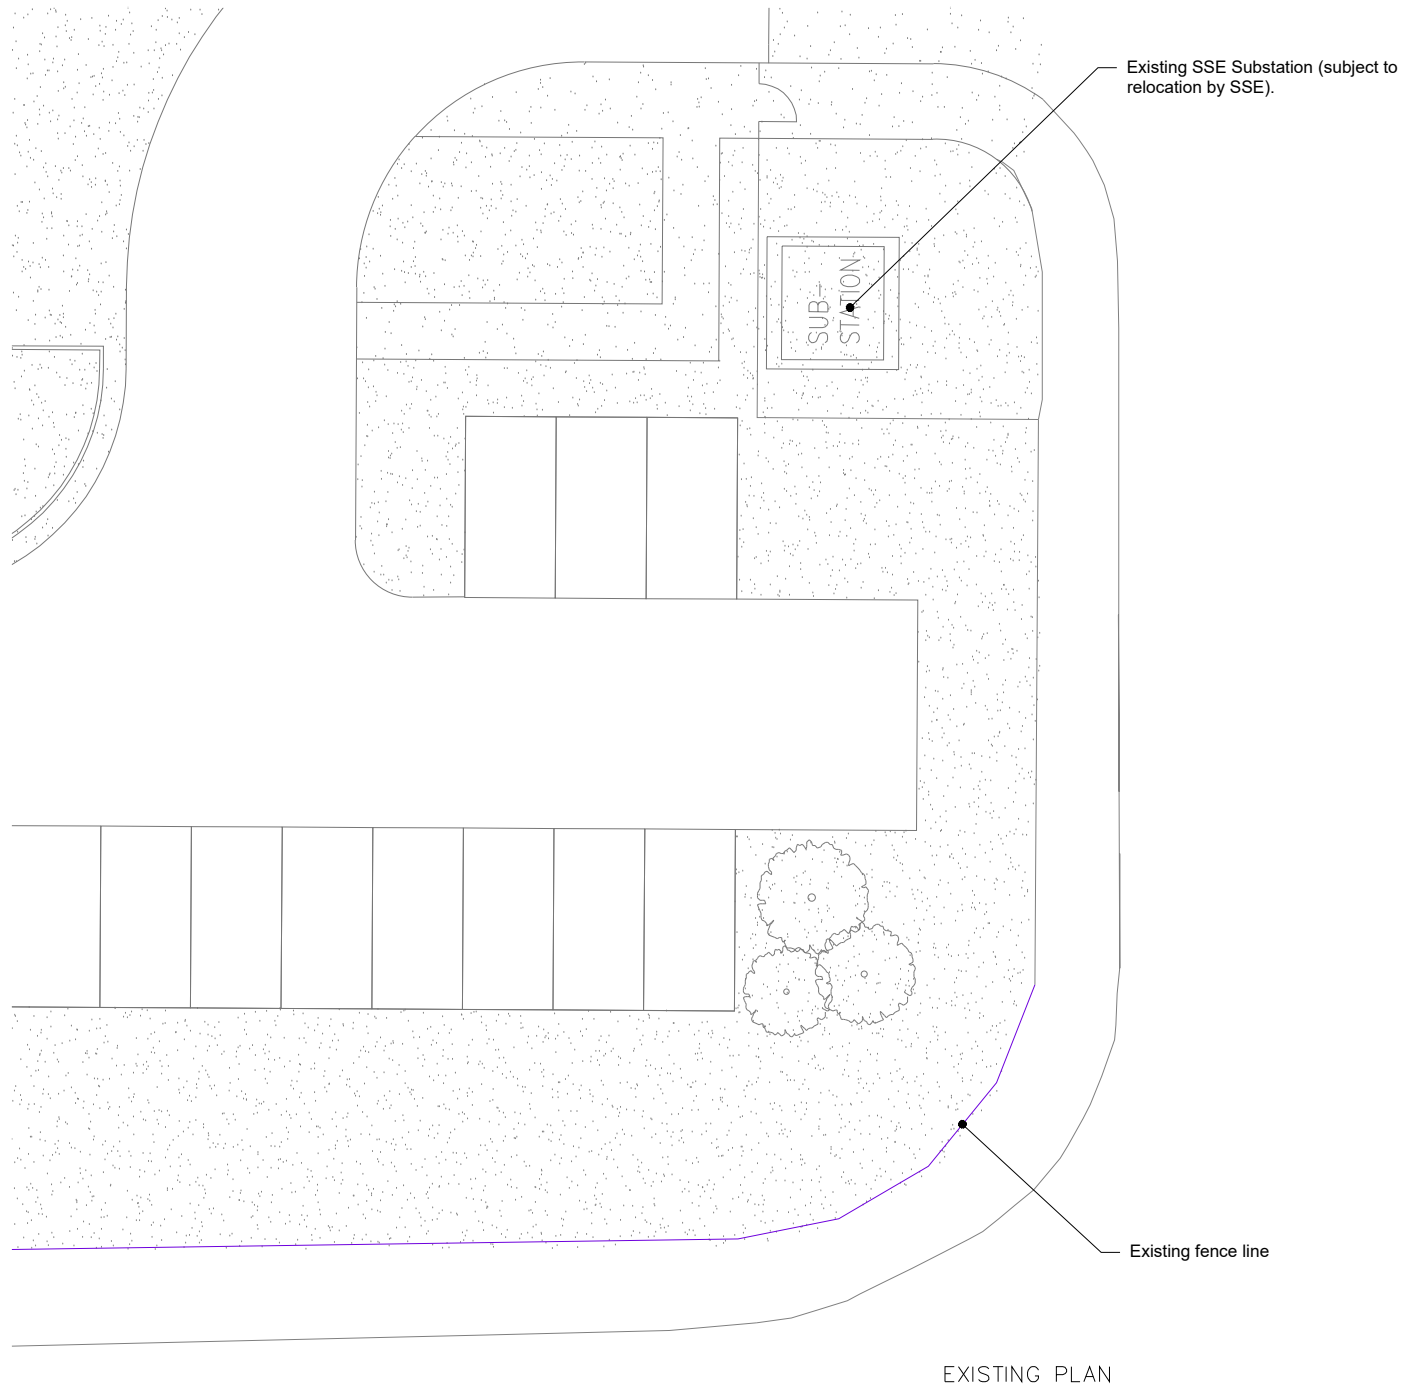


IMAGE OF EXISTING FENCE BELOW

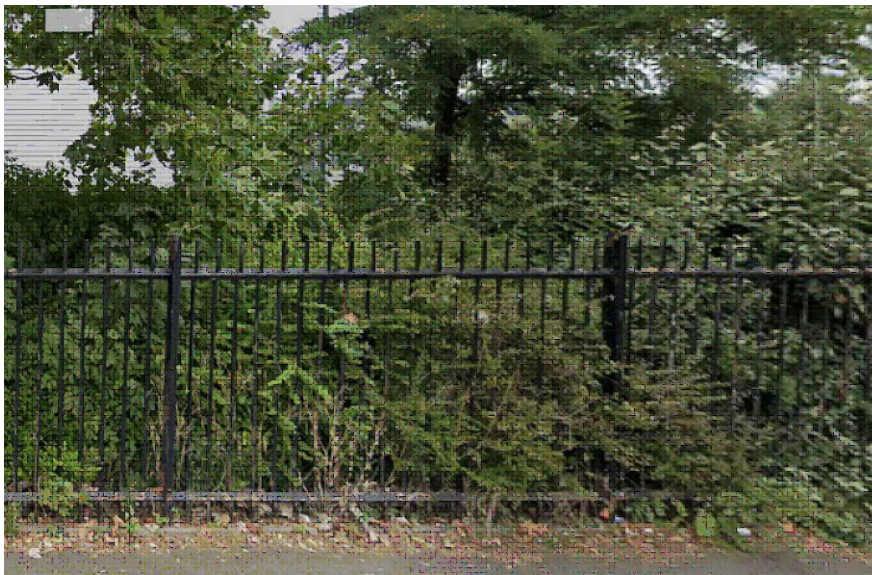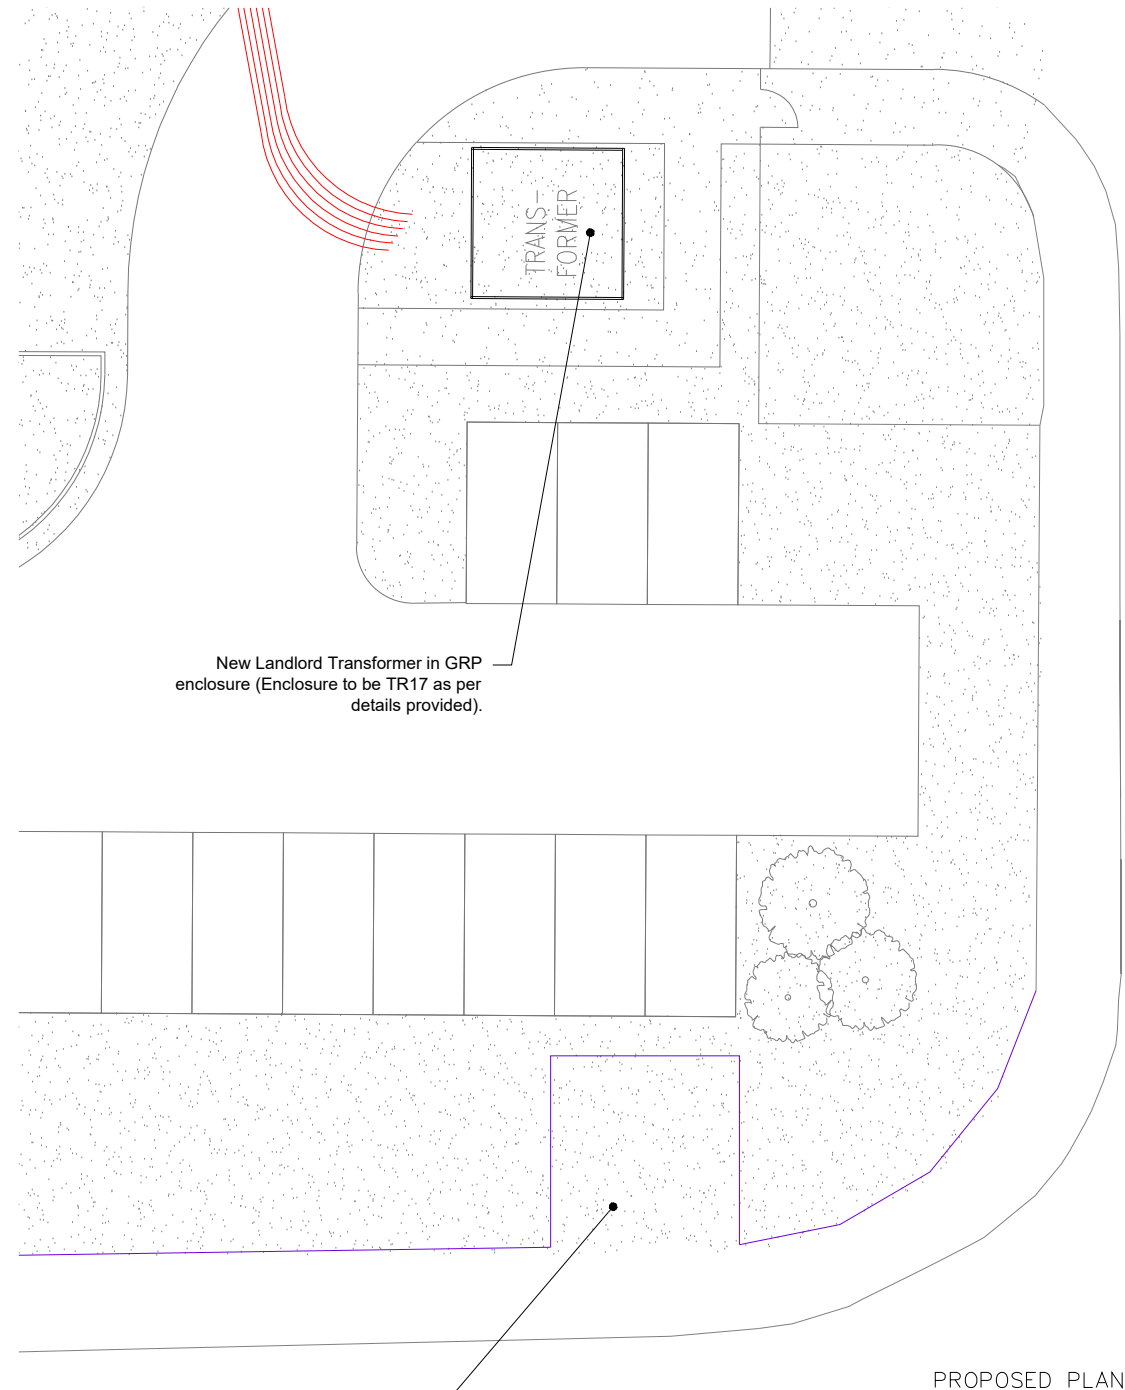

Proposed SSE substation location to be installed by SSE. Drawing indicates landlord fence line amendments required to provide 24/7 access from the highway in accordance with SSE requirements. Amended fencing to match the existing fence in style, colour and height as shown in image provided

Scale Bar 1:200 @ A3 (m)

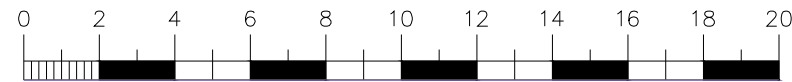

		Revision:		
 Spring Building Consultancy Ltd 6 Electric Parade Surbiton KT6 5NT www.springbc.co.uk t: +44 (0)2035447705	Client Indurent Propco A2 Ltd		Scale 1:200 @ A3	Date 09/10/2026
	Project Heathrow 360, 2 Millington Road, Hillingdon UB3 4AZ		By JB	Checked NY
	Description Proposed fence line alterations		Drg No SBC/261671/03	Job Ref 261671