

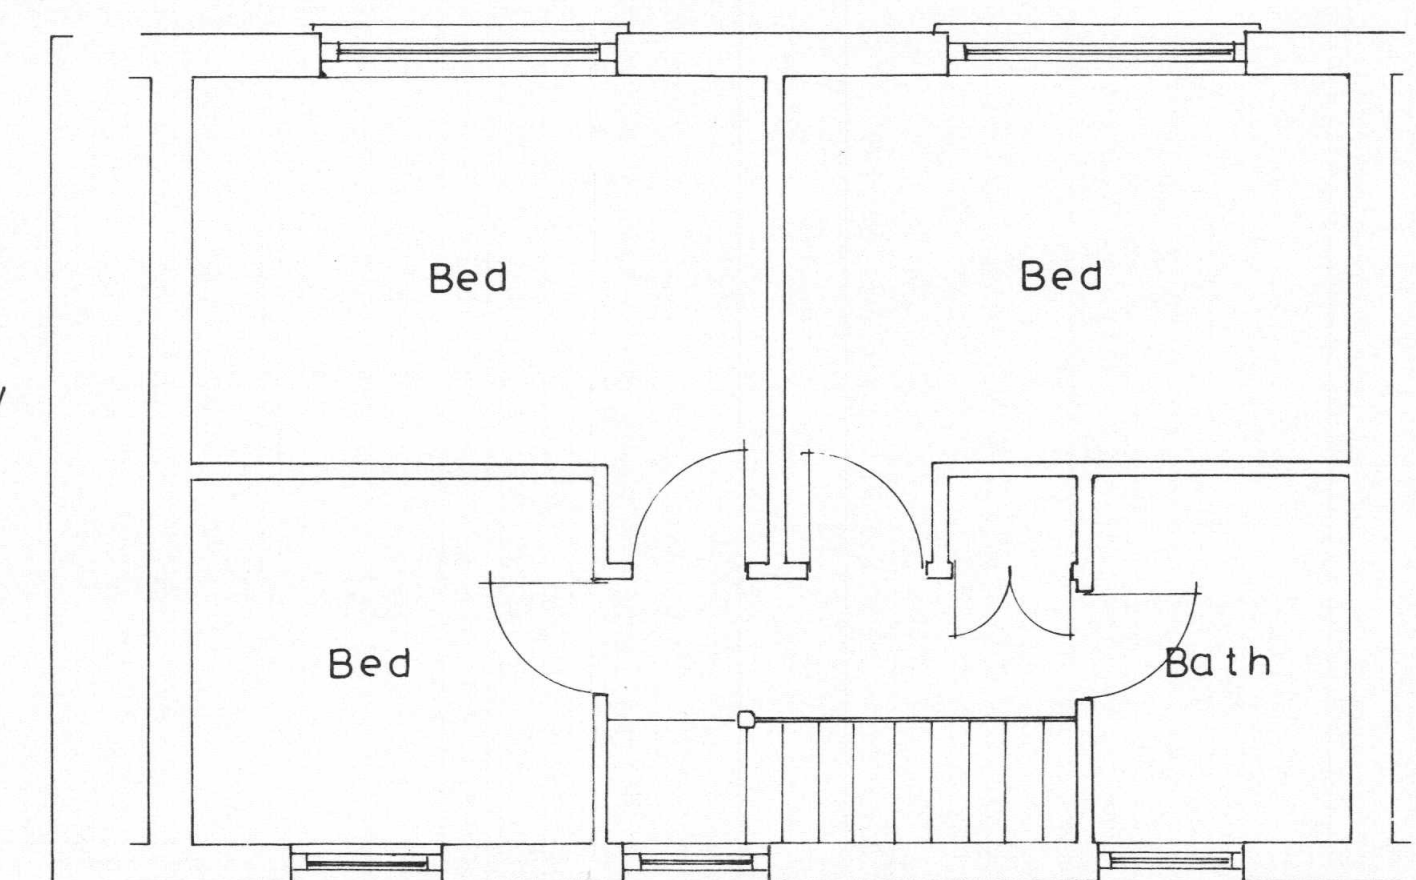
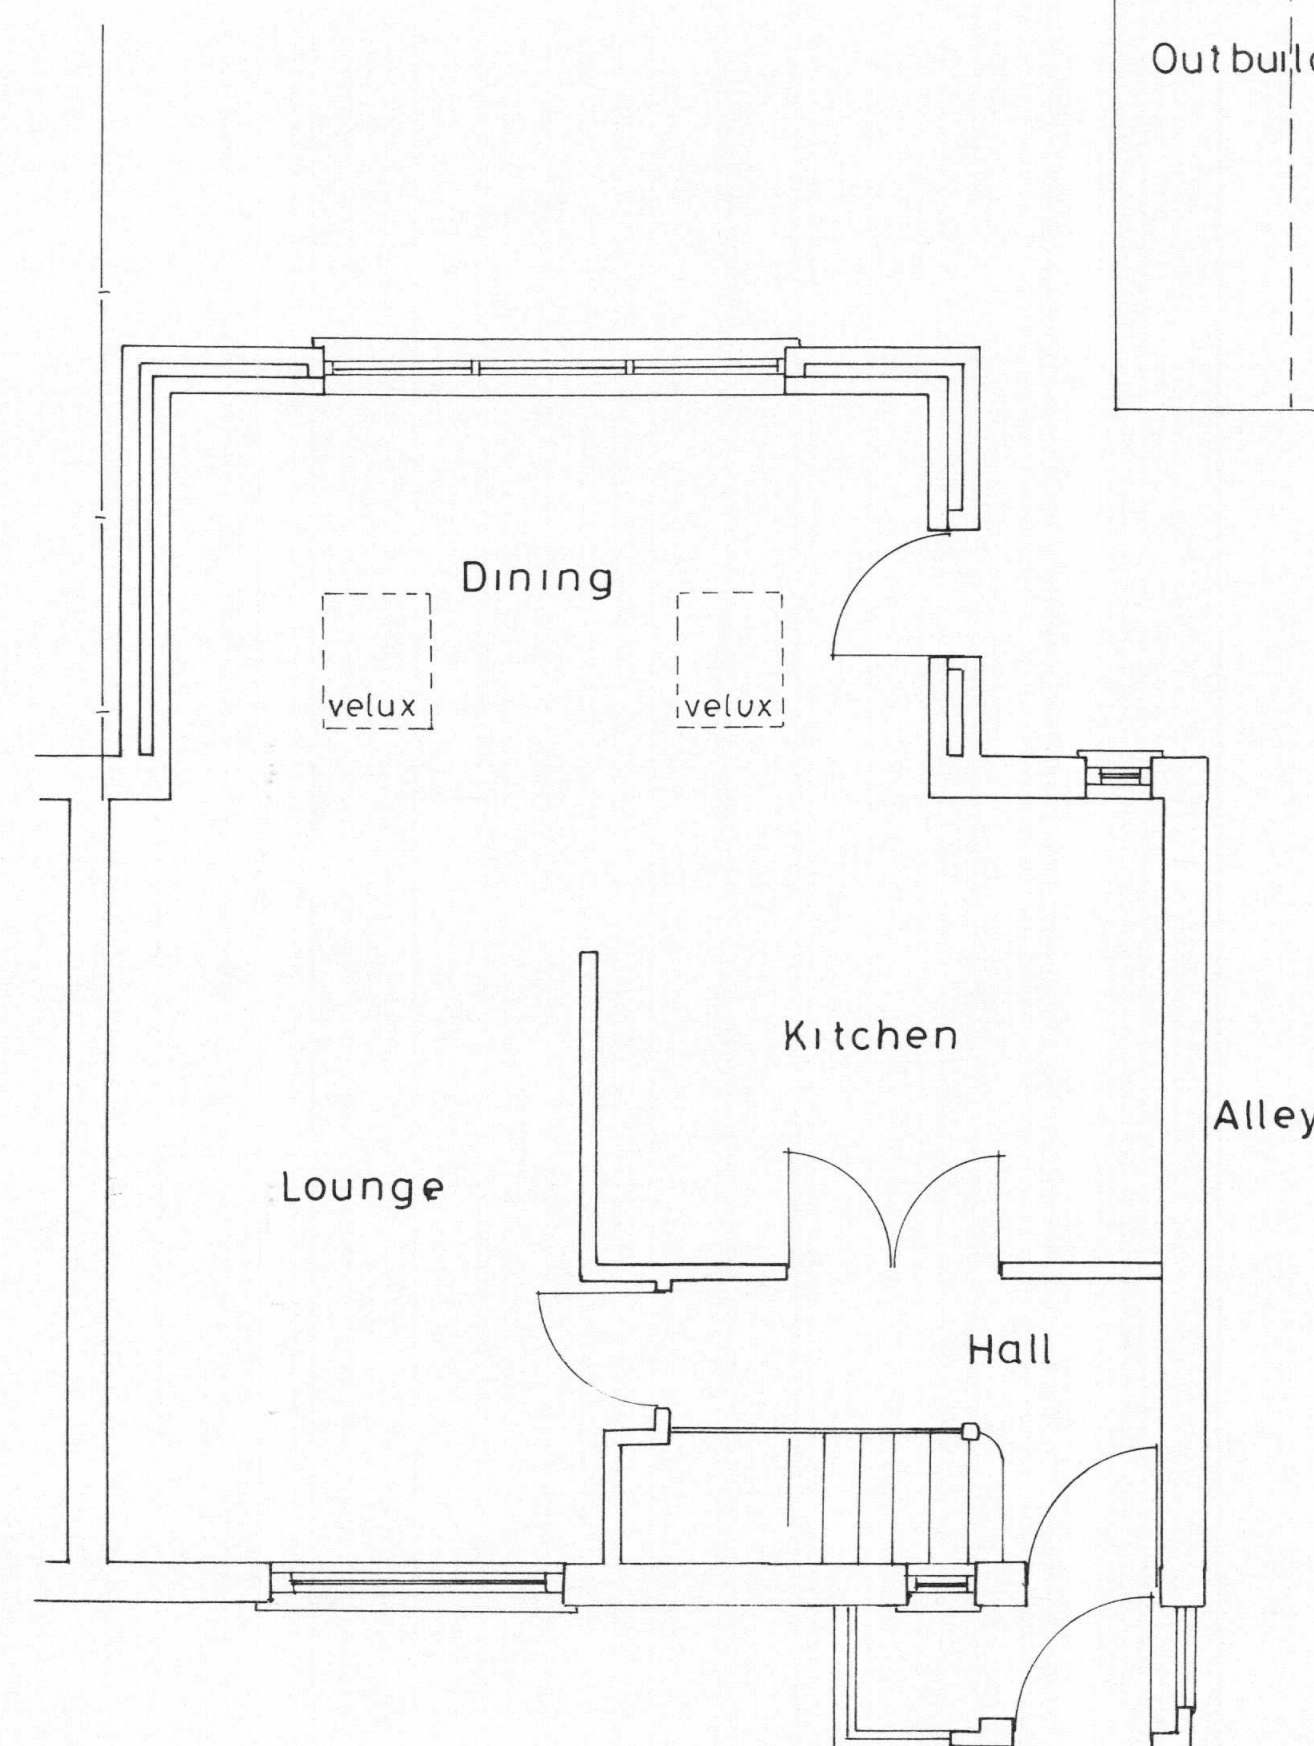
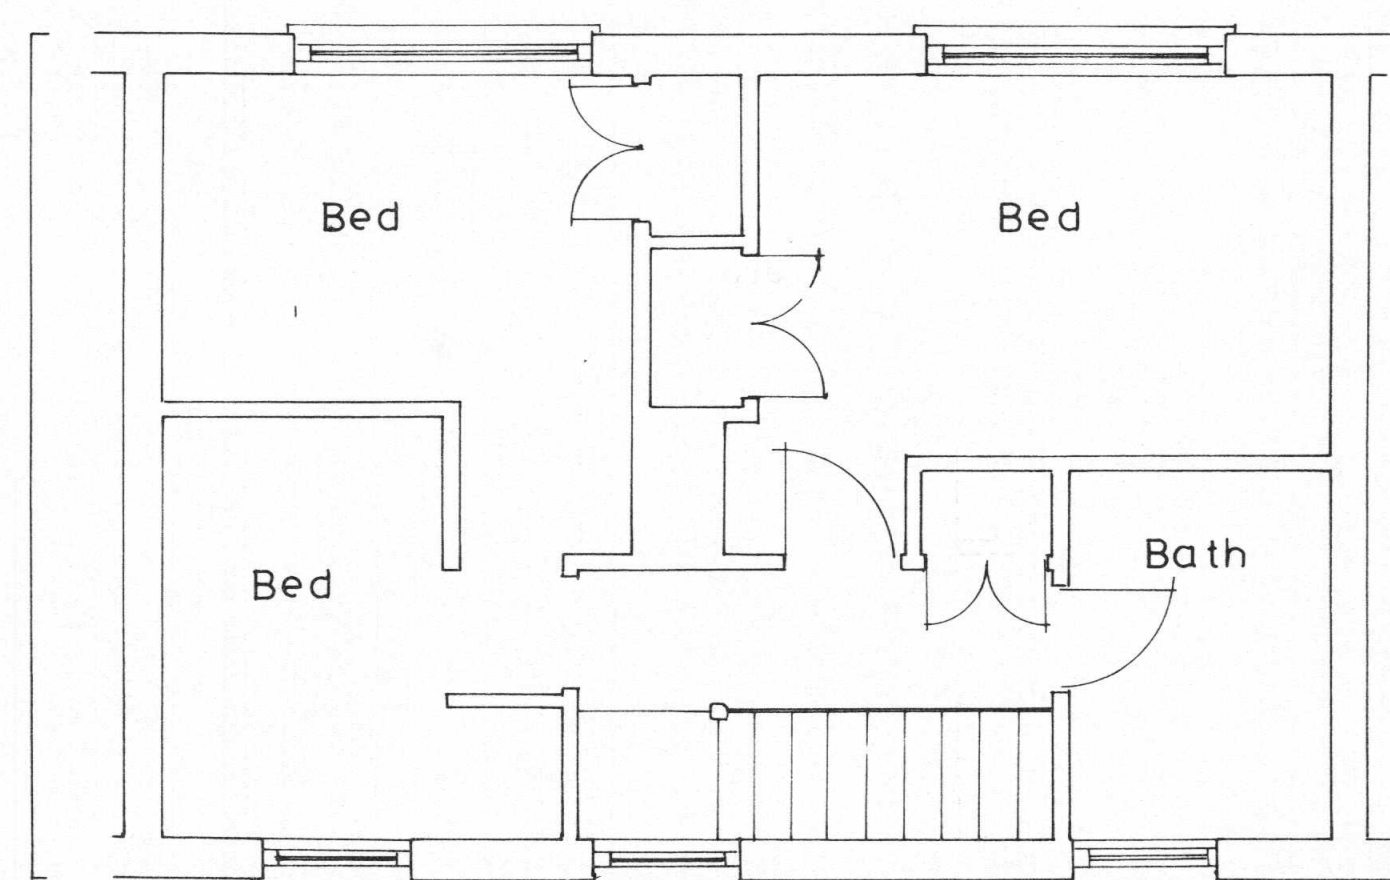
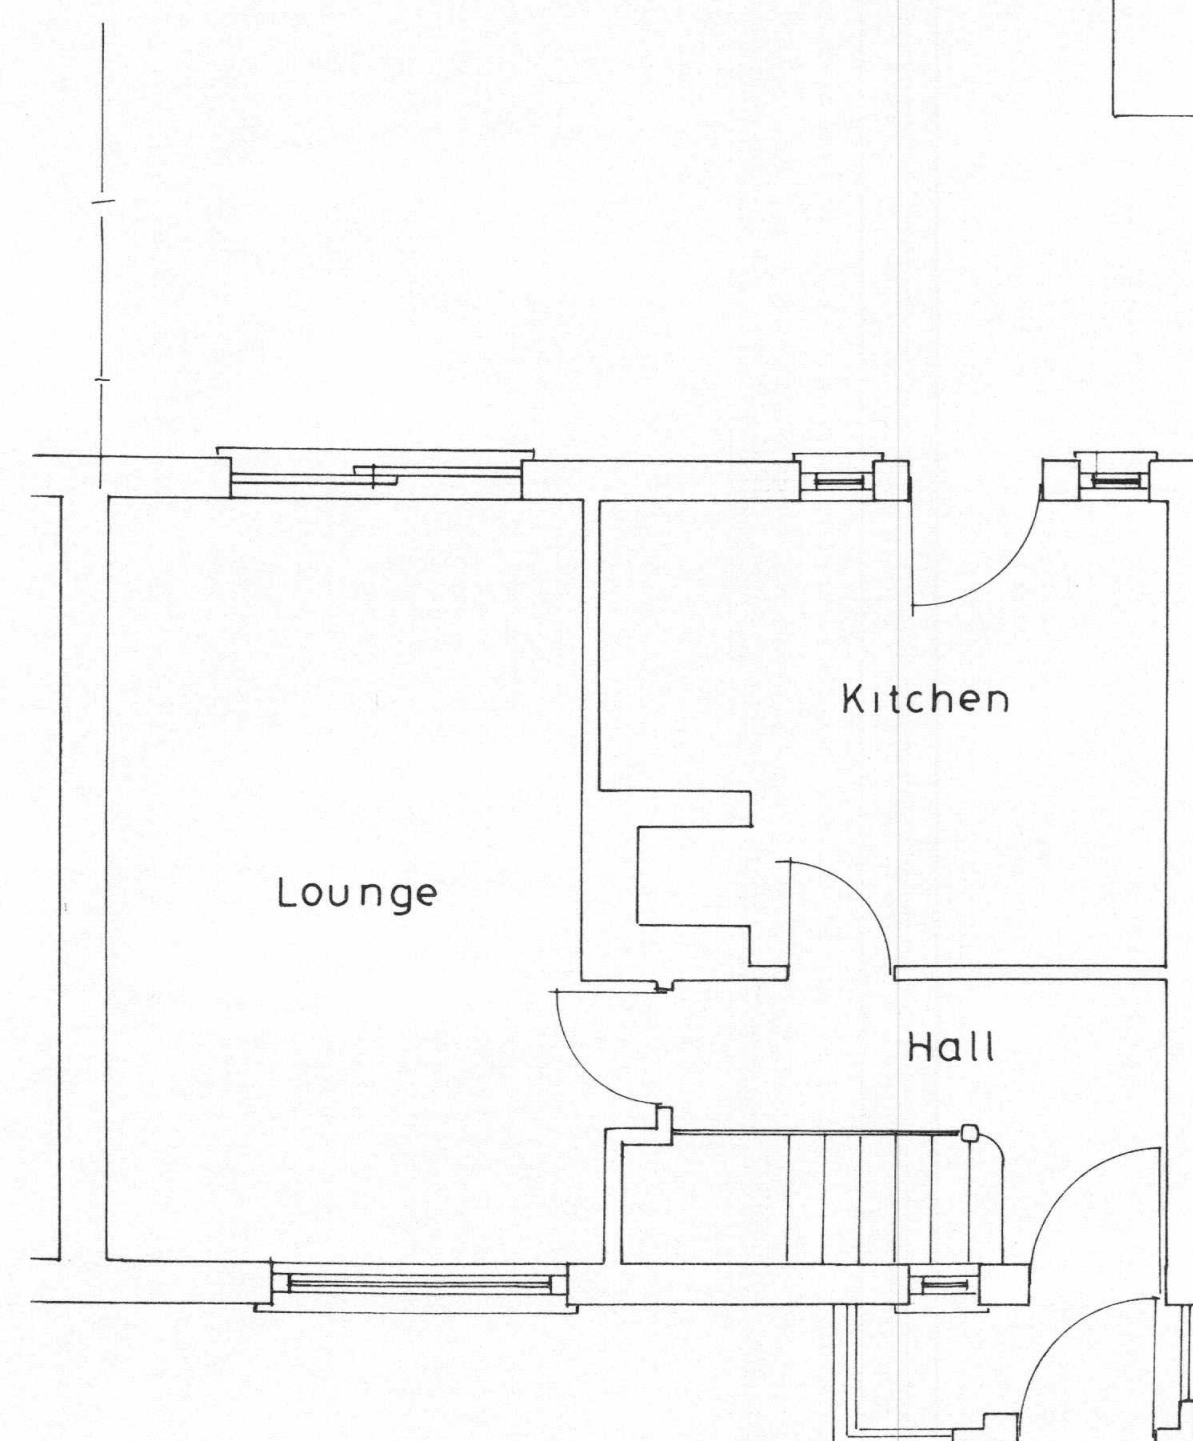
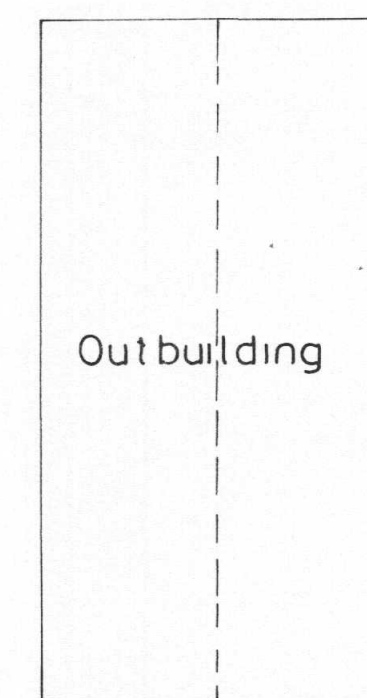
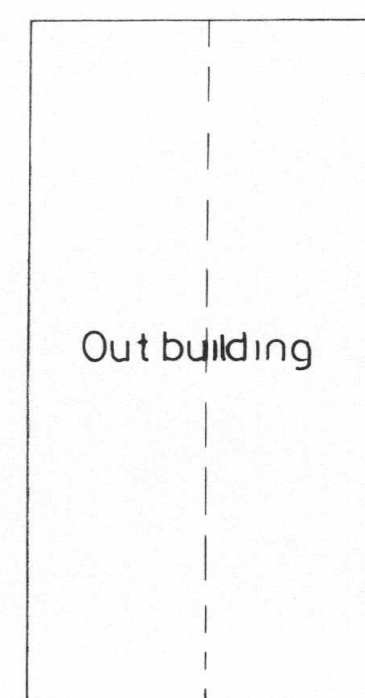
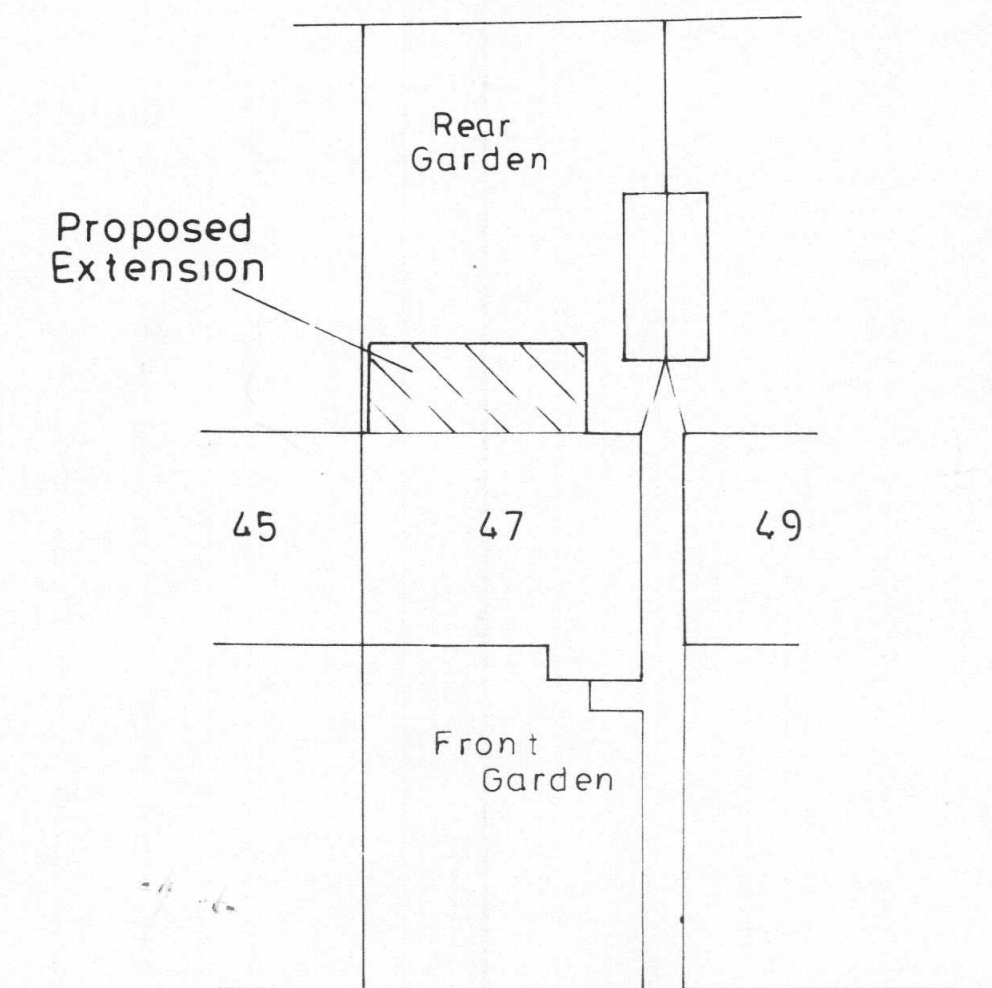


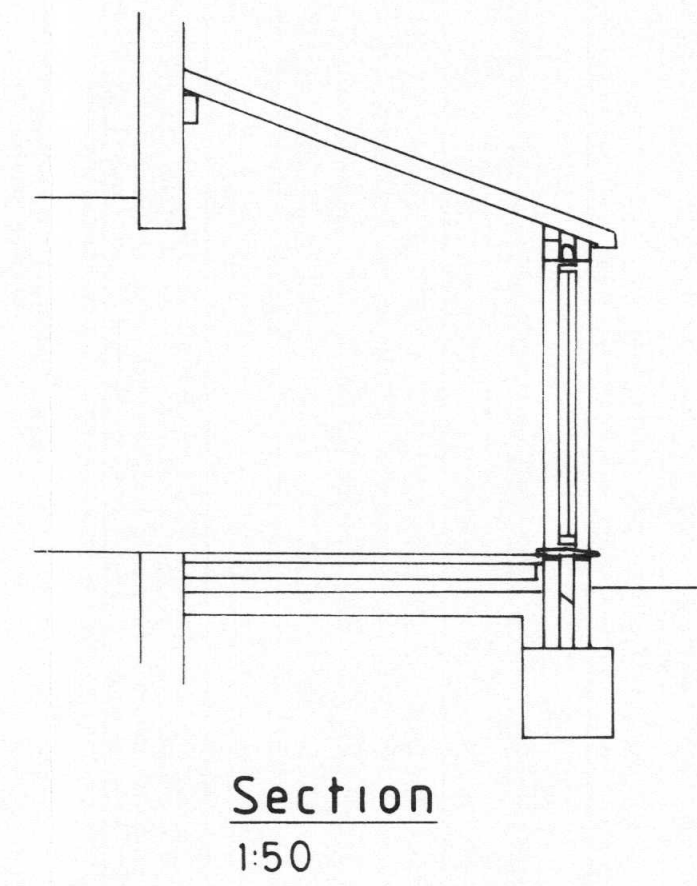

Proposed Extension
& Alterations at
47, Briar Way,
West Drayton.

Drg. No. 47BW/1

Scales

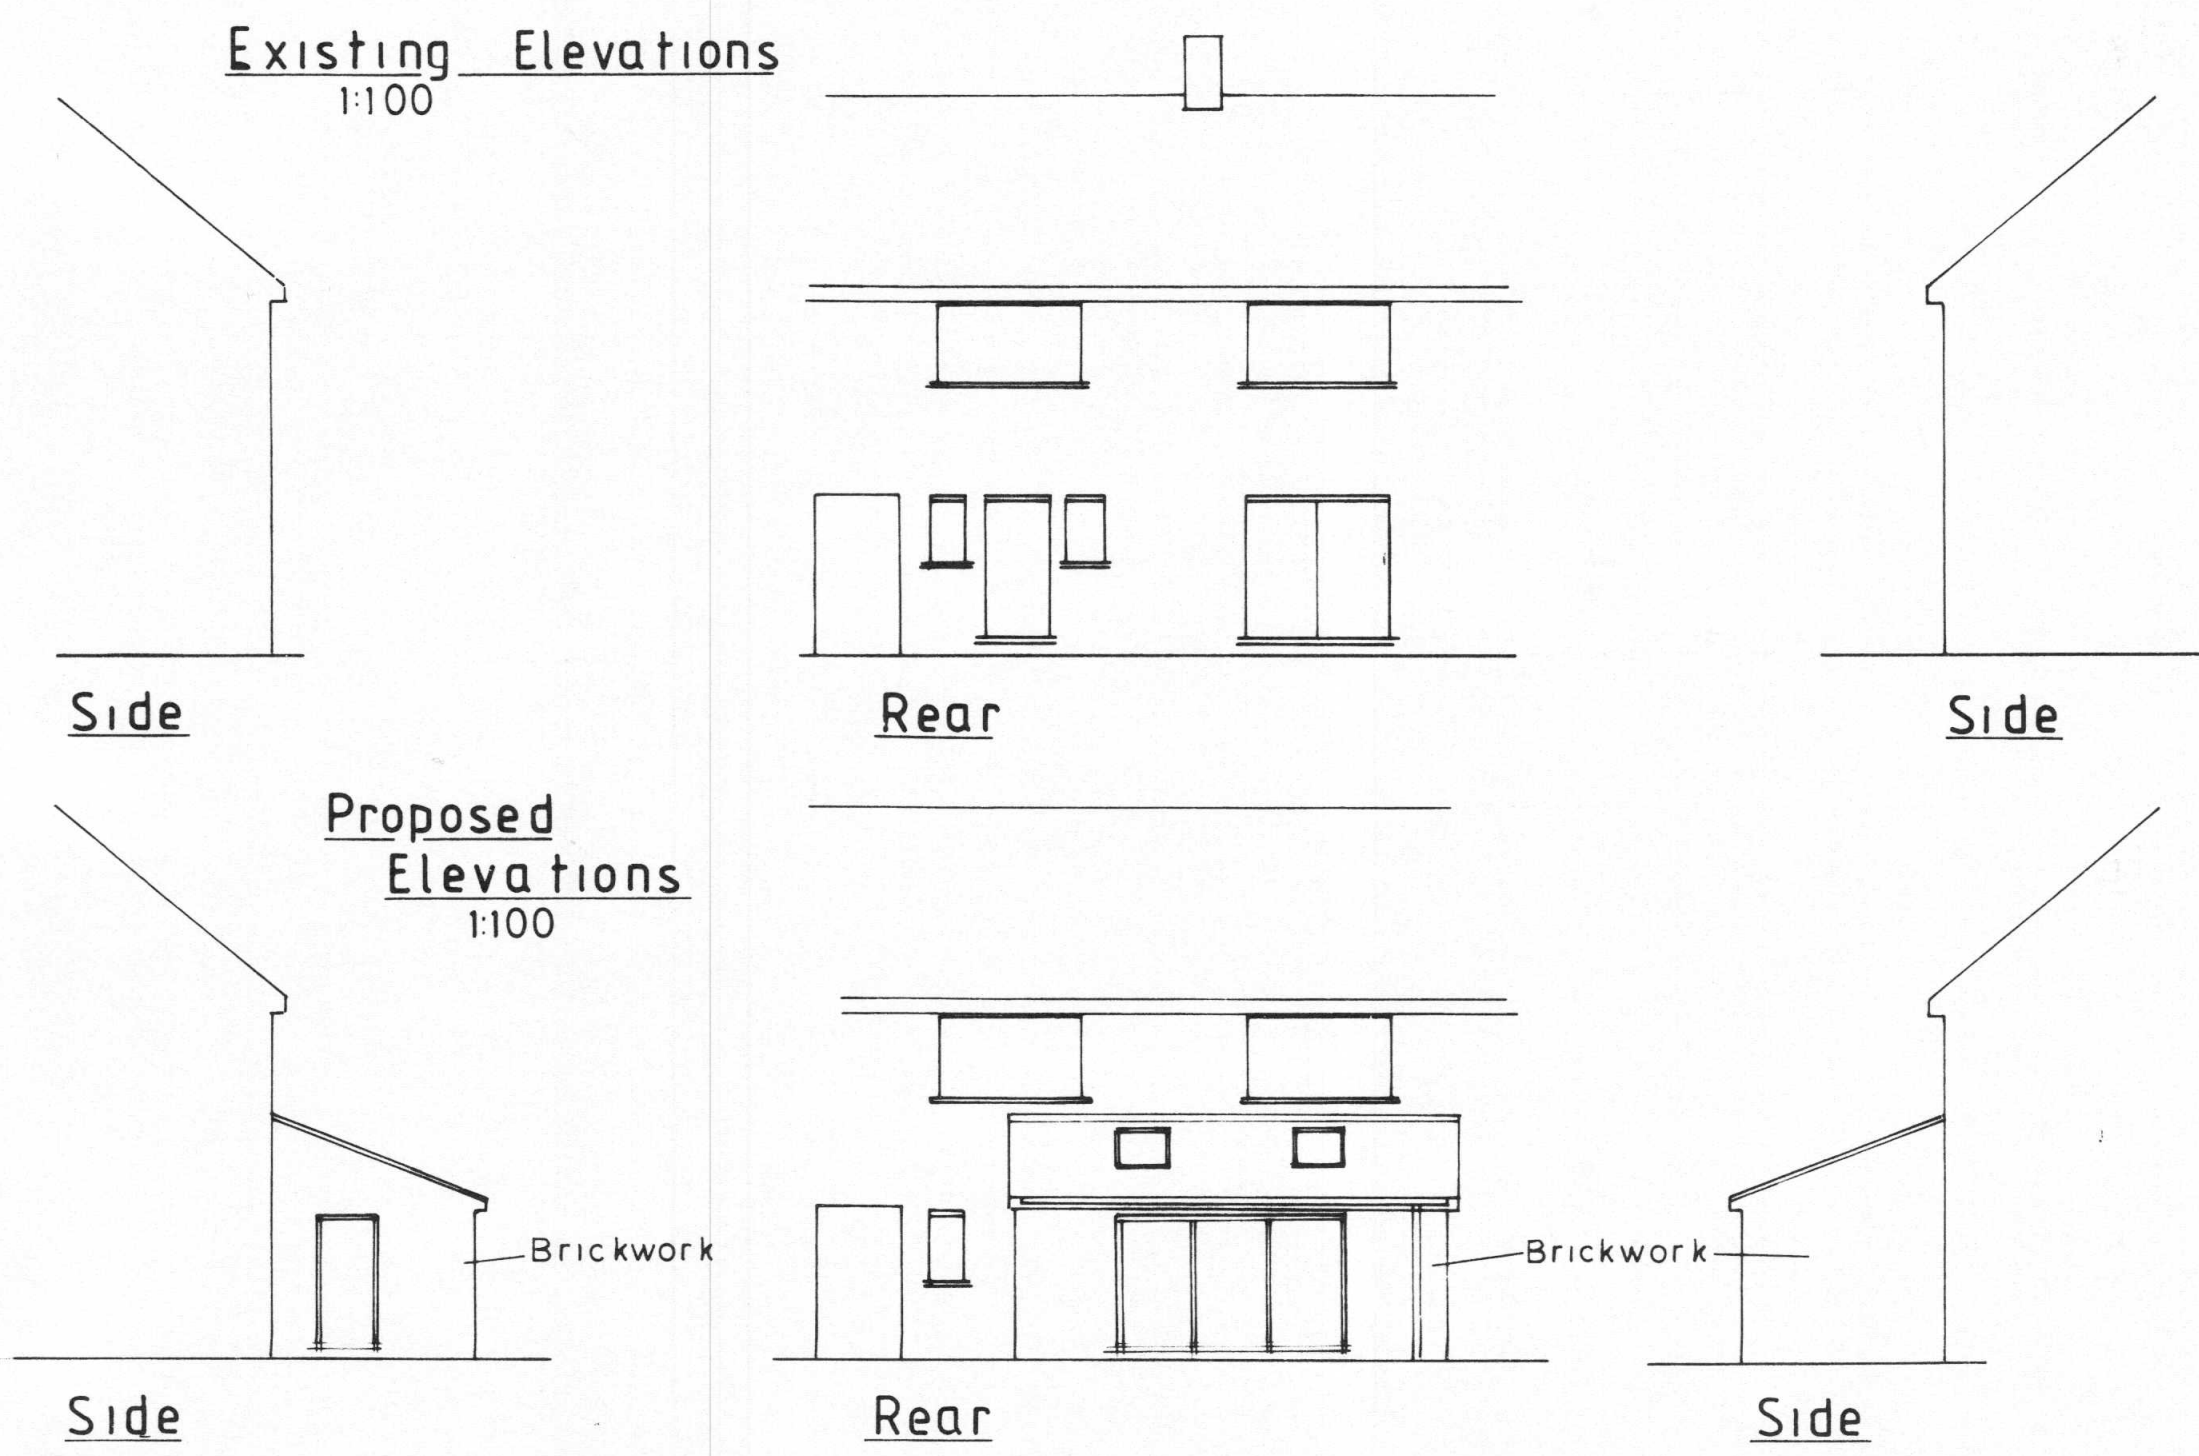