



NOTES:

All construction to comply with all relevant and current building regulations.
For building regulation compliance please refer building regulation/ structural engineers drawing.
All Dimensions to be measured by contractor on site prior to construction. Not for construction.

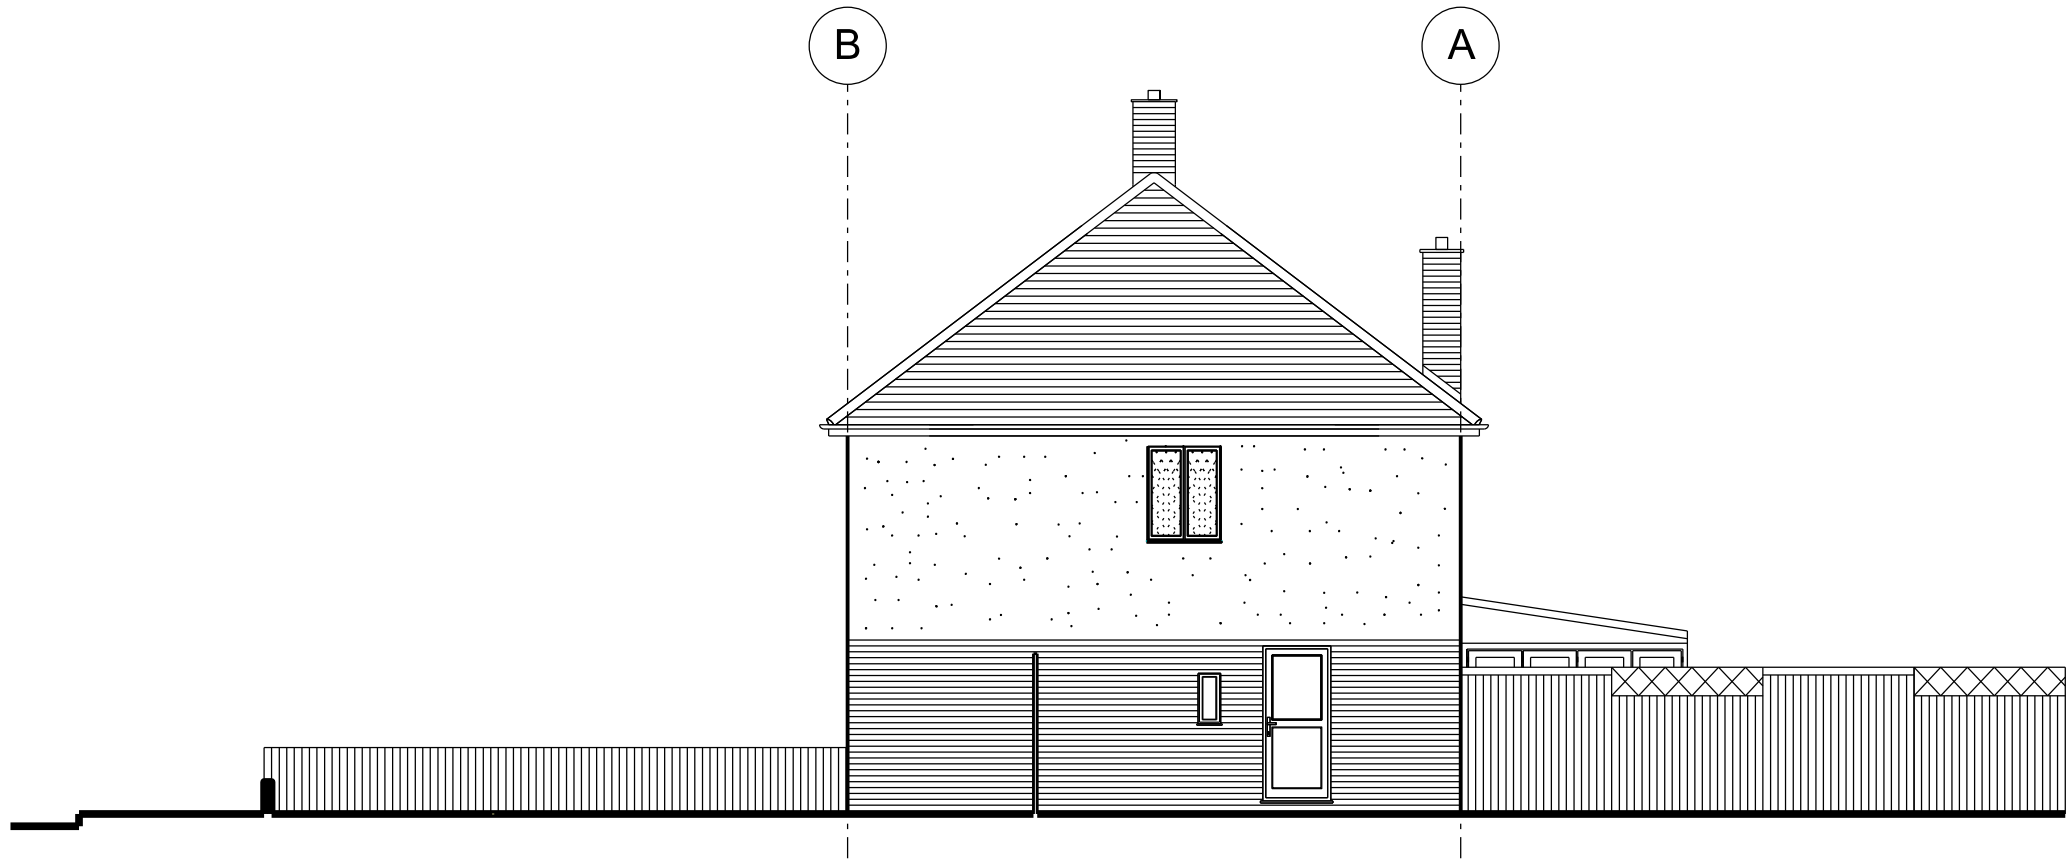


01 EXISTING SIDE ELEVATION

SCALE 1:100

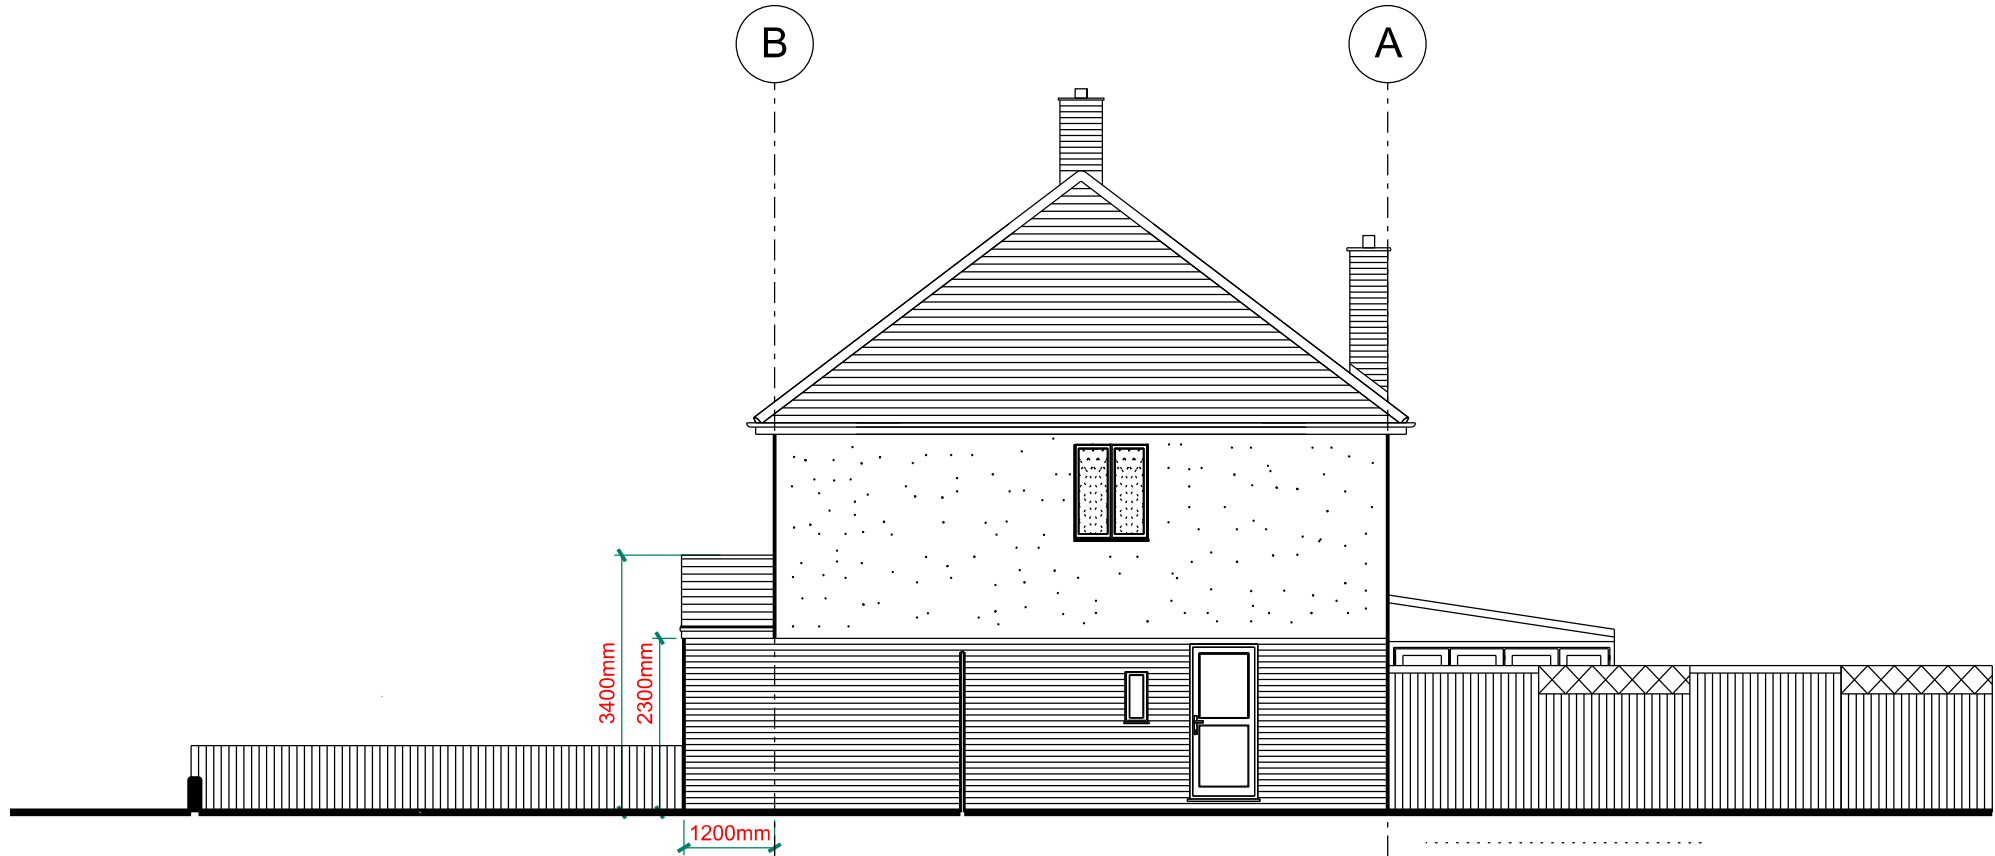

02 PROPOSED SIDE ELEVATION

SCALE 1:100

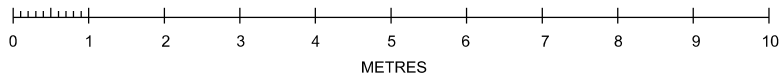

D1	22/04/2022	Planning
REV.	DATE	REASON FOR ISSUE
FAÇADE DESIGN STUDIO		
		
Boundary House Cricket Field Road Uxbridge UB8 1QG www.facadesign.co.uk info@facadesign.co.uk t +44 (0) 7438294487		
Project Address: 33 Trevor Crescent		
Ruislip		
HA4 6NB		
Project Number: RDK 4222		
Description: Front porch extension		
SCALE: 1:100@A3		
PAW1006		