



NOTES:
All construction to comply with all relevant and current building regulations.
For building regulation compliance please refer building regulation/ structural engineers drawing.
All Dimensions to be measured by contractor on site prior to construction. Not for construction.

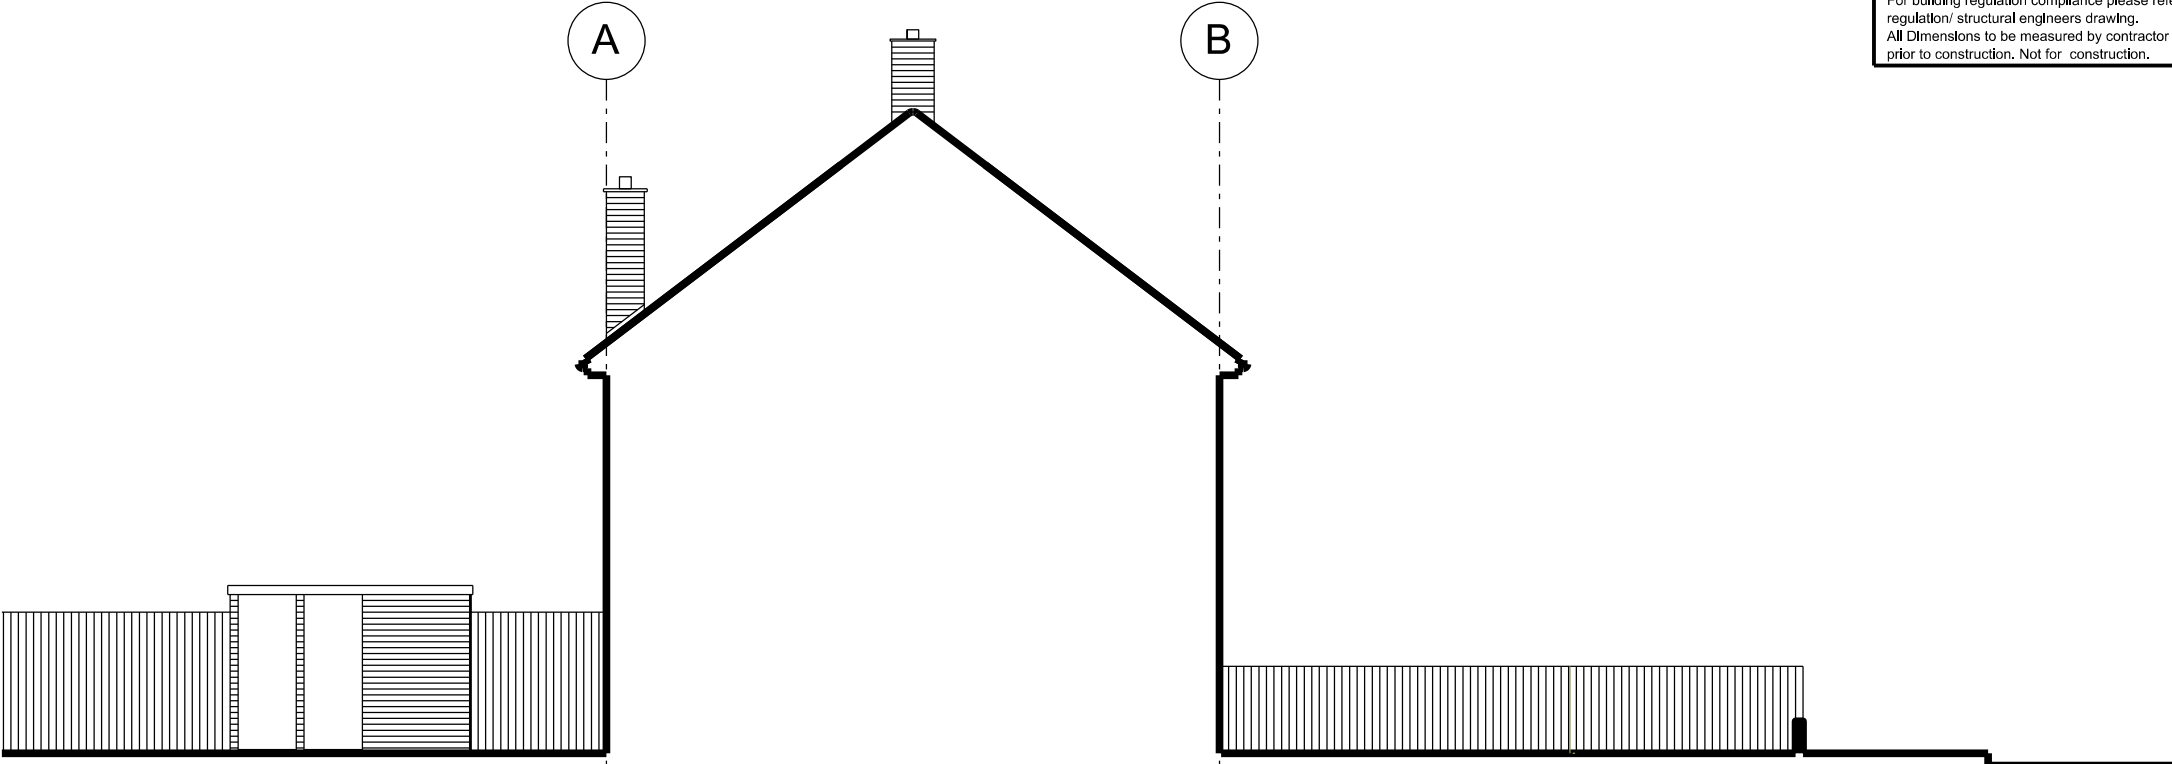

01 EXISTING SIDE ELEVATION
SCALE 1:100

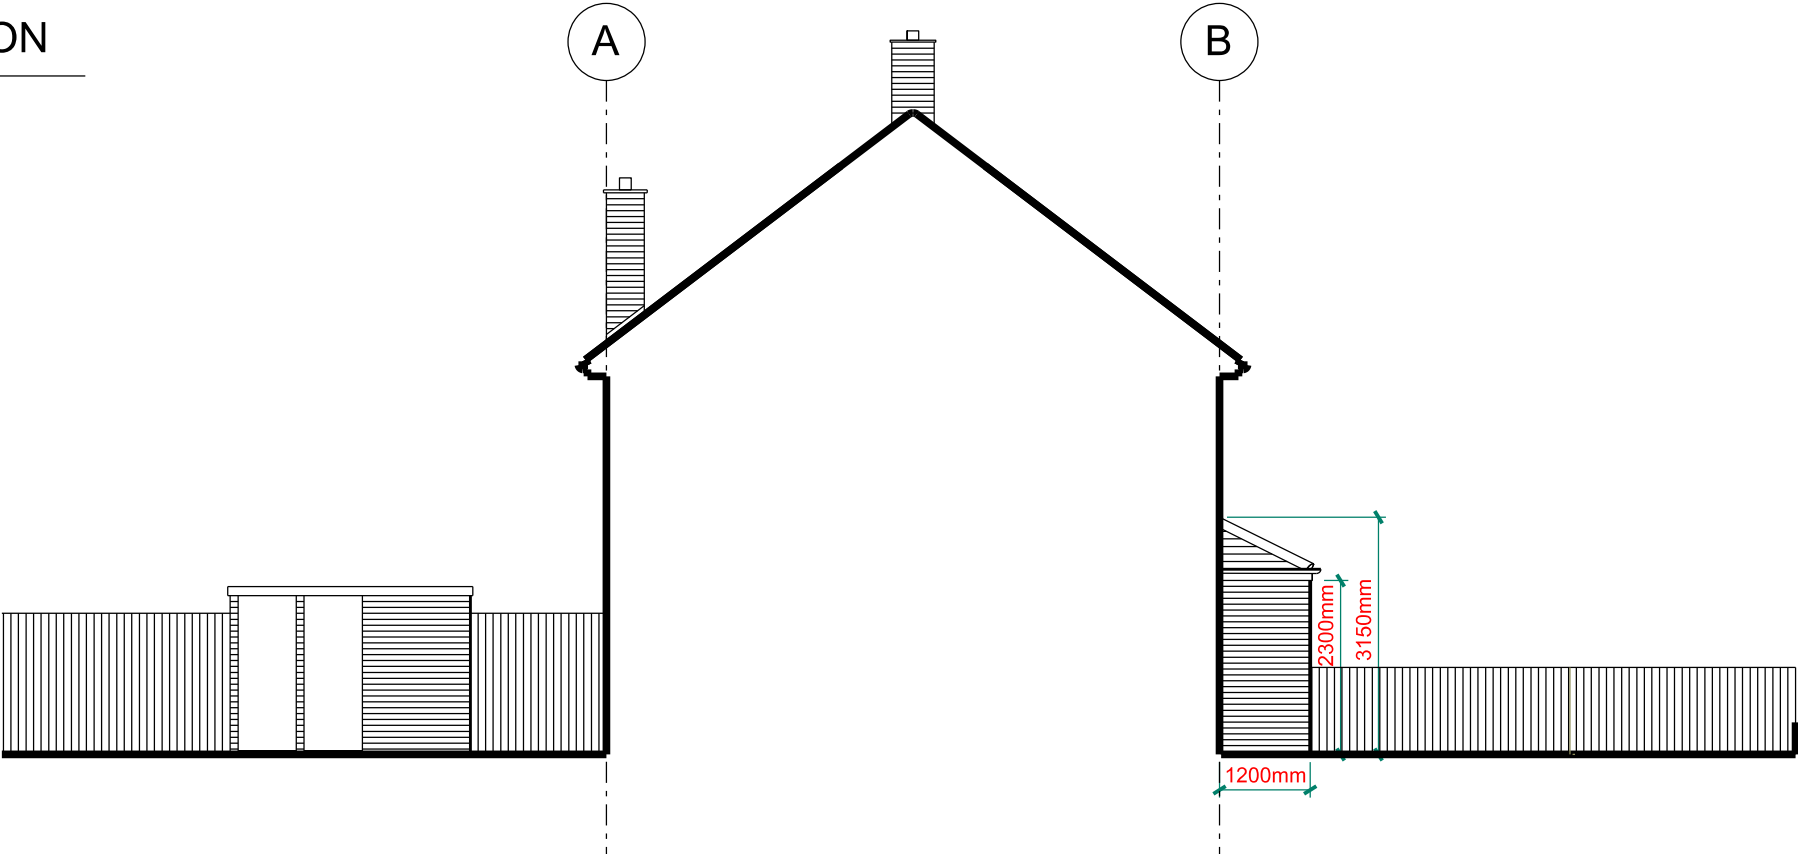

02 PROPOSED SIDE ELEVATION
SCALE 1:100

A	16/06/2022	Planning
D1	22/04/2022	Planning
REV.	DATE	REASON FOR ISSUE

FAÇADE DESIGN STUDIO

 Boundary House
Cricket Field Road
Uxbridge
UB8 1QG
www.facadesign.co.uk
info@facadesign.co.uk
t +44 (0) 7438294487

Project Address: 33 Trevor Crescent

Ref: HA4 6NB

Project Number: RDK 4222

Description: Front porch extension

SCALE: 1:100@A3

PAW1007 A