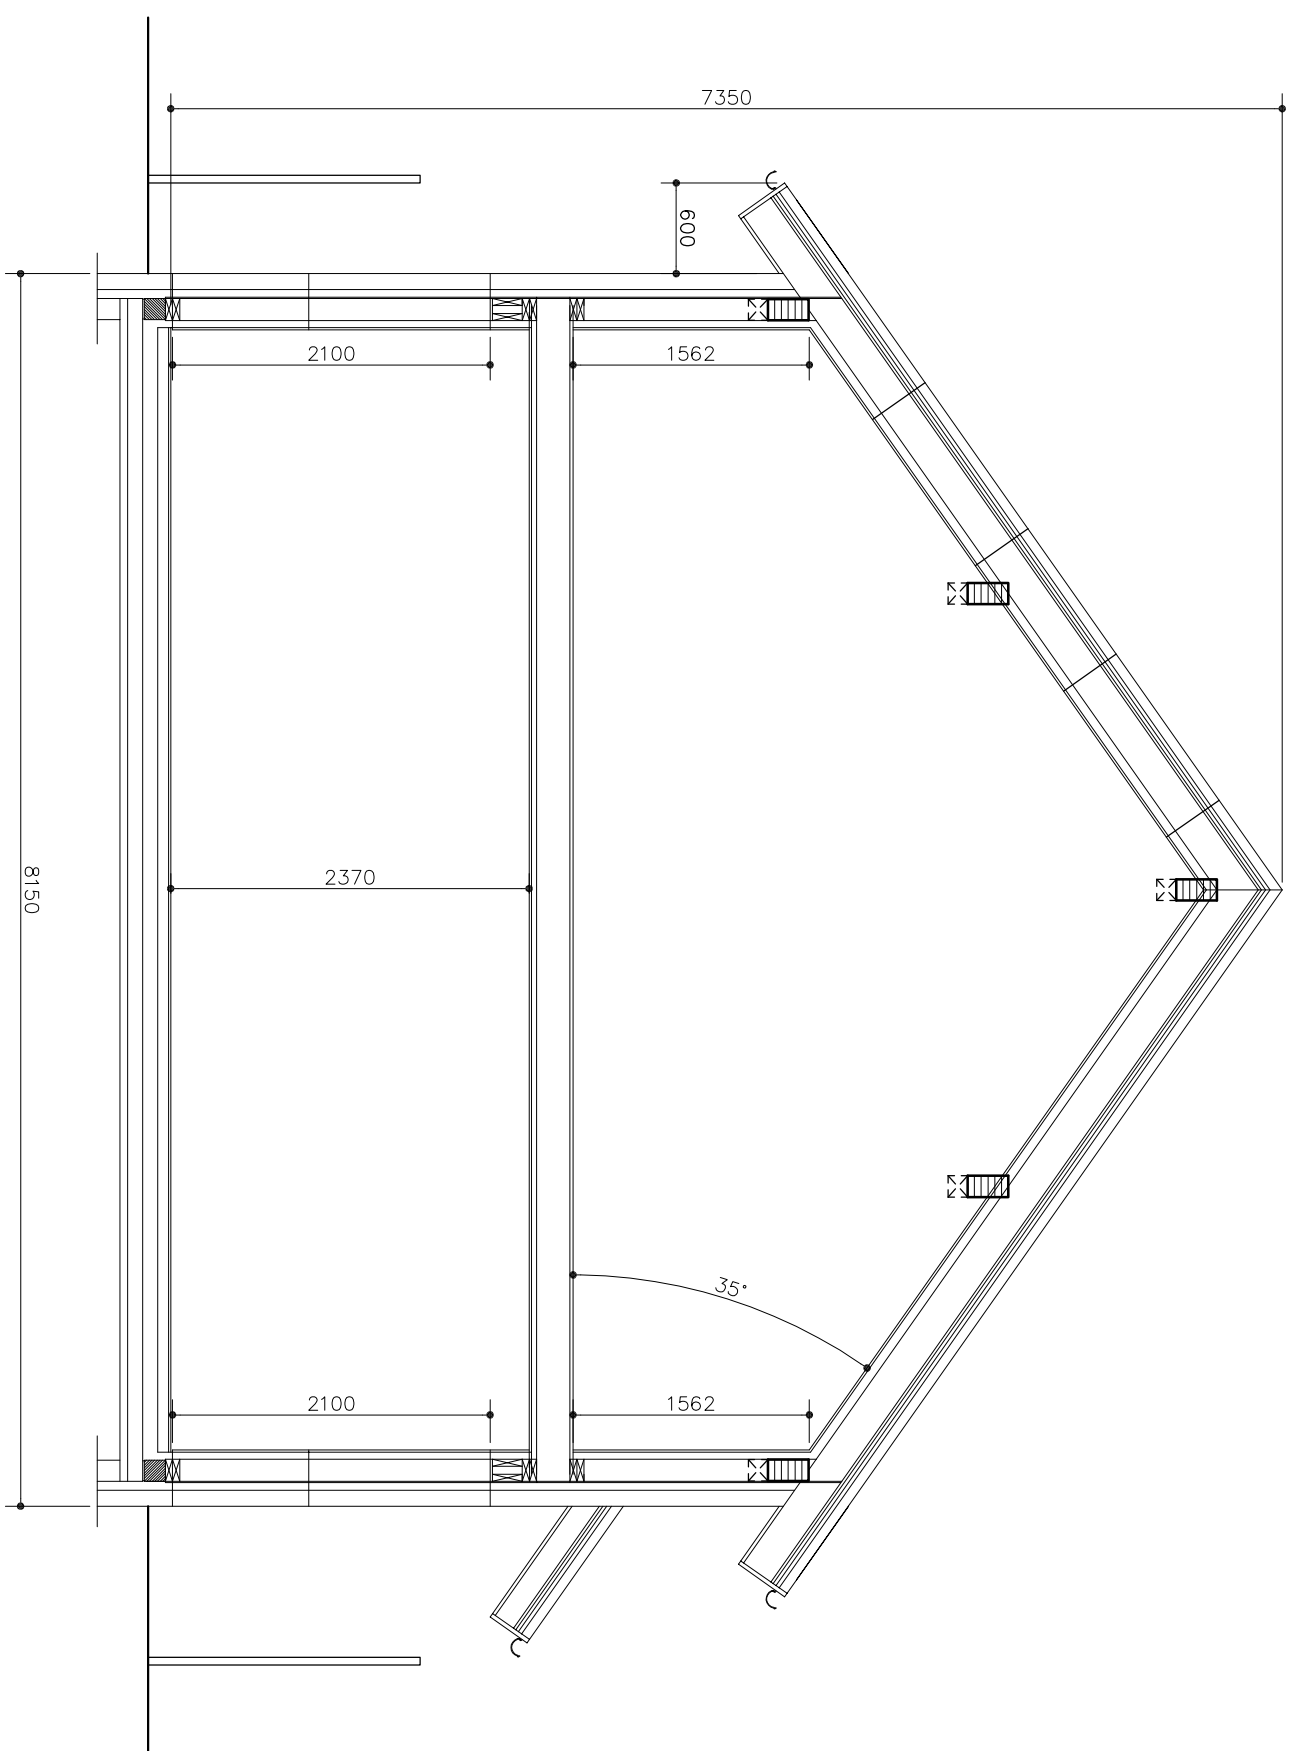


THIS DRAWING SHOULD BE READ IN CONJUNCTION WITH ANY OTHER
RELEVANT DRAWINGS AND THE CONSTRUCTION MANUAL
THE BUILDER SHOULD CHECK ALL LEVELS AND SITE DIMENSIONS
BEFORE WORK STARTS AND NOTIFY SCANDIA OF ANY DISCREPANCY
IF IN DOUBT PLEASE ASK

IF IN DOUBT PLEASE ASK

REV	DESCRIPTION	DATE	DRN	CHK
-----	-------------	------	-----	-----

[illegible]

scandianus

SCANDIA-HUS BUSINESS PARK,
FELCOURT ROAD, FELCOURT, EAST GRINSTEAD,
WEST SUSSEX, RH19 2LP : TEL 01342 838060

FOR
MR & MRS WHITLEY

5

72 FERRERS AVENUE,
WEST DRAYTON,
UB7 7AB

UB / AB

TITLE

PROPOSED DWELLING OUTLINE SECTION

C/No.	O/No.	SCALE
227000		1:50 @A2
DRAWN		DRAWING NUMBER
FC		05
DATE		REV
3/20		