
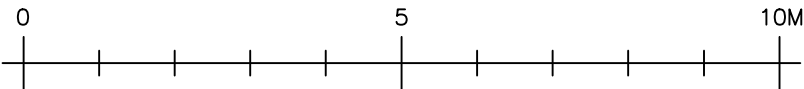
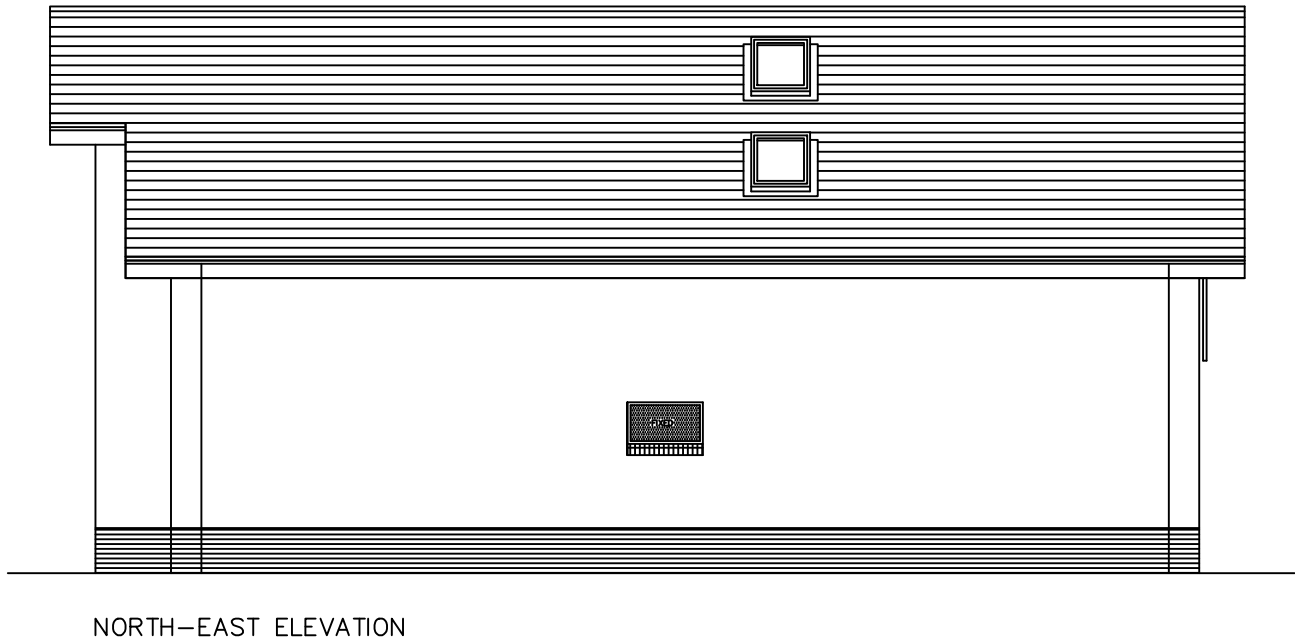
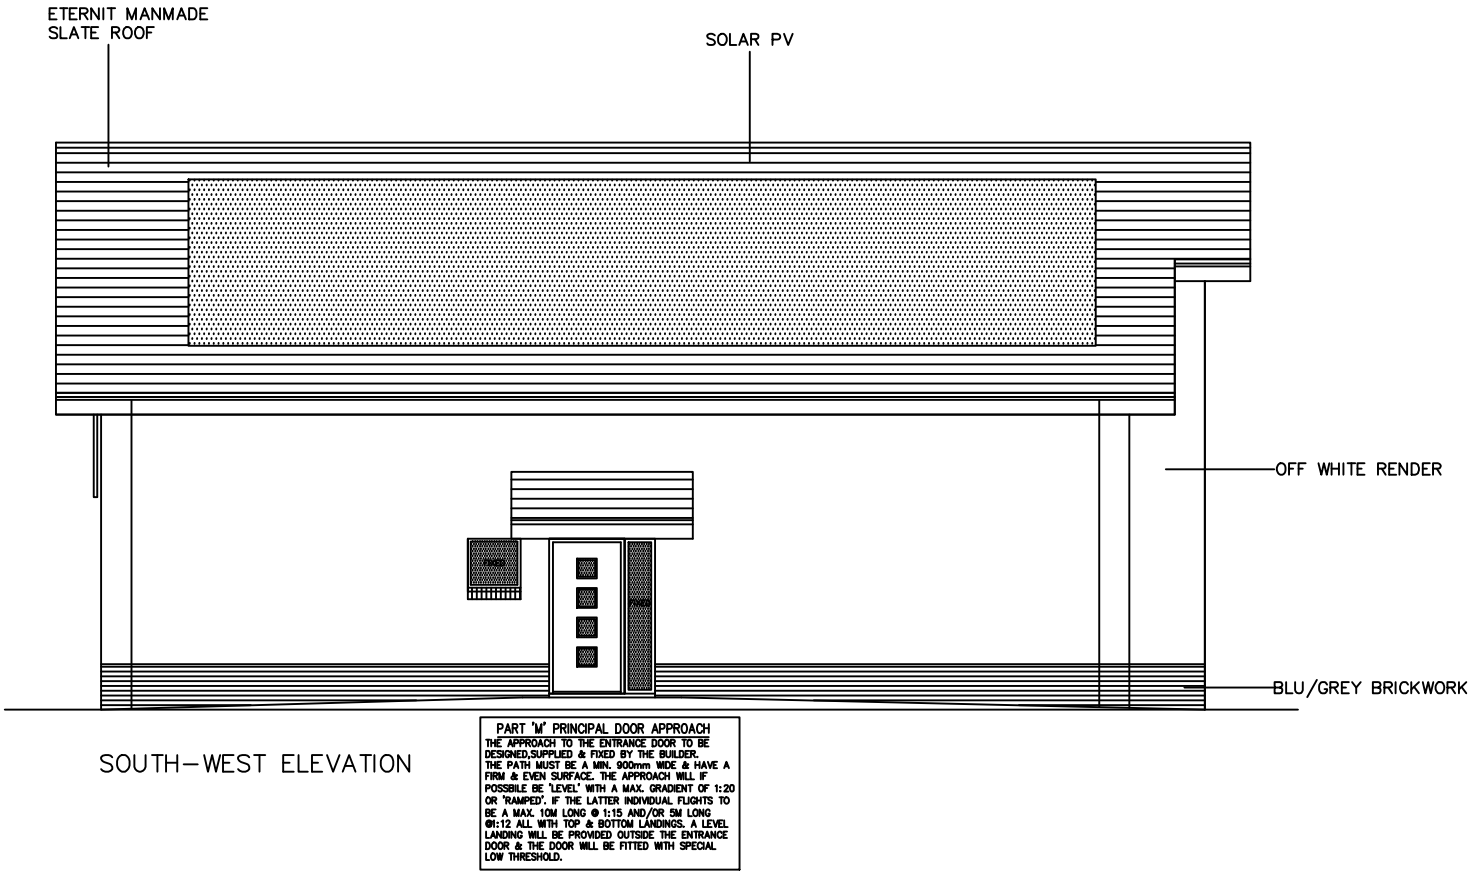


THIS DRAWING SHOULD BE READ IN CONJUNCTION WITH ANY OTHER RELEVANT DRAWINGS AND THE CONSTRUCTION MANUAL. THE BUILDER SHOULD CHECK ALL LEVELS AND SITE DIMENSIONS BEFORE WORK STARTS AND NOTIFY SCANDIA OF ANY DISCREPANCY IF IN DOUBT PLEASE ASK

© COPYRIGHT IN THIS DRAWING AND WORK EXECUTED IS AND REMAINS THE PROPERTY OF SCANDIA-HUS LIMITED AND OR ITS SUBSIDIARIES IN ACCORDANCE WITH THE PROVISIONS OF THE COPYRIGHT ACT. PERMISSION TO PRODUCE COPIES OR MODIFIED DRAWINGS IN WHOLE OR IN PART FOR ANY PURPOSE SHOULD BE OBTAINED FROM SCANDIA-HUS LIMITED & ANY SUCH REPRODUCTIONS SHOULD INCLUDE THIS & THE FOREGOING STATEMENT

REV	DESCRIPTION	DATE	DRN	CHK
A	MINOR REVISIONS	3/4/20	LH	
B	WINDOW REVISIONS	14/7/20	EW	
C	REMOVED JULIET BALCONY	22/7/20	EW	
D	UPDATED FOR BUILDING REGS	17/8/20	EW	
E	REVISED WINDOWS	07/10/20	EW	
F	NOTE ADDED FOR ROOF MATERIAL	21/10/20	FC	
G	REVISED WINDOWS	05/11/20	EW	
H	WINDOW REVISIONS	06/11/20	EW	
I	REMOVED LOG FIRE	06/11/20	EW	

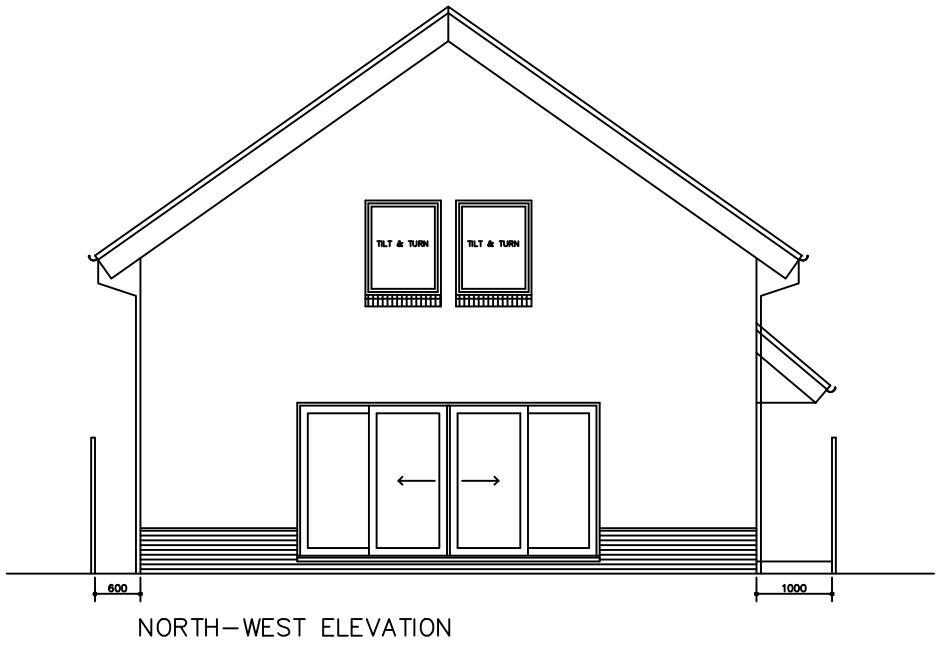

scandiahus

SCANDIA-HUS BUSINESS PARK,
FELCOURT ROAD, FELCOURT, EAST GRINSTEAD,
WEST SUSSEX, RH19 2LP : TEL 01342 838060

FOR
MR & MRS WHITLEY

SITE
72 FERRERS AVENUE,
WEST DRAYTON,
UB7 7AB

TITLE
PROPOSED DWELLING
ELEVATIONS

C/No.
227000

0/No.

SCALE
1:100 @A2

DRAWN
FC

DATE
3/20

DRAWING NUMBER
04

REV I