THIS DRAWING SHOULD BE READ IN CONJUNCTION WITH ANY OTHER RELEVANT DRAWINGS AND THE CONSTRUCTION MANUAL.
THE BUILDER SHOULD CHECK ALL LEVELS AND SITE DIMENSIONS BEFORE WORK STARTS AND NOTIFY SCANDIA OF ANY DISCREPANCY

IF IN DOUBT PLEASE ASK

© COPYRIGHT IN THIS DRAWING AND WORK EXECUTED IS AND REMAINS THE PROPERTY OF SCANDIA-HUS LIMITED AND OR ITS SUBSIDIARIES IN ACCORDANCE WITH THE PROVISIONS OF THE COPYRIGHT ACT. PERMISSION TO PRODUCE COPIES OR MODIFIED DRAWINGS IN WHOLE OR IN PART FOR ANY PURPOSE SHOULD BE OBTAINED FROM SCANDIA-HUS LIMITED & ANY SUCH REPRODUCTIONS SHOULD INCLUDE THIS & THE FOREGOING STATEMENT

REV	DESCRIPTION	DATE	DRN	CHK
A	UPDATED FLOOR PLAN	27/02/20	FC	LH
B	UPDATED FOOTPRINT	11/3/20	EW	LH
C	GENERAL REVISIONS	26/03/20	FC	LH
D	MINOR REVISIONS	3/4/20	LH	
E	UPDATED WITH DRAINAGE	14/8/20	EW	
F	UPDATED FOR BUILDING REGS	17/8/20	EW	
G	GENERAL REVISIONS	17/11/20	EW	
H	GENERAL REVISIONS	23/11/20	EW	
I	ADDED GSHP AND DRAINAGE DETAILS	19/12/20	EW	
J	GENERAL REVS	26/1/21	EW	

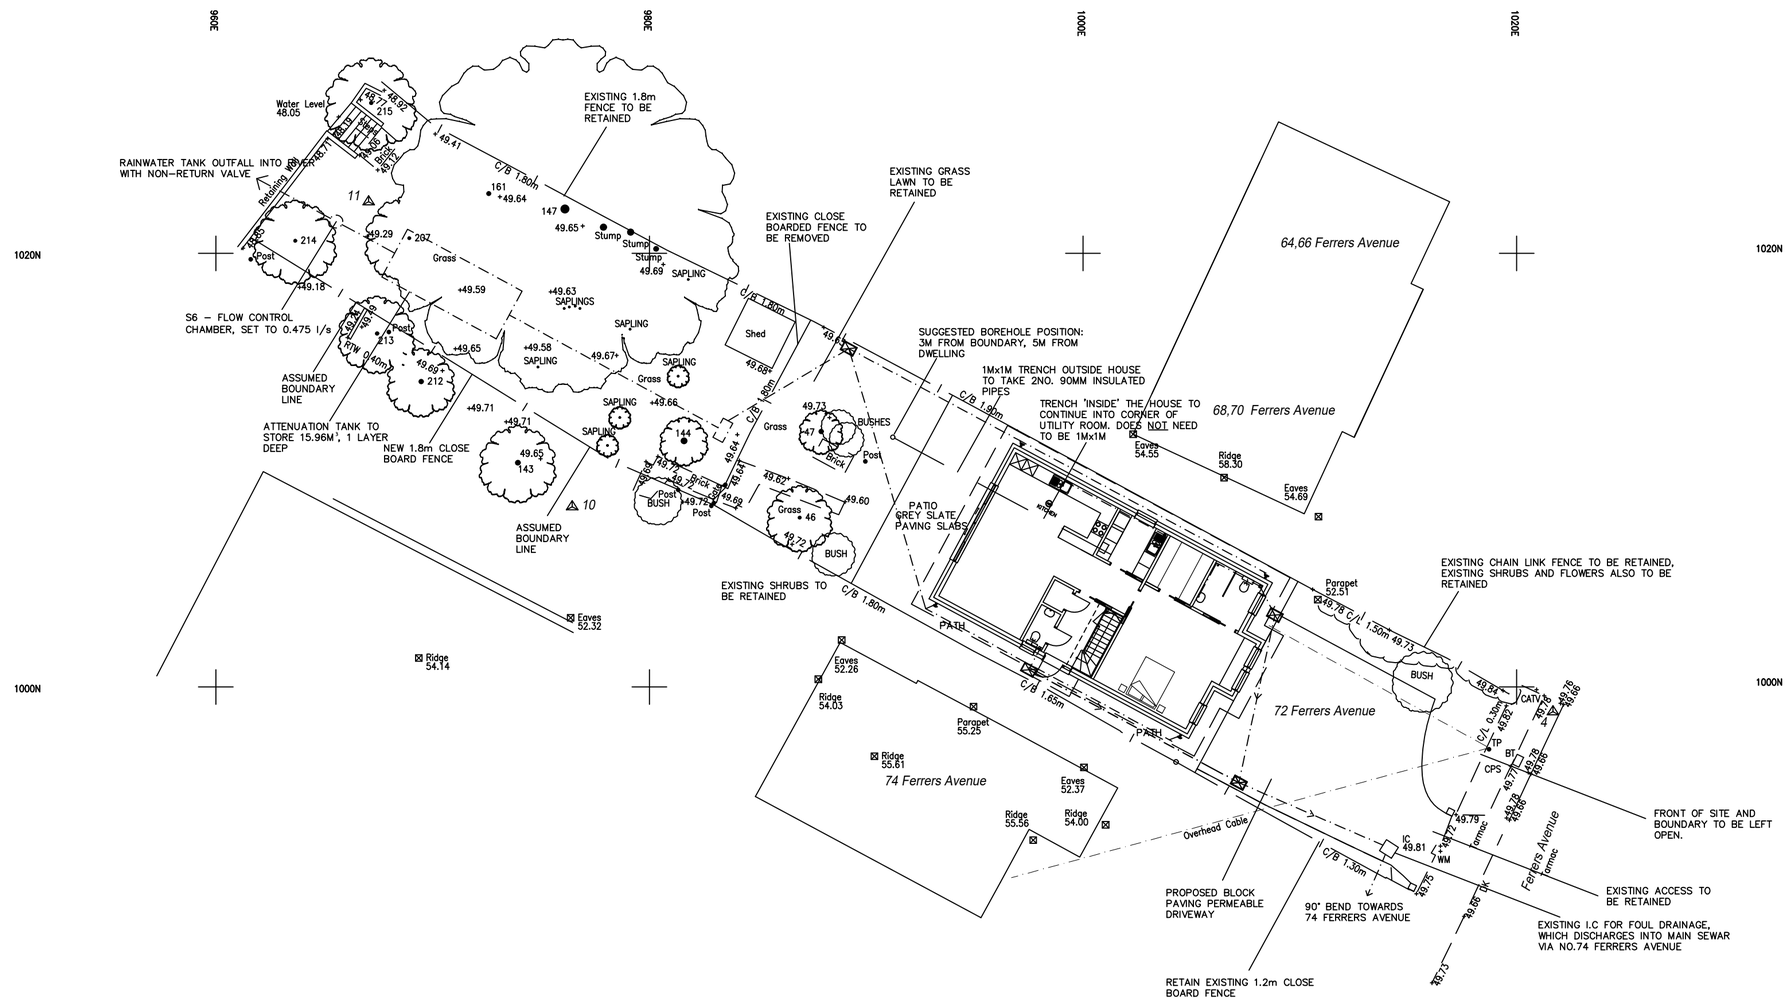

scandiahus

SCANDIA-HUS BUSINESS PARK,
FELCOURT ROAD, FELCOURT, EAST GRINSTEAD,
WEST SUSSEX, RH19 2LP : TEL 01342 838060

FOR
MR & MRS WHITLEY

SITE
72 FERRERS AVENUE,
WEST DRAYTON,
UB7 7AB

TITLE
PROPOSED SITE PLAN

C/No.	O/No.	SCALE
227000		1:200 @A2
DRAWN: EW		DRAWING NUMBER: 01
DATE: 02/20		REV J