



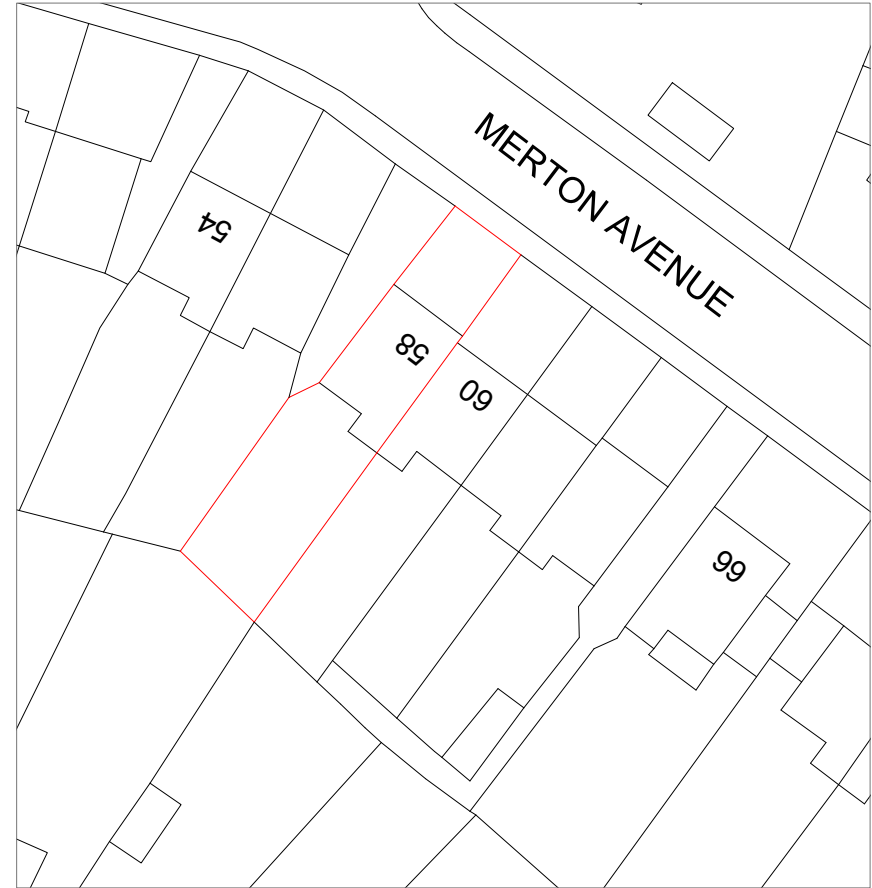

Location Plan
Scale:1:1250

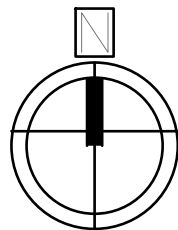

Block Plan
Scale:1:500

Modhwadia Design Services	Project: 58 Merton Avenue Hillingdon UB10 9BL	Title: Location Plan Block Plan	Scale: 1:1250/500@A4 Date: 06.2021 Drawing No.: MD/6073 - 05/BK Revision
239 Western Road, Southall, Middx, UB2 5HS Tel: 020 8571 1369 Fax: 020 8843 2008			