



MATERIALS
ROOF: GREY SLATE TILES TO MATCH EXISTING
WALLS: YELLOW STOCK BRICK TO MATCH

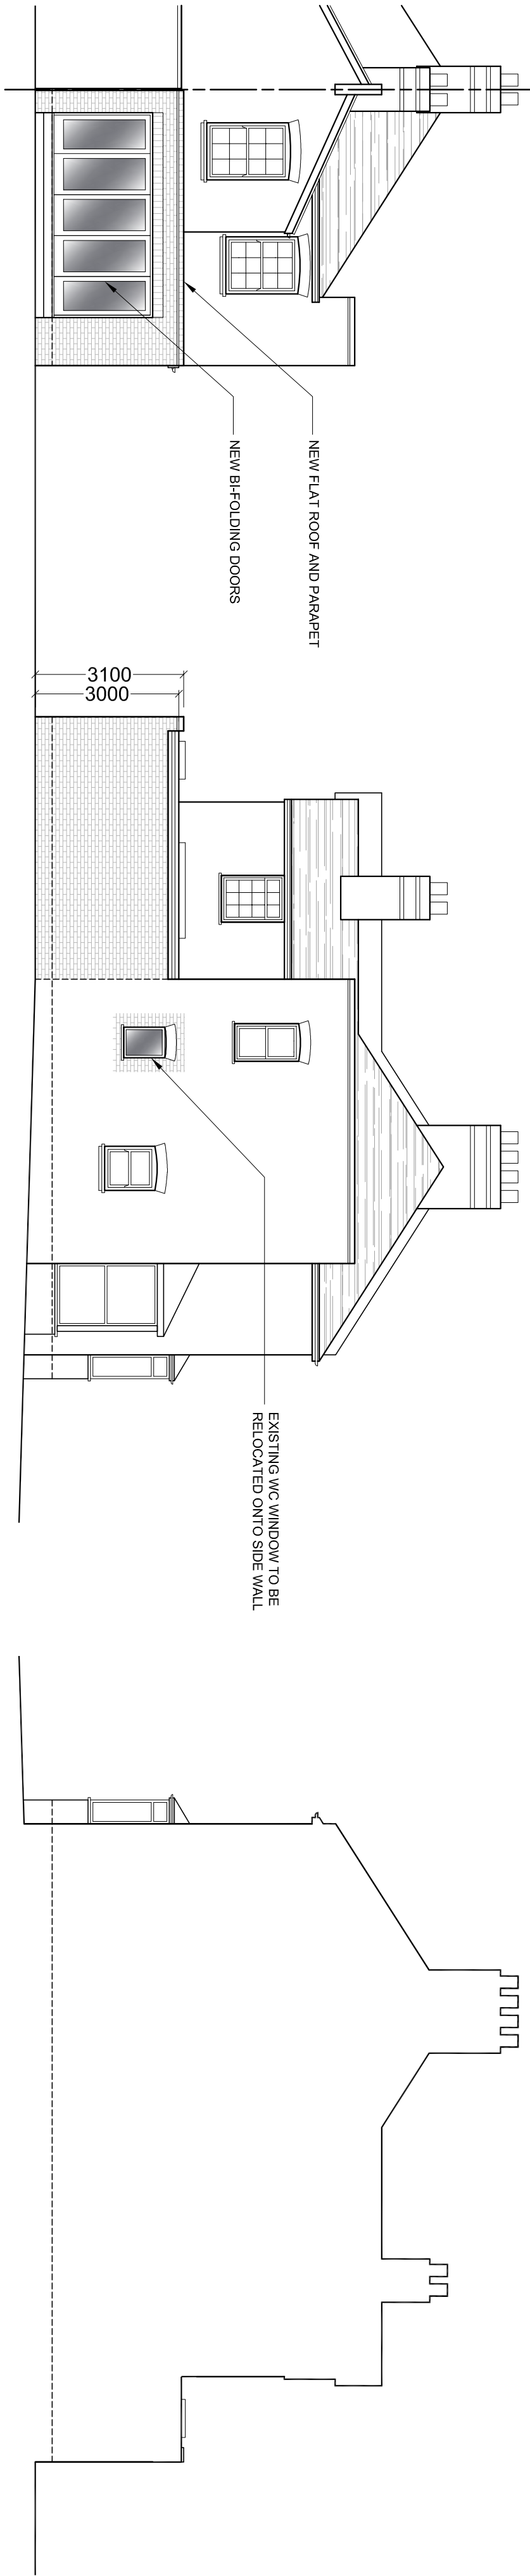


WEST ELEVATION 1:100

SOUTH ELEVATION 1:100


NORTH ELEVATION 1:100

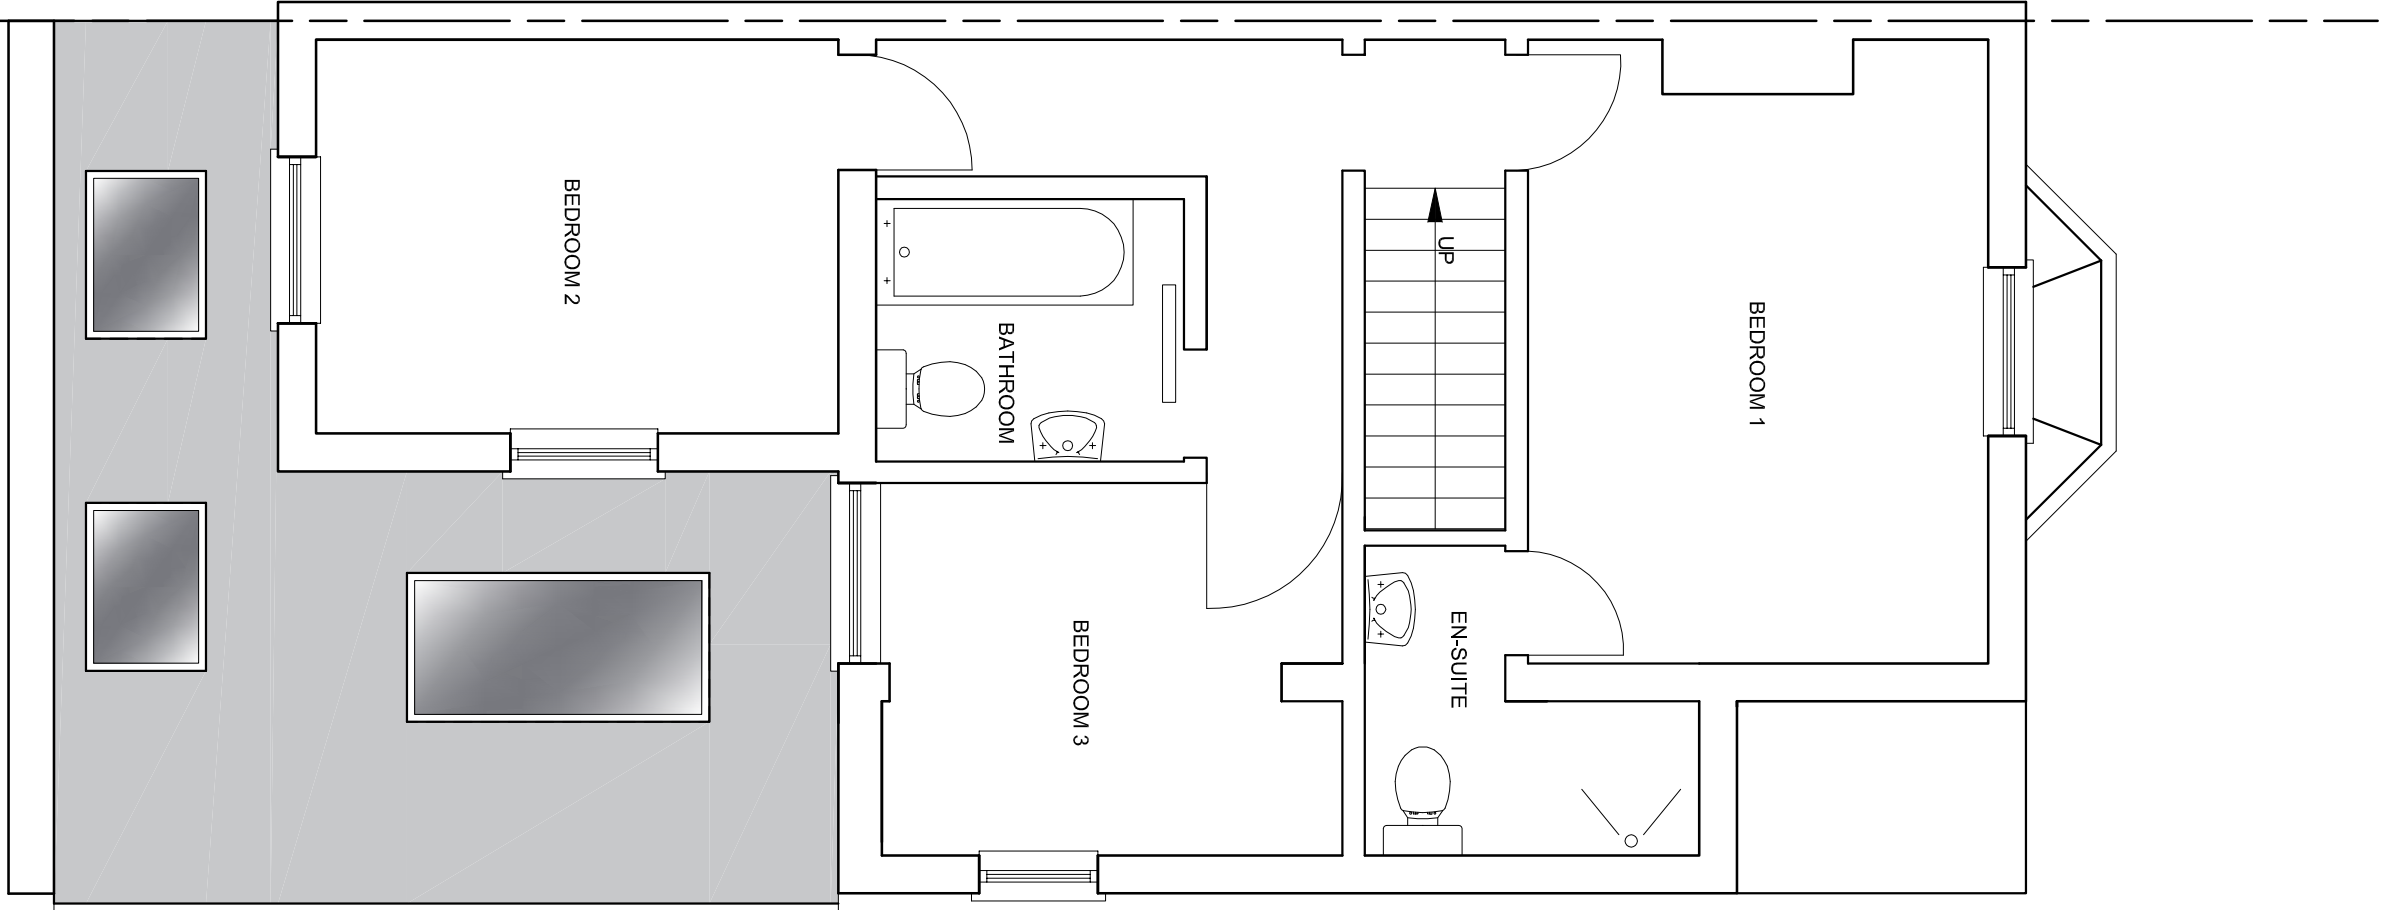

FIRST FLOOR PLAN 1:50

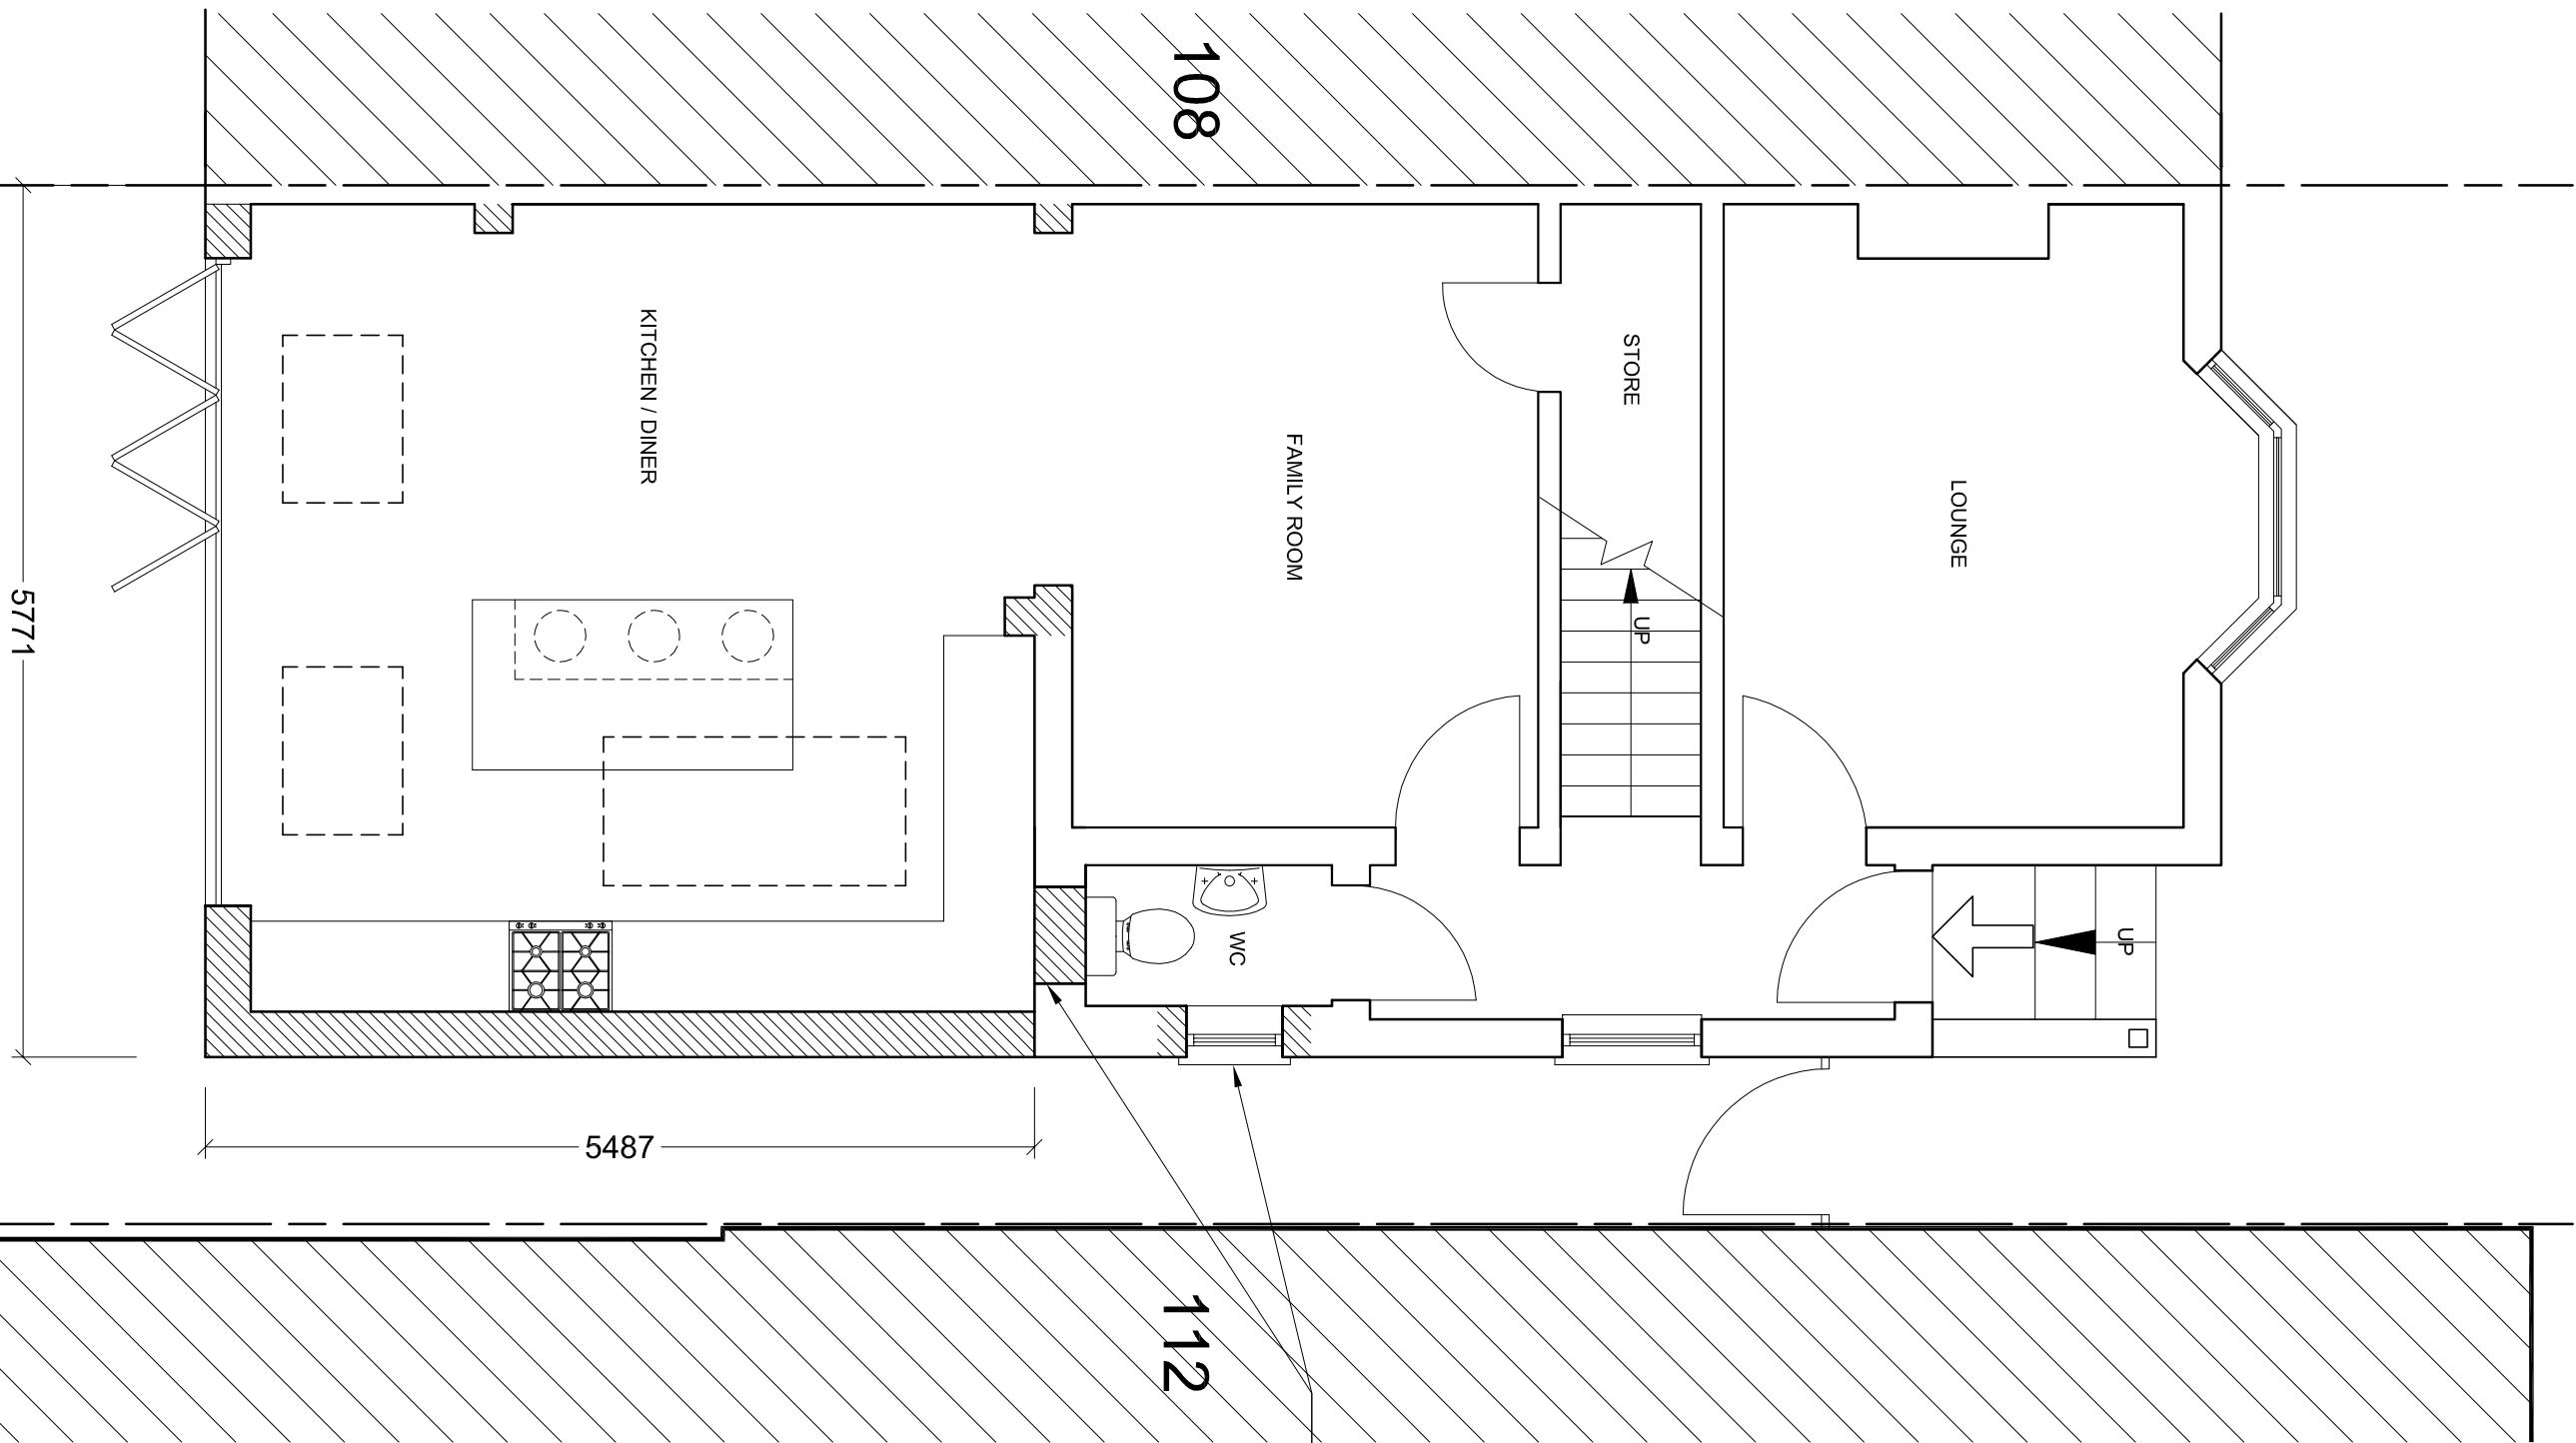

GROUND FLOOR PLAN 1:50

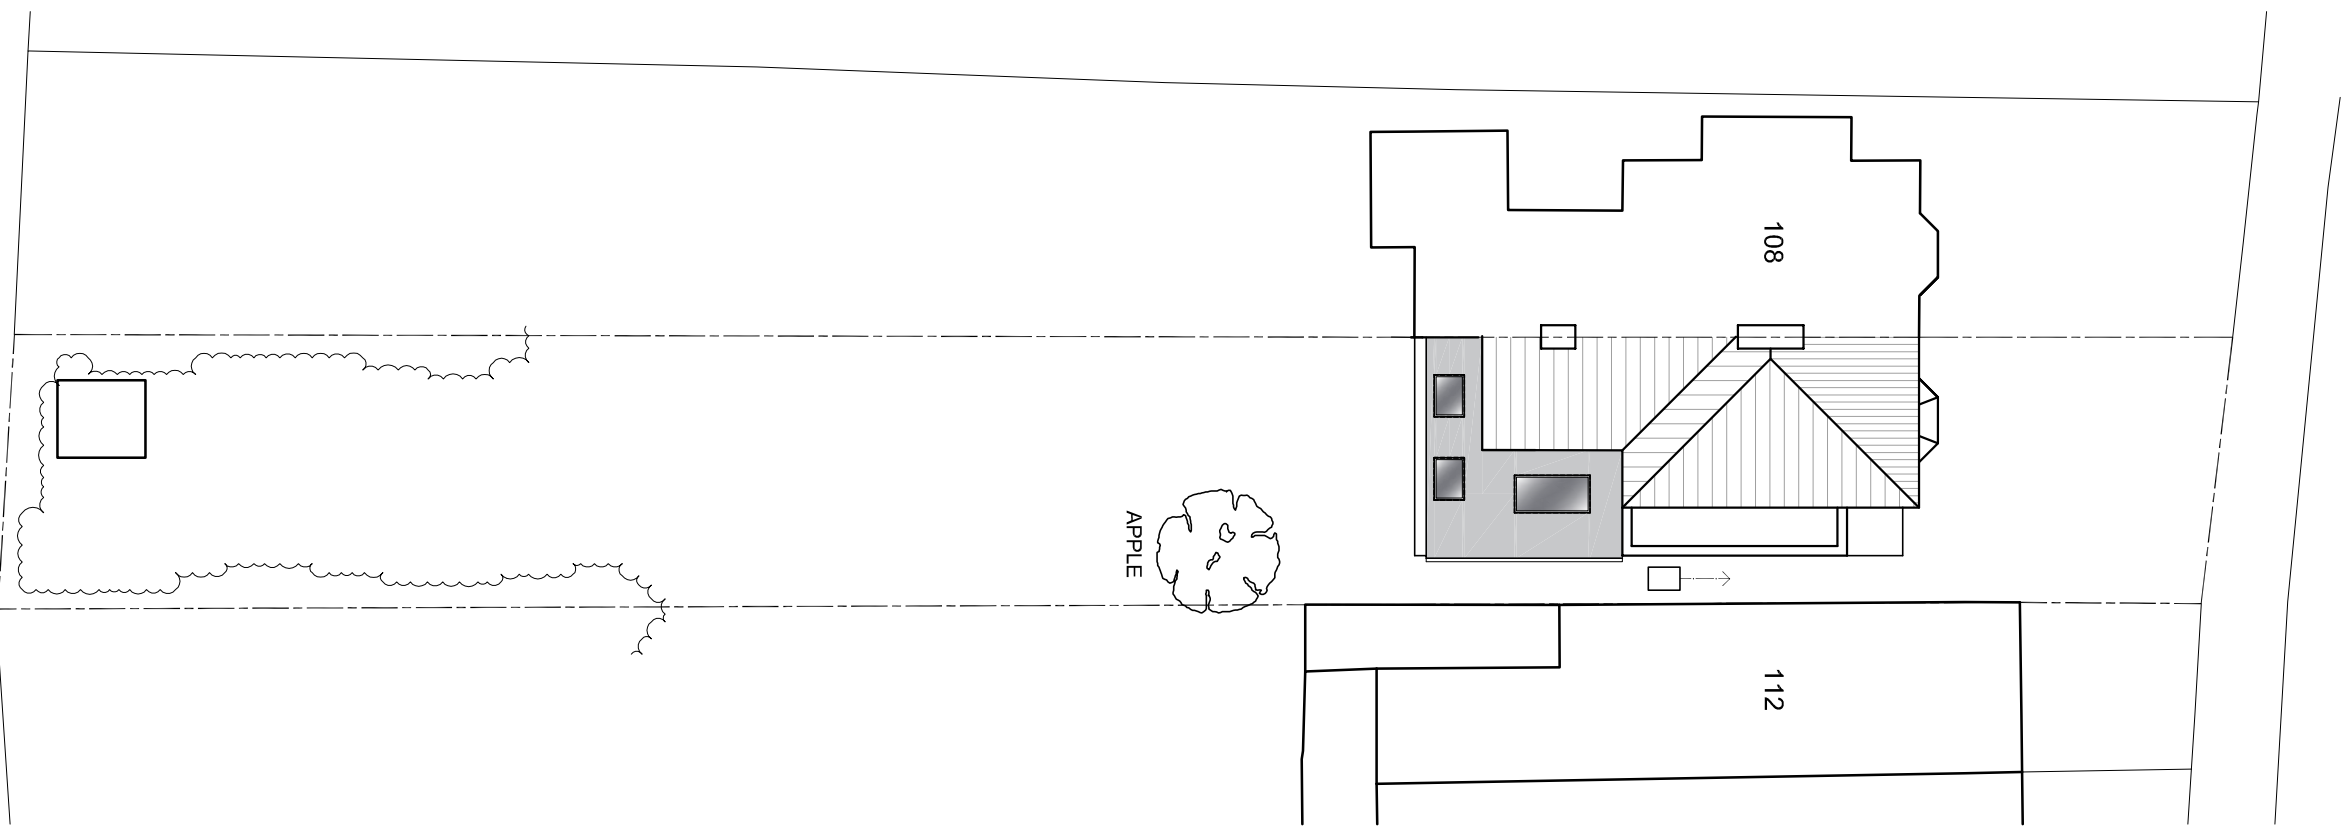

SITE PLAN 1:200

AMENDMENTS	DATE	REV.
Drawings, notes and levels where given are only approximate and subject to the survey. The drawings are to be used for construction and all dimensions are to be taken from the drawings. 

bernard murray design
chartered architect

www.bmurraydesign.co.uk

78 BRIDGE ROAD, LUXBRIDGE, MIDDLESEX UB8 3QW
TEL: 01885 471714 EMAIL: BMURRAYDESIGN@YAHOO.CO.UK

PROJECT
110 HALLOWELL ROAD
NORTHWOOD
HA6 1DU

CLIENT	NEIL TAIT
DRAWING	PROPOSED PLANS AND ELEVATIONS
SCALE	1:100 1:50 1:200
DATE	AUG 2016
DRAWN	BM
	1052-11