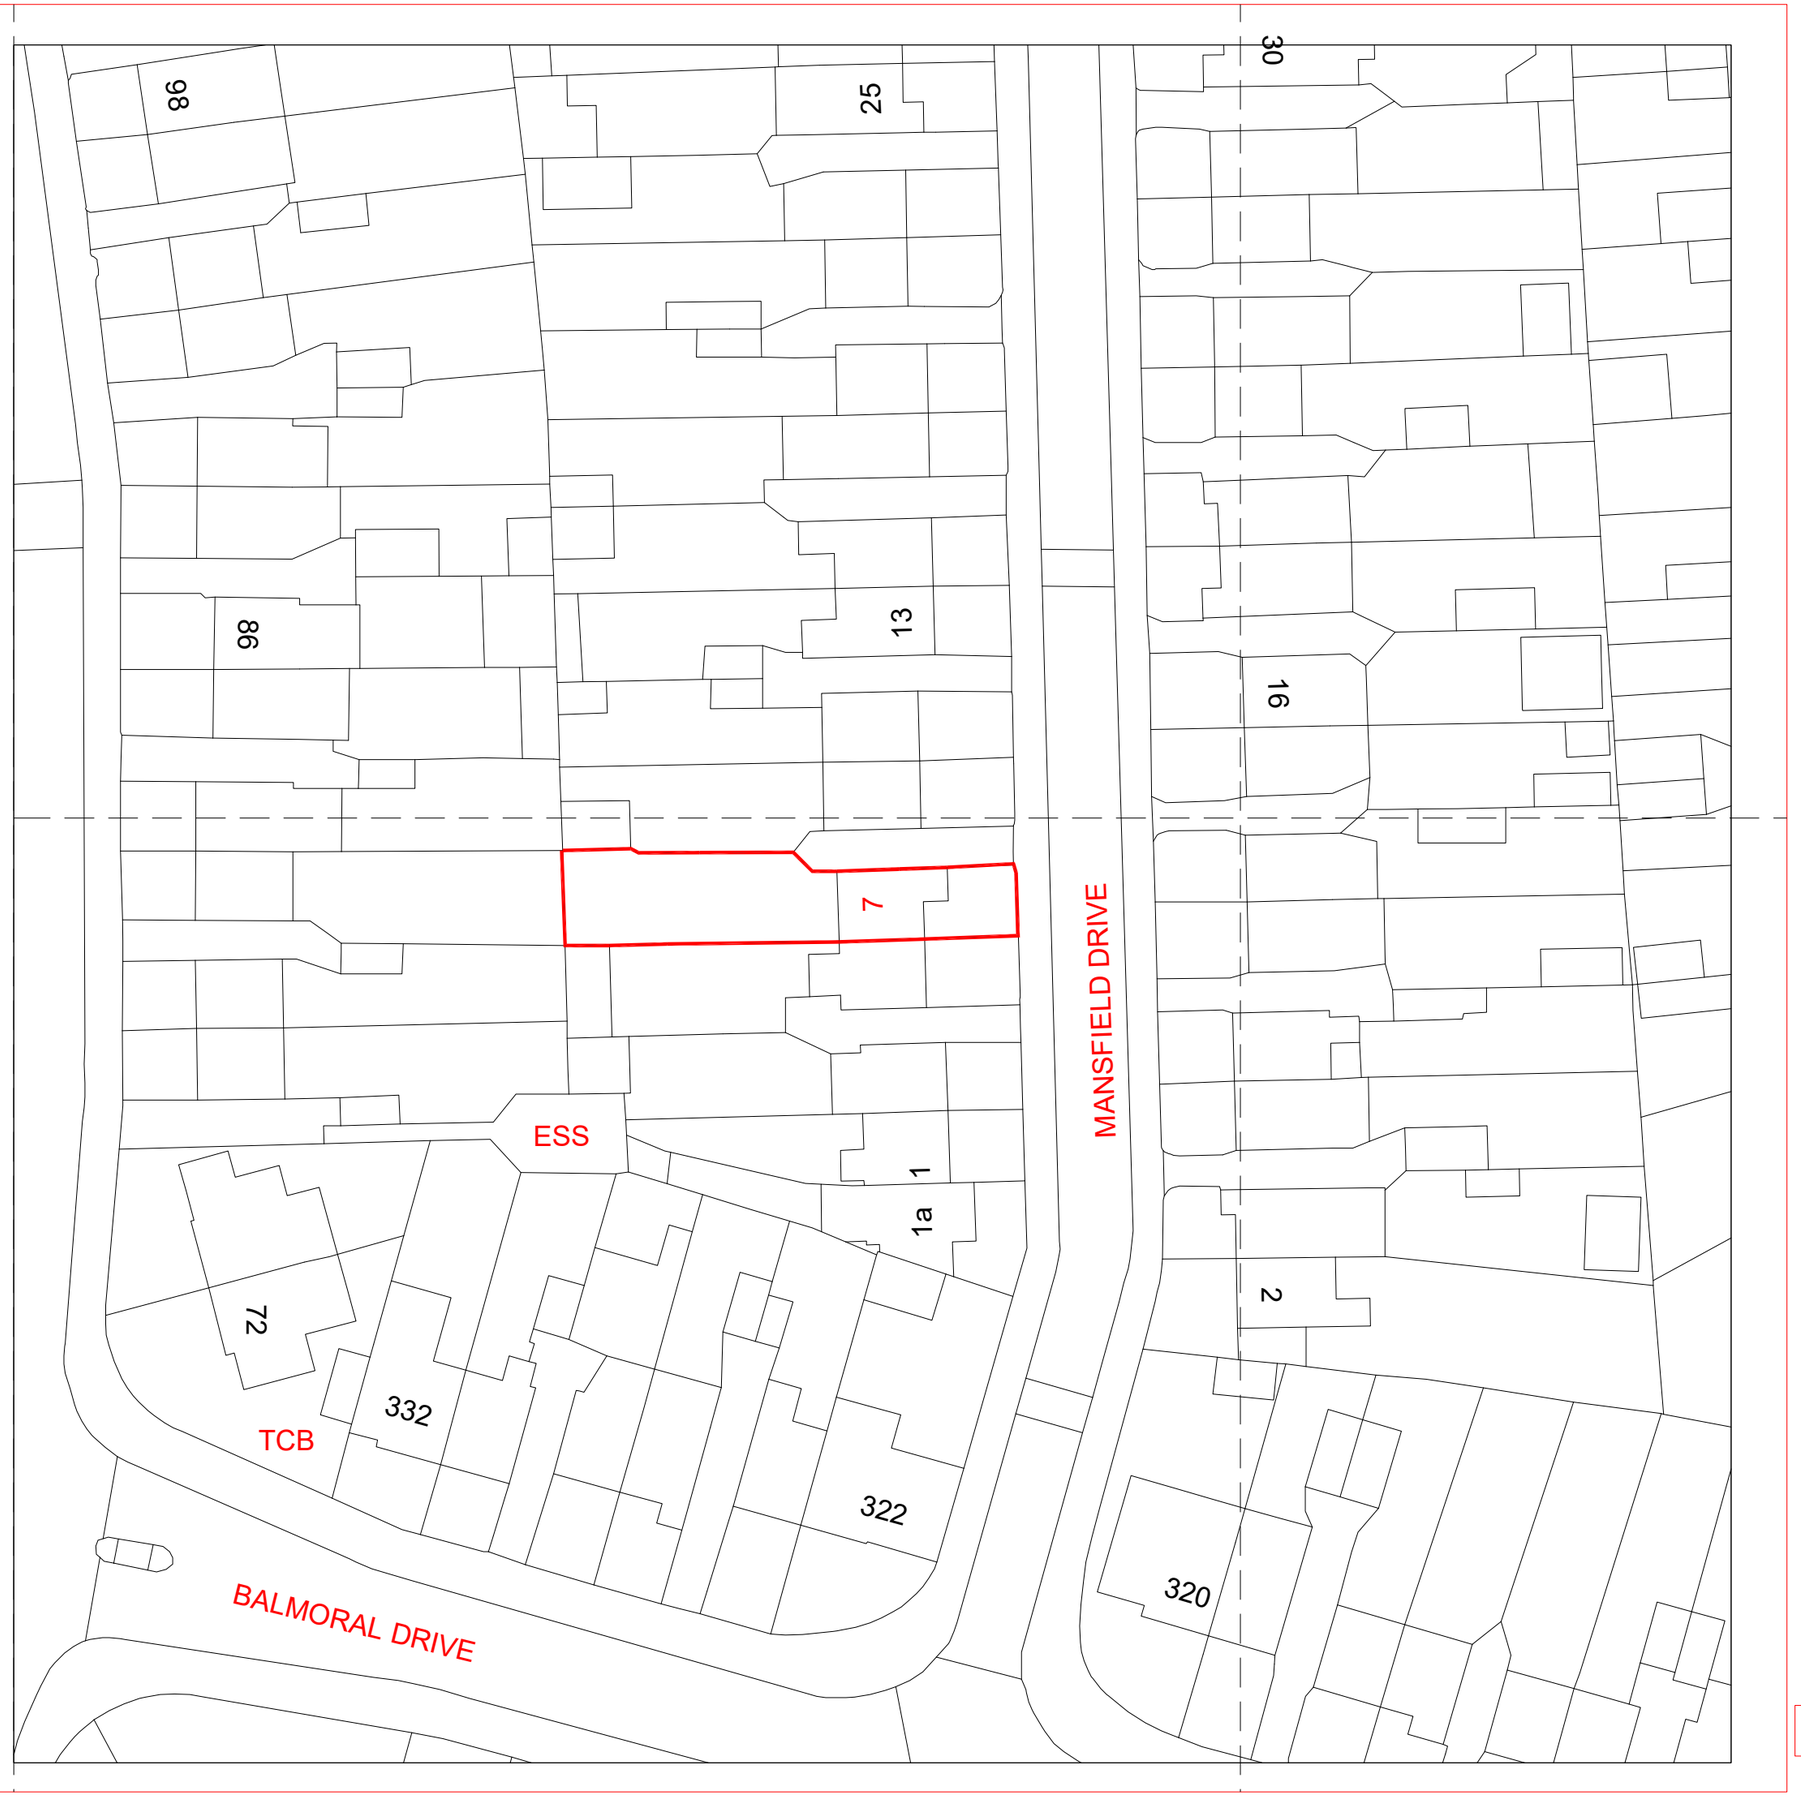


NOTES

CONTRACTORS MUST VERIFY ALL DIMENSIONS ON SITE BEFORE COMMENCING ANY WORK ON SHOP DRAWINGS

DO NOT SCALE FROM THIS DRAWING

RS ATRA COPYRIGHT

Notes:

1. All dimensions to be verified on site and any discrepancy reported to the client.
2. This drawing to be read in conjunction with all relevant drawings.

REV	AMENDMENT	DATE	CHKD
A	Prior Approval	14.06.17	RS

CLIENT

Mr. Harvinder Singh Paul

PROJECT

7 Mansfield Drive
Hayes (Middlesex)
UB4 8DZ

DRAWING TITLE

Existing Block Plan
Sheet 1

SCALE	DRAWN BY	CHECKED	DATE
1:250 @ A1 1:500 @ A3	RS	RS	14.06.17

DRAWING STATUS

Prior Approval

DRAWING NUMBER	REVISION
2017 -55- 01	A